




P10 - 5 bed 8 person house
GIA - 2006.4 sqft (186.4 sqm)
Private

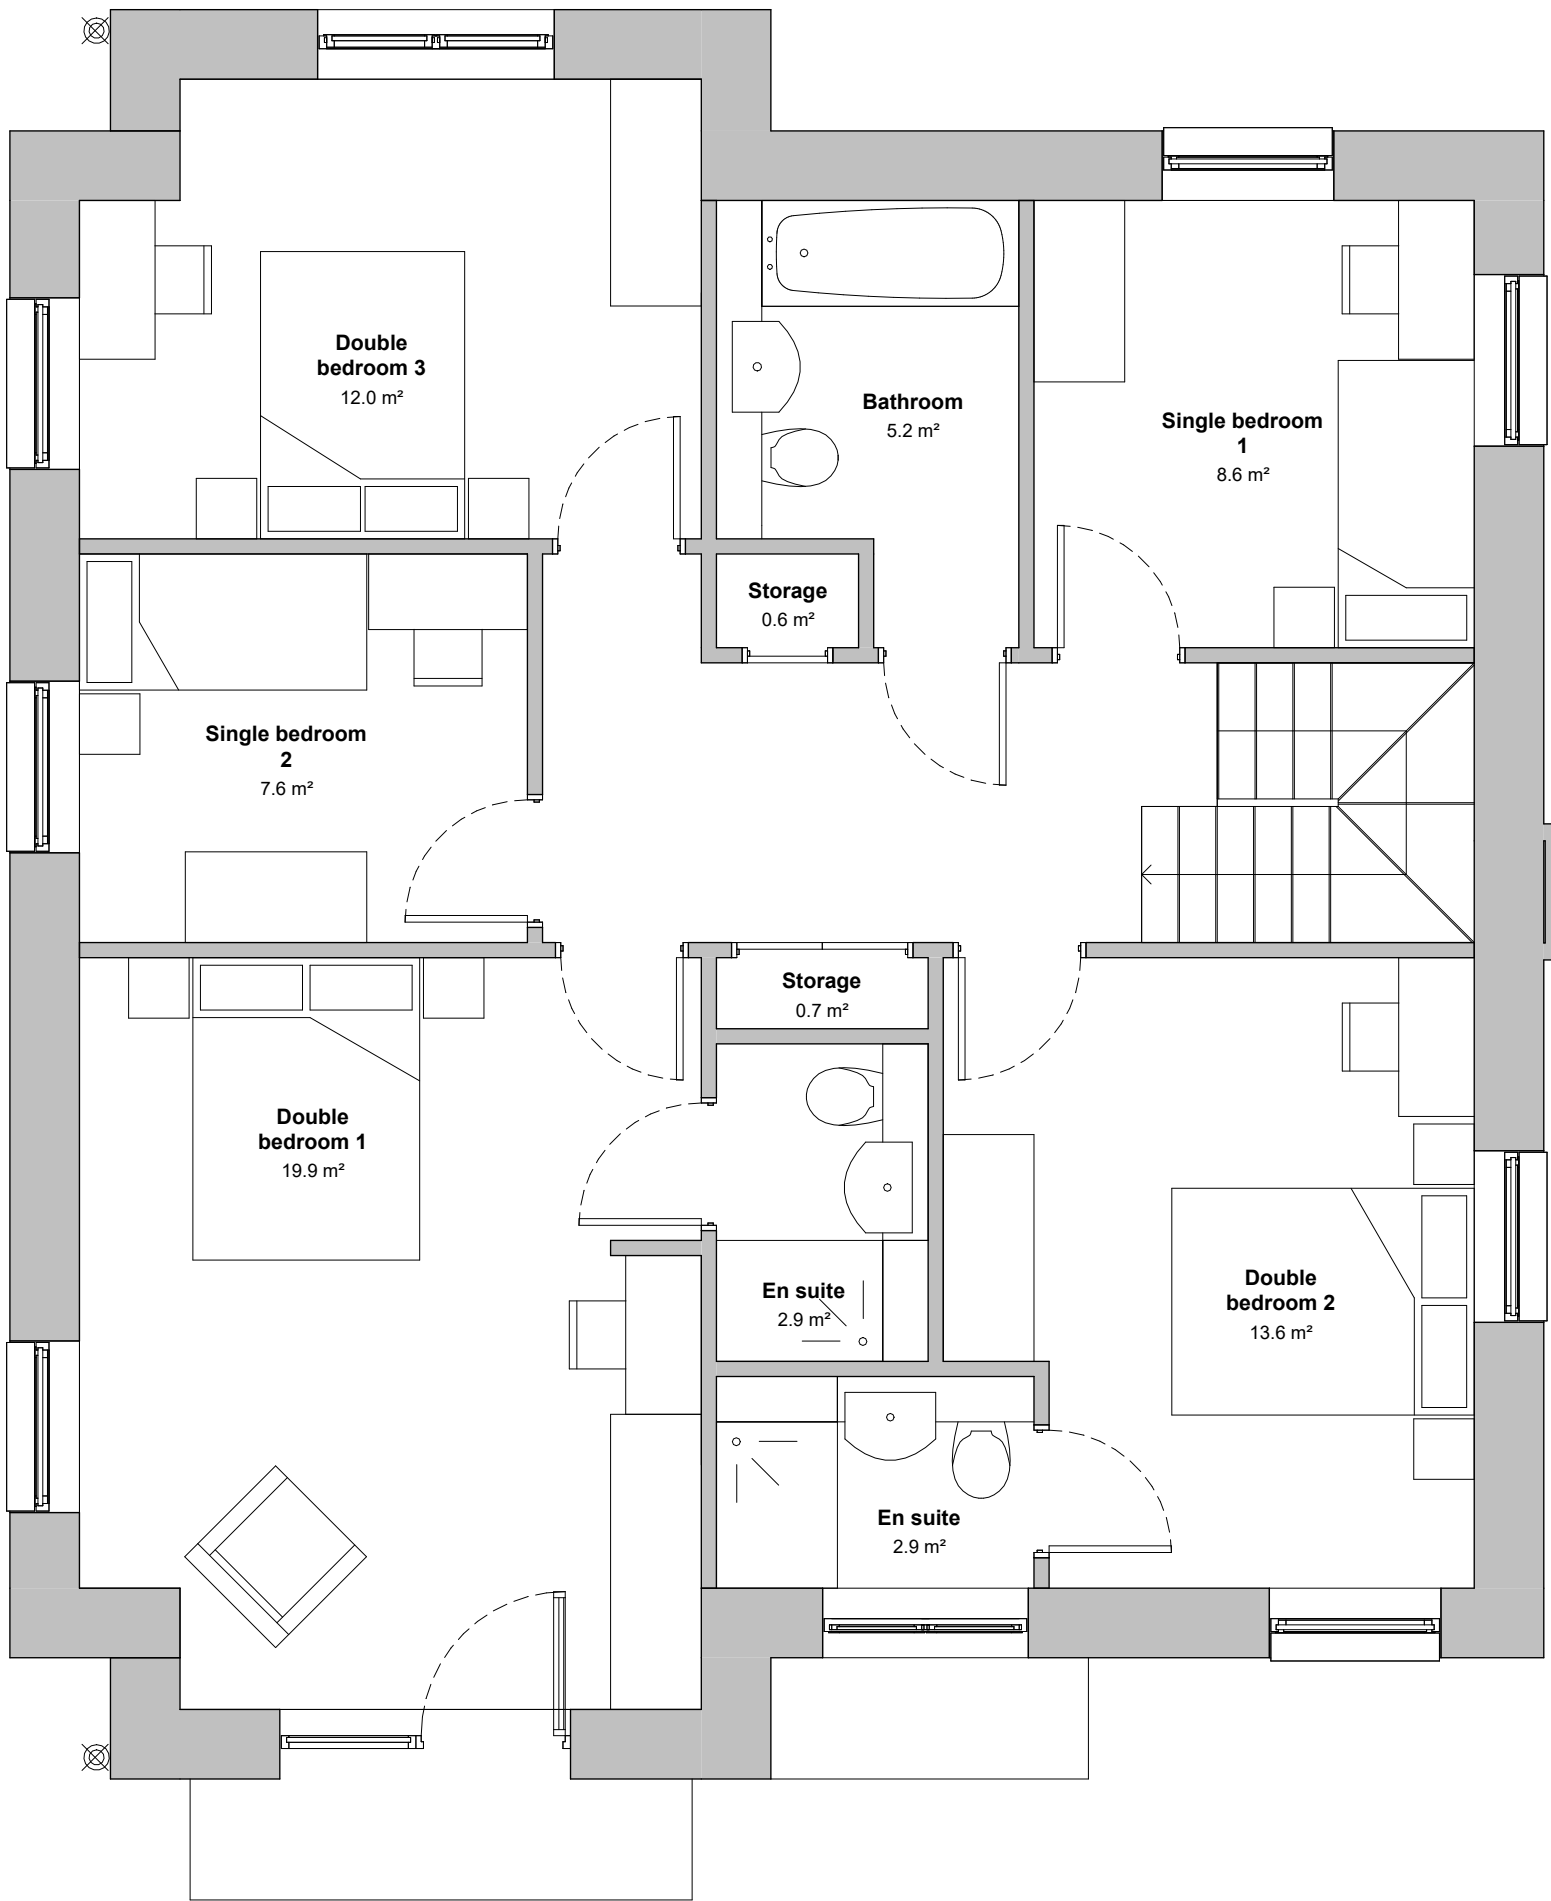

Level 01
Area Plan

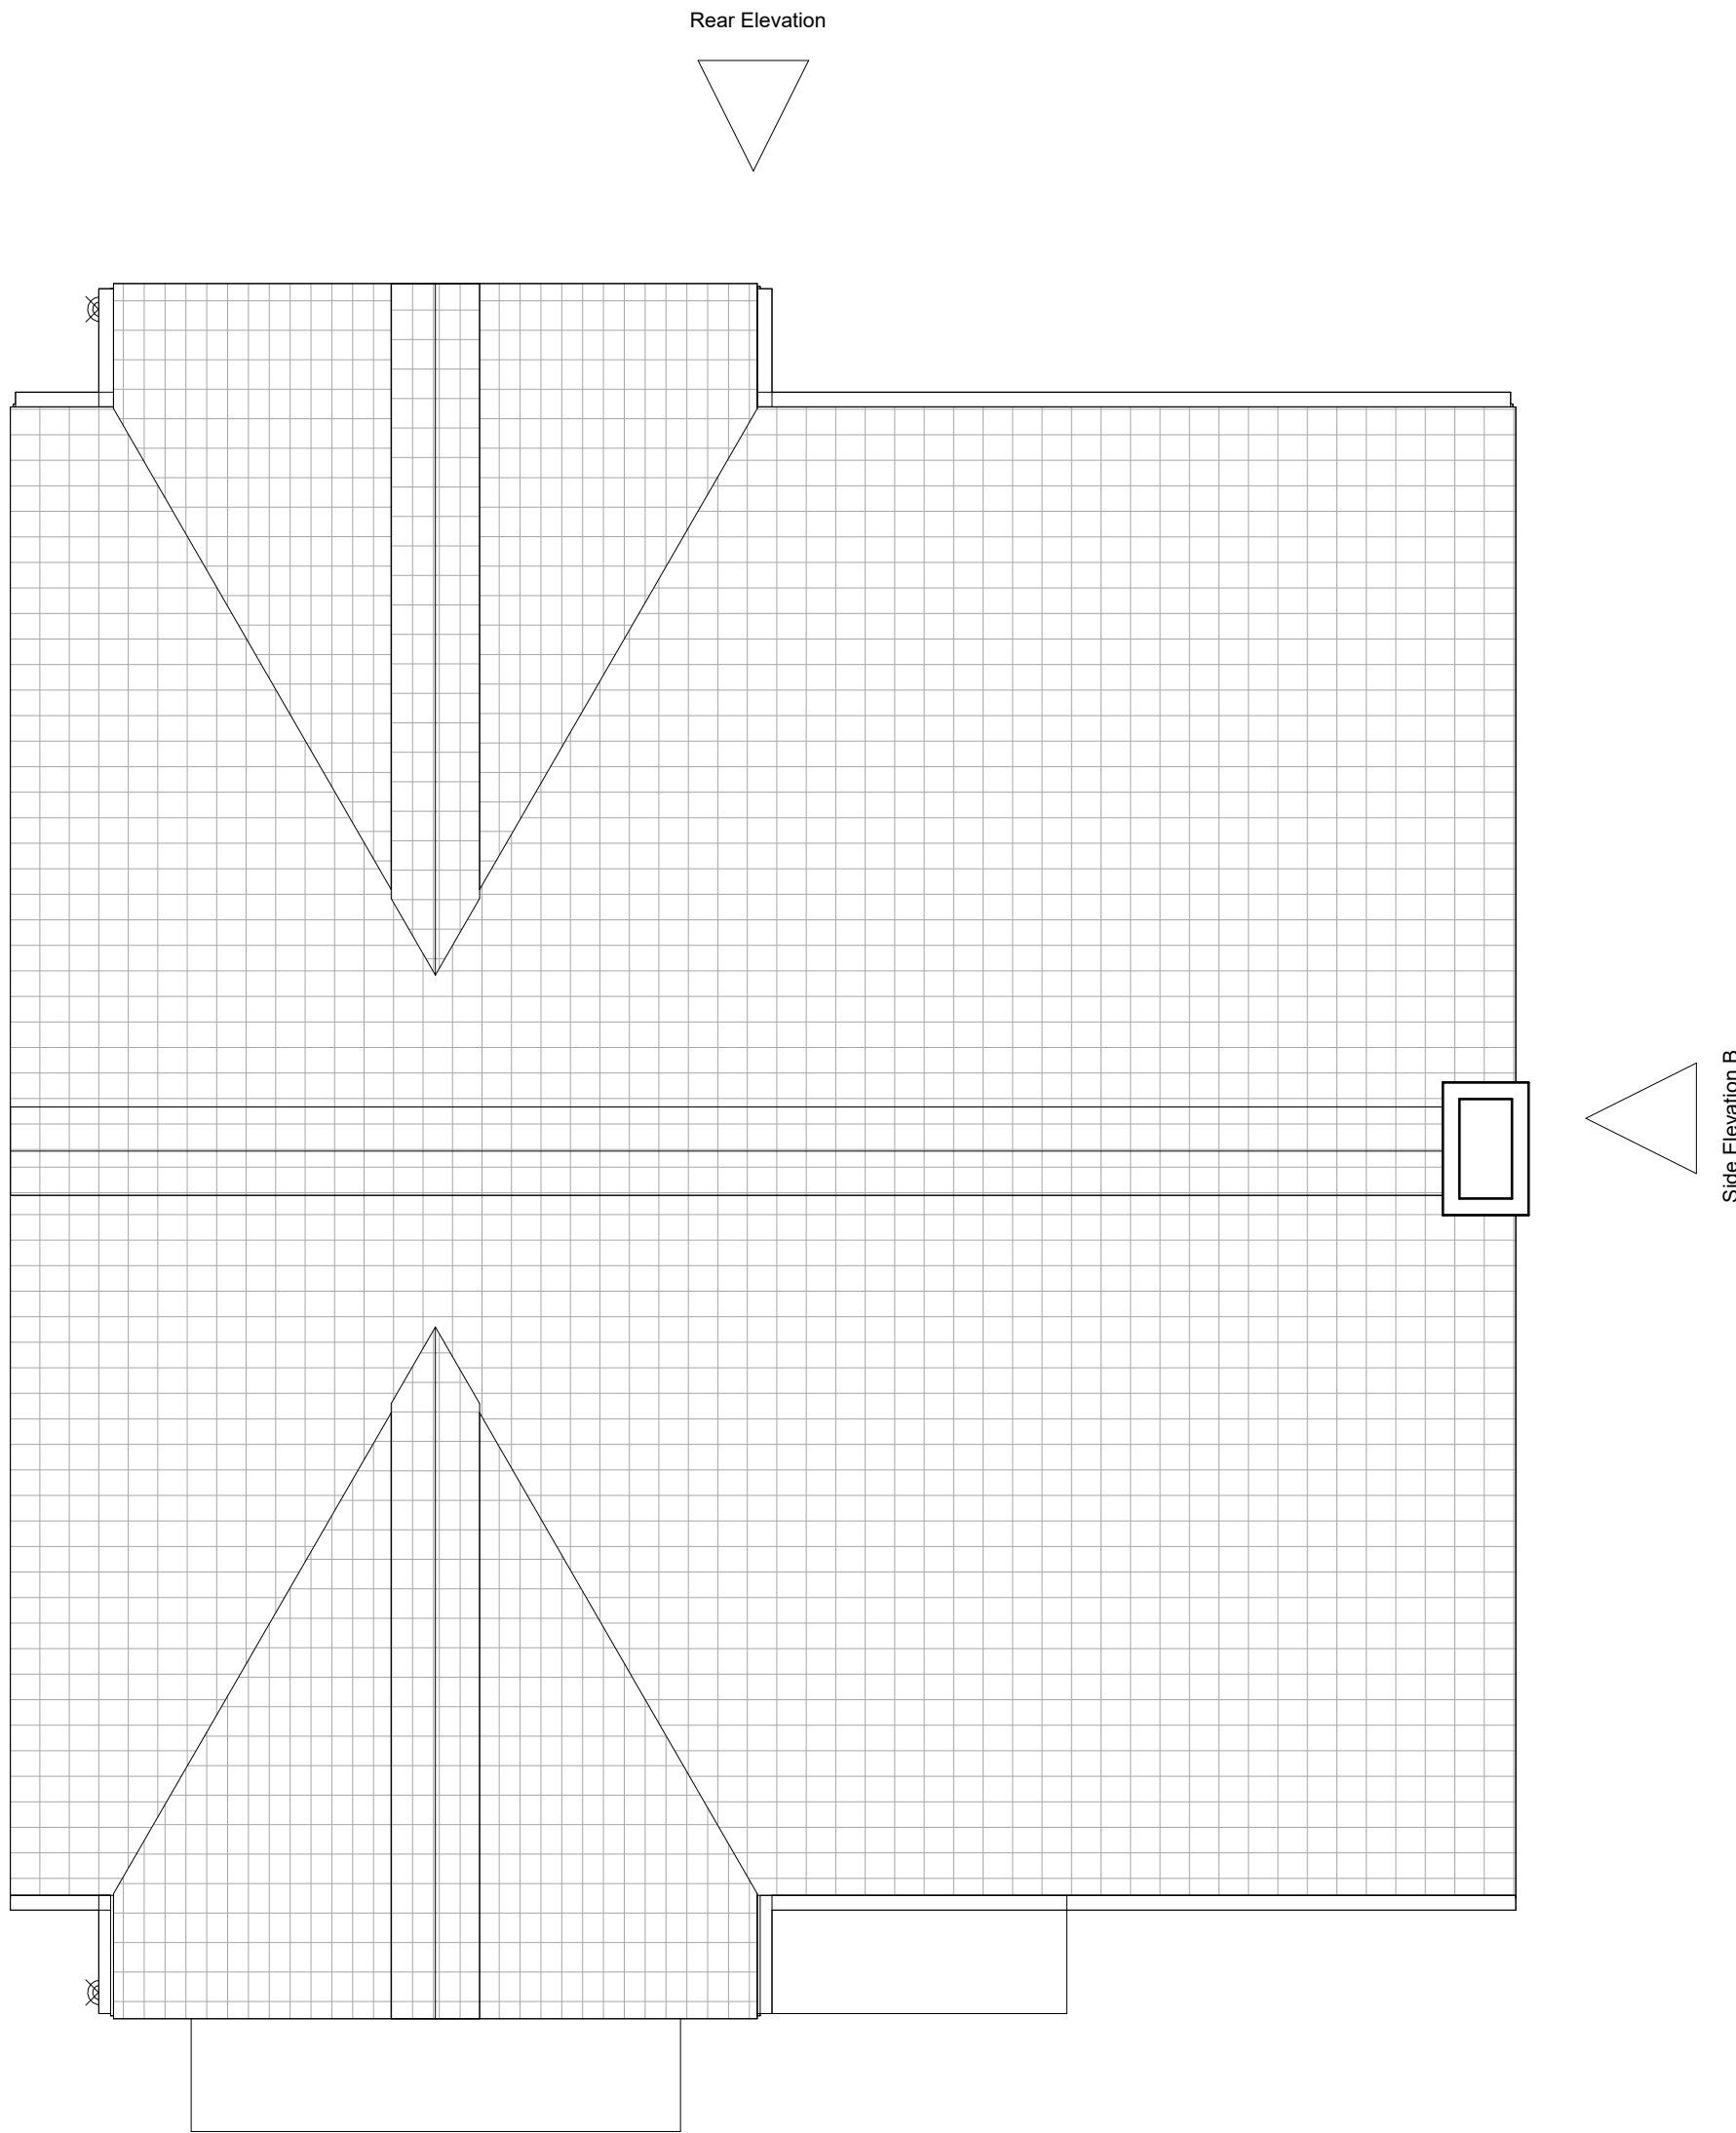

Roof Plan

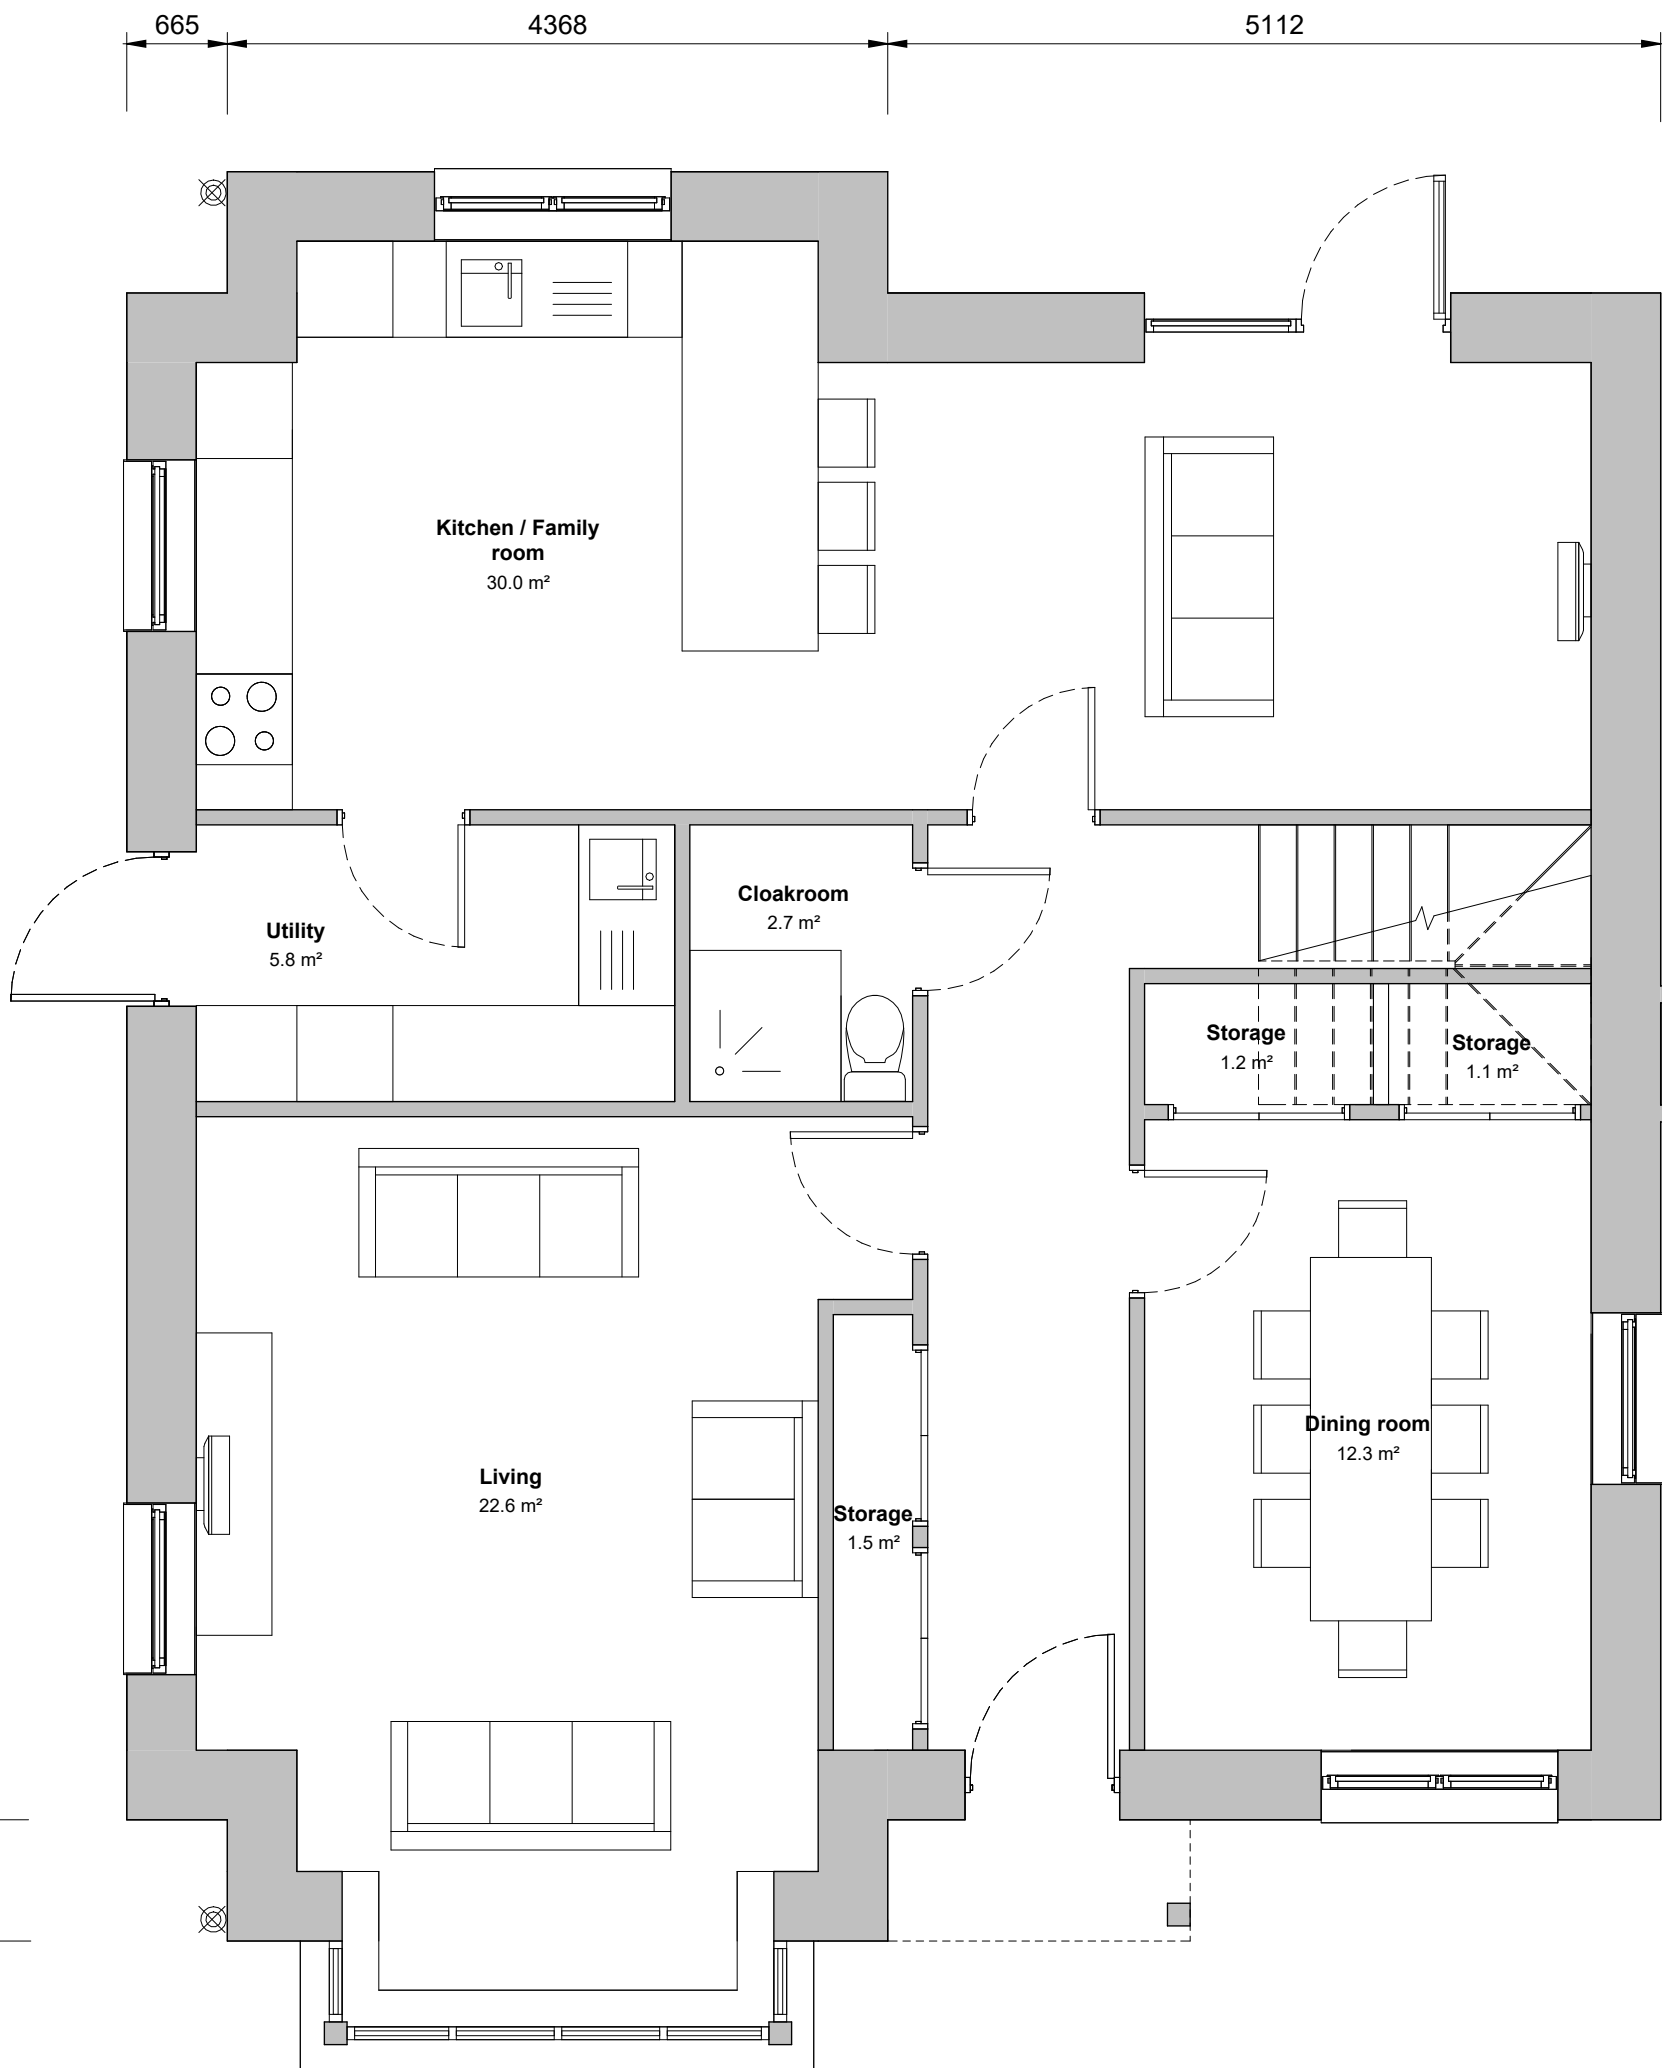

Level 00
Area Plan

Kitchen/Family Room
30' 2" x 12' 3"
9.22m x 3.76m

Dining
13' 6" x 9' 7"
4.17m x 2.95m

Living
16' 3" x 13' 5"
4.99m x 4.11m

Utility
10' 3" x 7' 2"
3.16m x 1.83m

Double Bedroom 1
16' 3" x 13' 5"
4.97m x 4.11m


Double Bedroom 2
13' 6" x 11' 5"
4.17m x 3.51m

Double Bedroom 3
15' 8" x 13' 5"
3.04m x 4.11m

Single Bedroom 1
9' 5" x 9' 7"
2.91m x 2.95m

Single Bedroom 2
8' 4" x 9' 7"
2.57m x 2.96m

General Notes
1. This Drawing Represents the Design Intent ONLY.
2. Contractors and Consultants are, not to scale DIMENSIONS, from this Drawing.
3. All dimensions are shown in millimetres unless otherwise indicated.
4. Reproduced by permission of Ordnance Survey on behalf of HMSO © CROWN COPYRIGHT and database right 2008 All rights reserved Ordnance Survey Licence number AL 1000 22432 Broadway Malyan Limited.
5. Landscape shown is for illustrative purposes only. For detailed landscape information, please refer to the landscape information & documents.
6. The survey information shown on this drawing is based on a topographical survey prepared by a third party, and therefore Broadway Malyan Limited accepts no responsibility for the accuracy or completeness of the survey.
7. Drawings to be read in conjunction with the associated Design & Access Statement, associated consultant design team documents & reports, in addition to the landscape information.

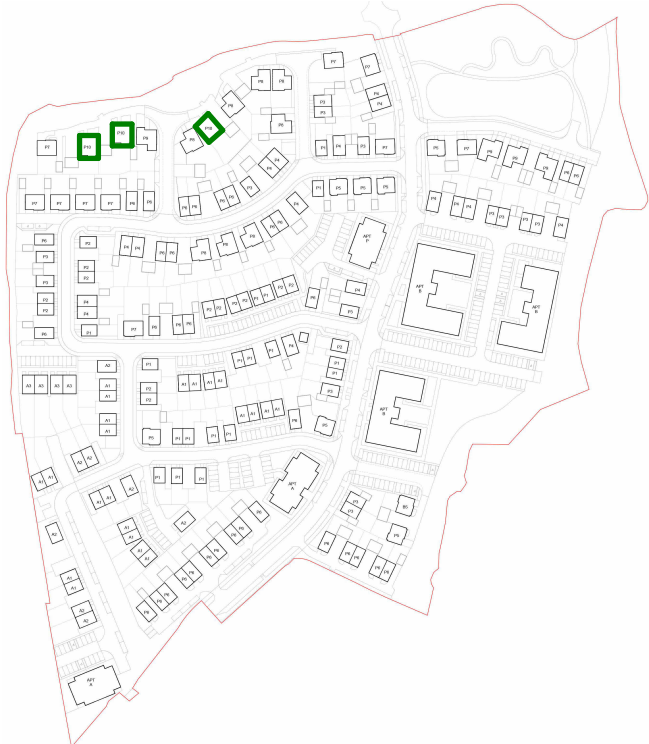

Rev.	Description	Date	Issued	Check
------	-------------	------	--------	-------

BroadwayMalyan^{BM} 4 Pear Place London SE1 8BT www.BroadwayMalyan.com T +44 (0)20 7261 4200 T +44 (0)20 7261 4300 E Lon@BroadwayMalyan.com	Legal & General		North Horsham North Horsham, West Sussex, UK	
	Client		Status Code	
Project		Work Status		Drawing Title
North Horsham		For Planning		5 Bed Detached - Type P10 - Floor Plans
34584-BM-P10-ZZ-DR-A-03138		Scale		Date
1:50 @ A1		Drawn		12.06.26
34584-BM-P10-ZZ-DR-A-03138		Checked		Revision
1:50 @ A1		SL		12.06.26
34584-BM-P10-ZZ-DR-A-03138		Project		Revision
1:50 @ A1		Project		Revision
1:50 @ A1		Project		Revision