



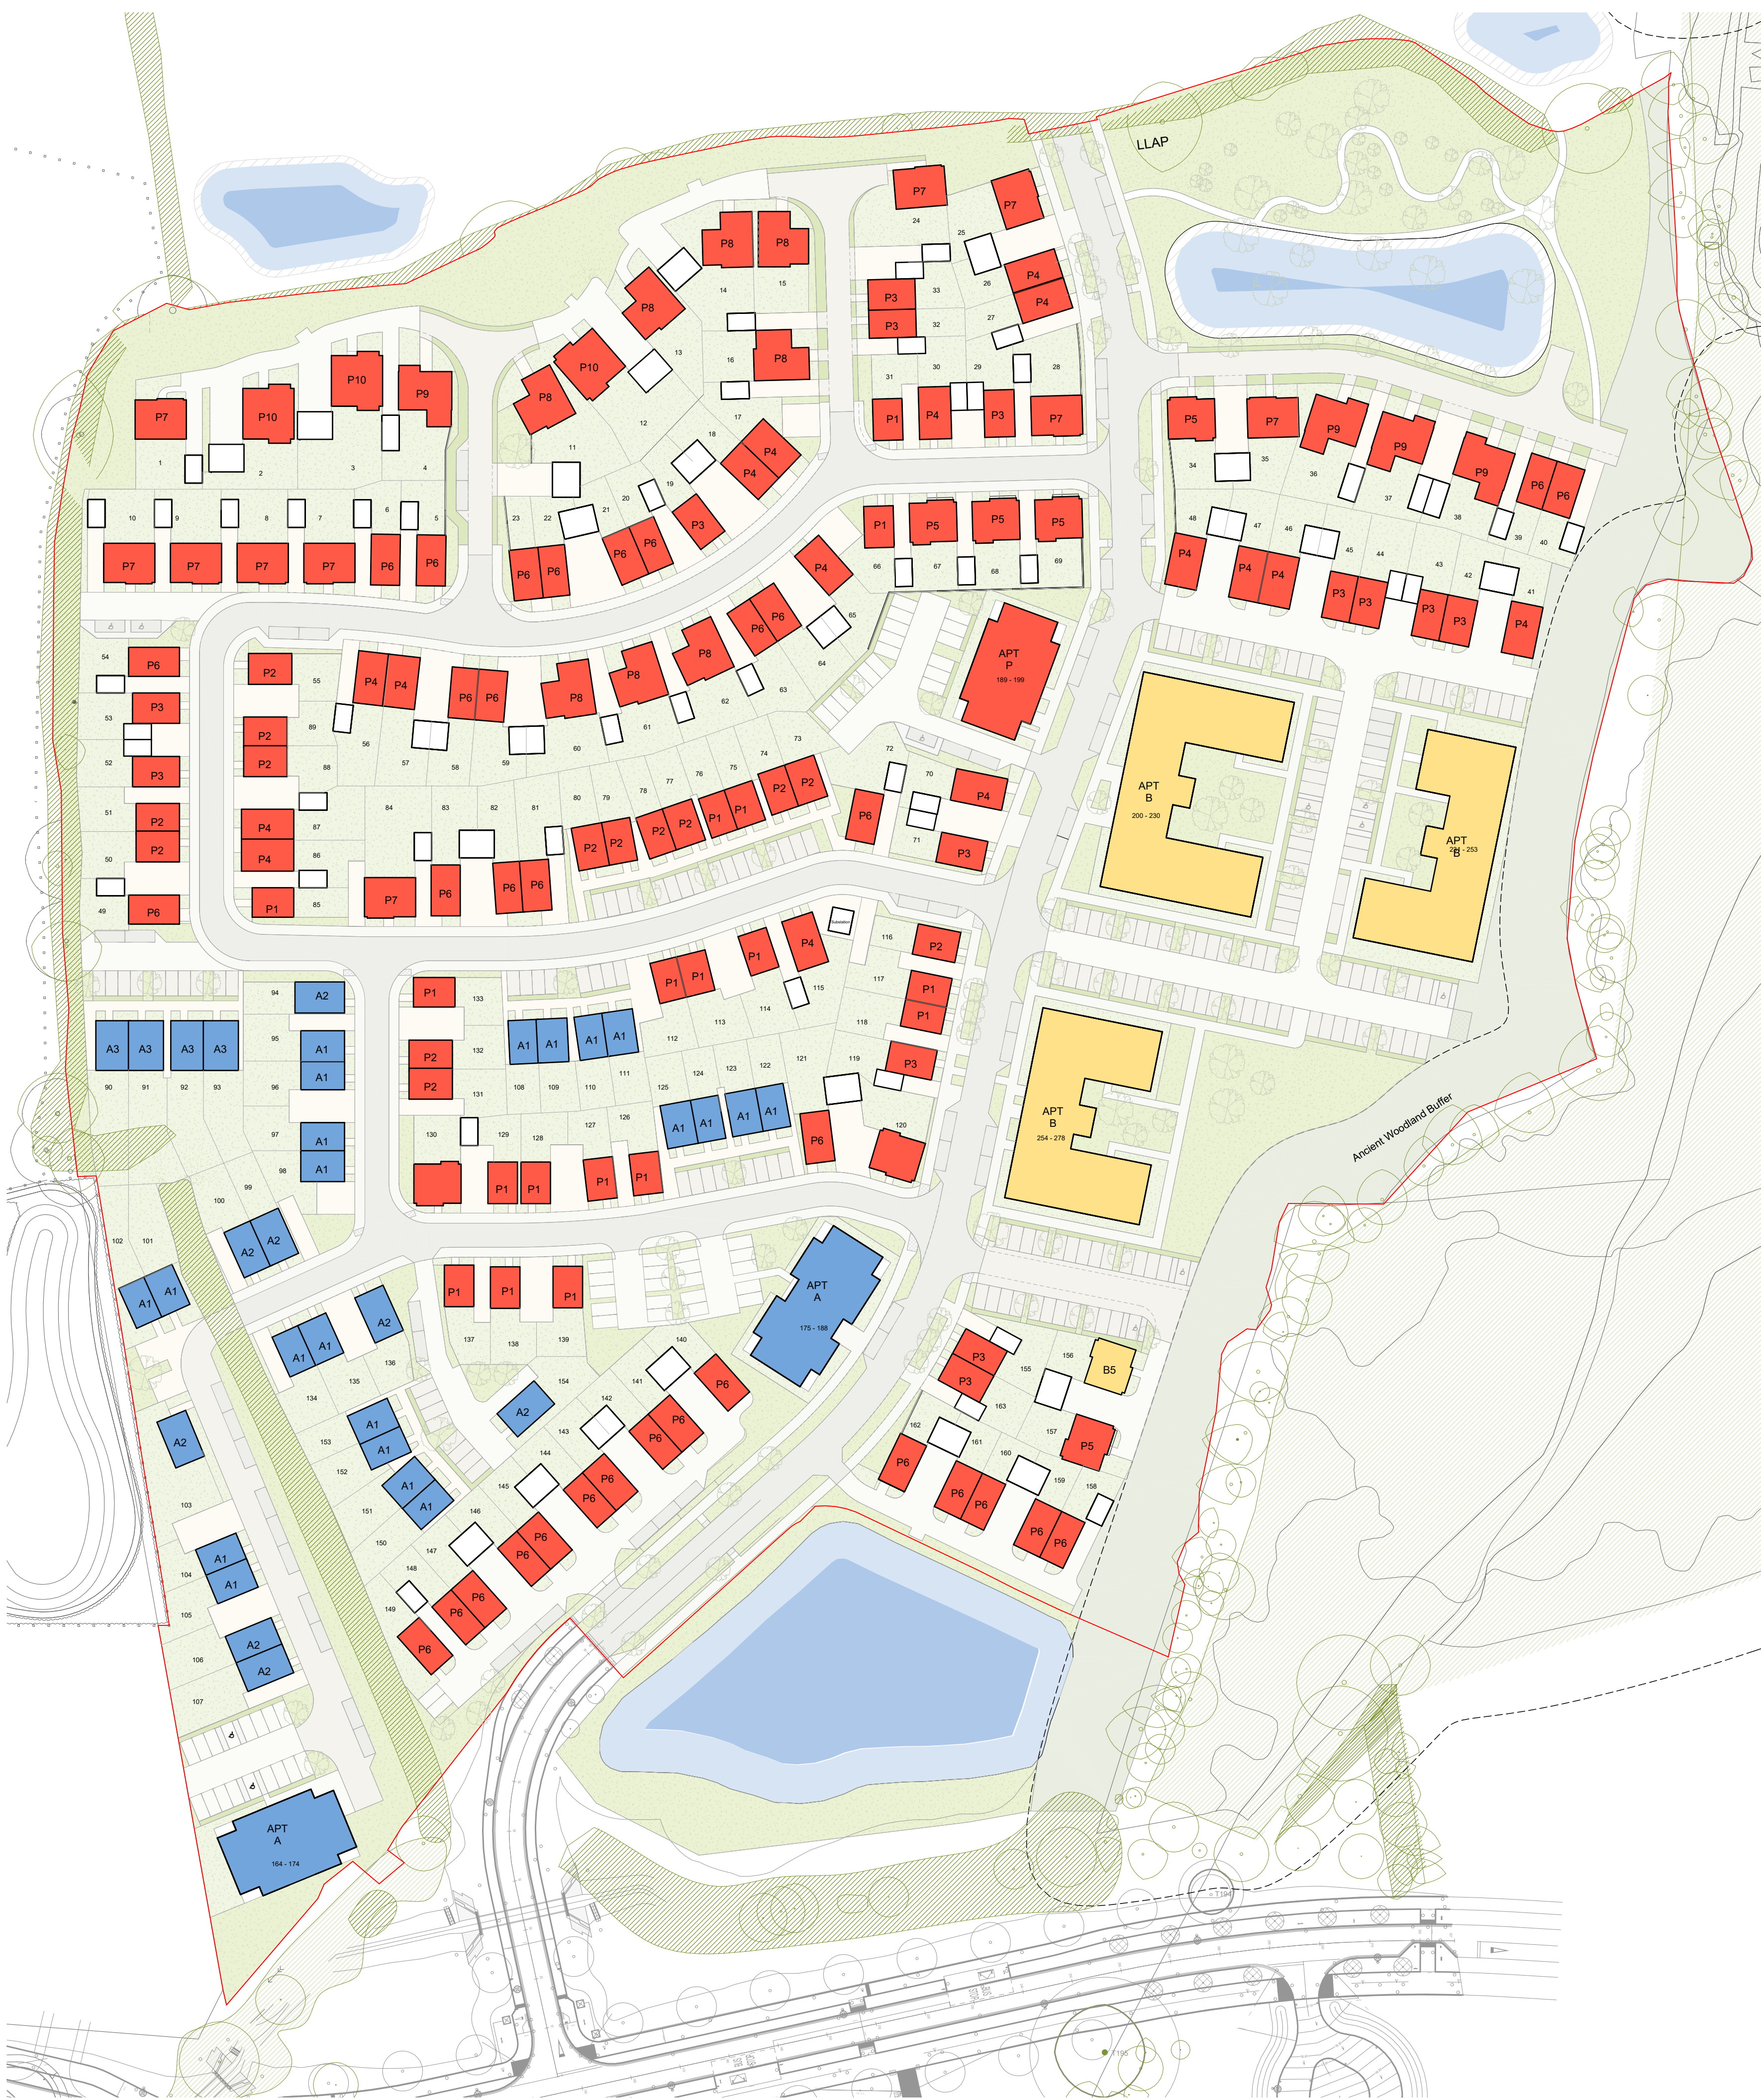

North Horsham - RM12 - Tenure	
Reference	Count
Affordable	59
Private	139
BTR	80
RM12 Total	278

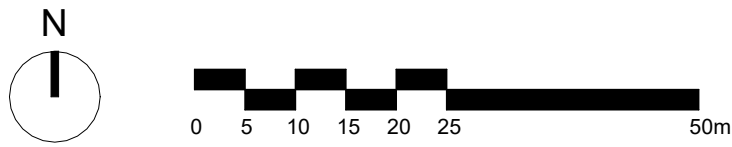

General Notes	
1.	This Drawing Represents the Design Intent ONLY.
2.	Contractors and Consultants are, not to scale DIMENSIONS, from this Drawing.
3.	All dimensions are shown in millimetres unless otherwise indicated.
4.	Reproduced by permission of Ordnance Survey on behalf of HMSO © CROWN COPYRIGHT and database right 2008 All rights reserved Ordnance Survey Licence number AL 1000 22432 Broadway Malyan Limited.
5.	Landscape shown is for illustrative purposes only. For detailed landscape information, please refer to the landscape information & documents.
6.	The survey information shown on this drawing is based on a topographical survey prepared by a third party, and therefore Broadway Malyan Limited accepts no responsibility for the accuracy or completeness of the survey.
7.	Drawings to be read in conjunction with the associated Design & Access Statement, associated consultant design team documents & reports, in addition to the landscape information.

BroadwayMalyan^{BM}
4 Pear Place
London
SE1 8BT
www.BroadwayMalyan.com

Client
Legal and General
Project
Mowbray - RM12
North Horsham, West Sussex, UK

Drawing Title
Proposed site plan - Tenure plan

Status Code
PL
Work Status
For Planning
Scale 1:750@ A1
Drawn JV
Checked SL
Date 15.06.26
Drawing Number
34854-BM-12-ZZ-DR-A-01101
Revision
project - originator - function - spatial - form - discipline - number