

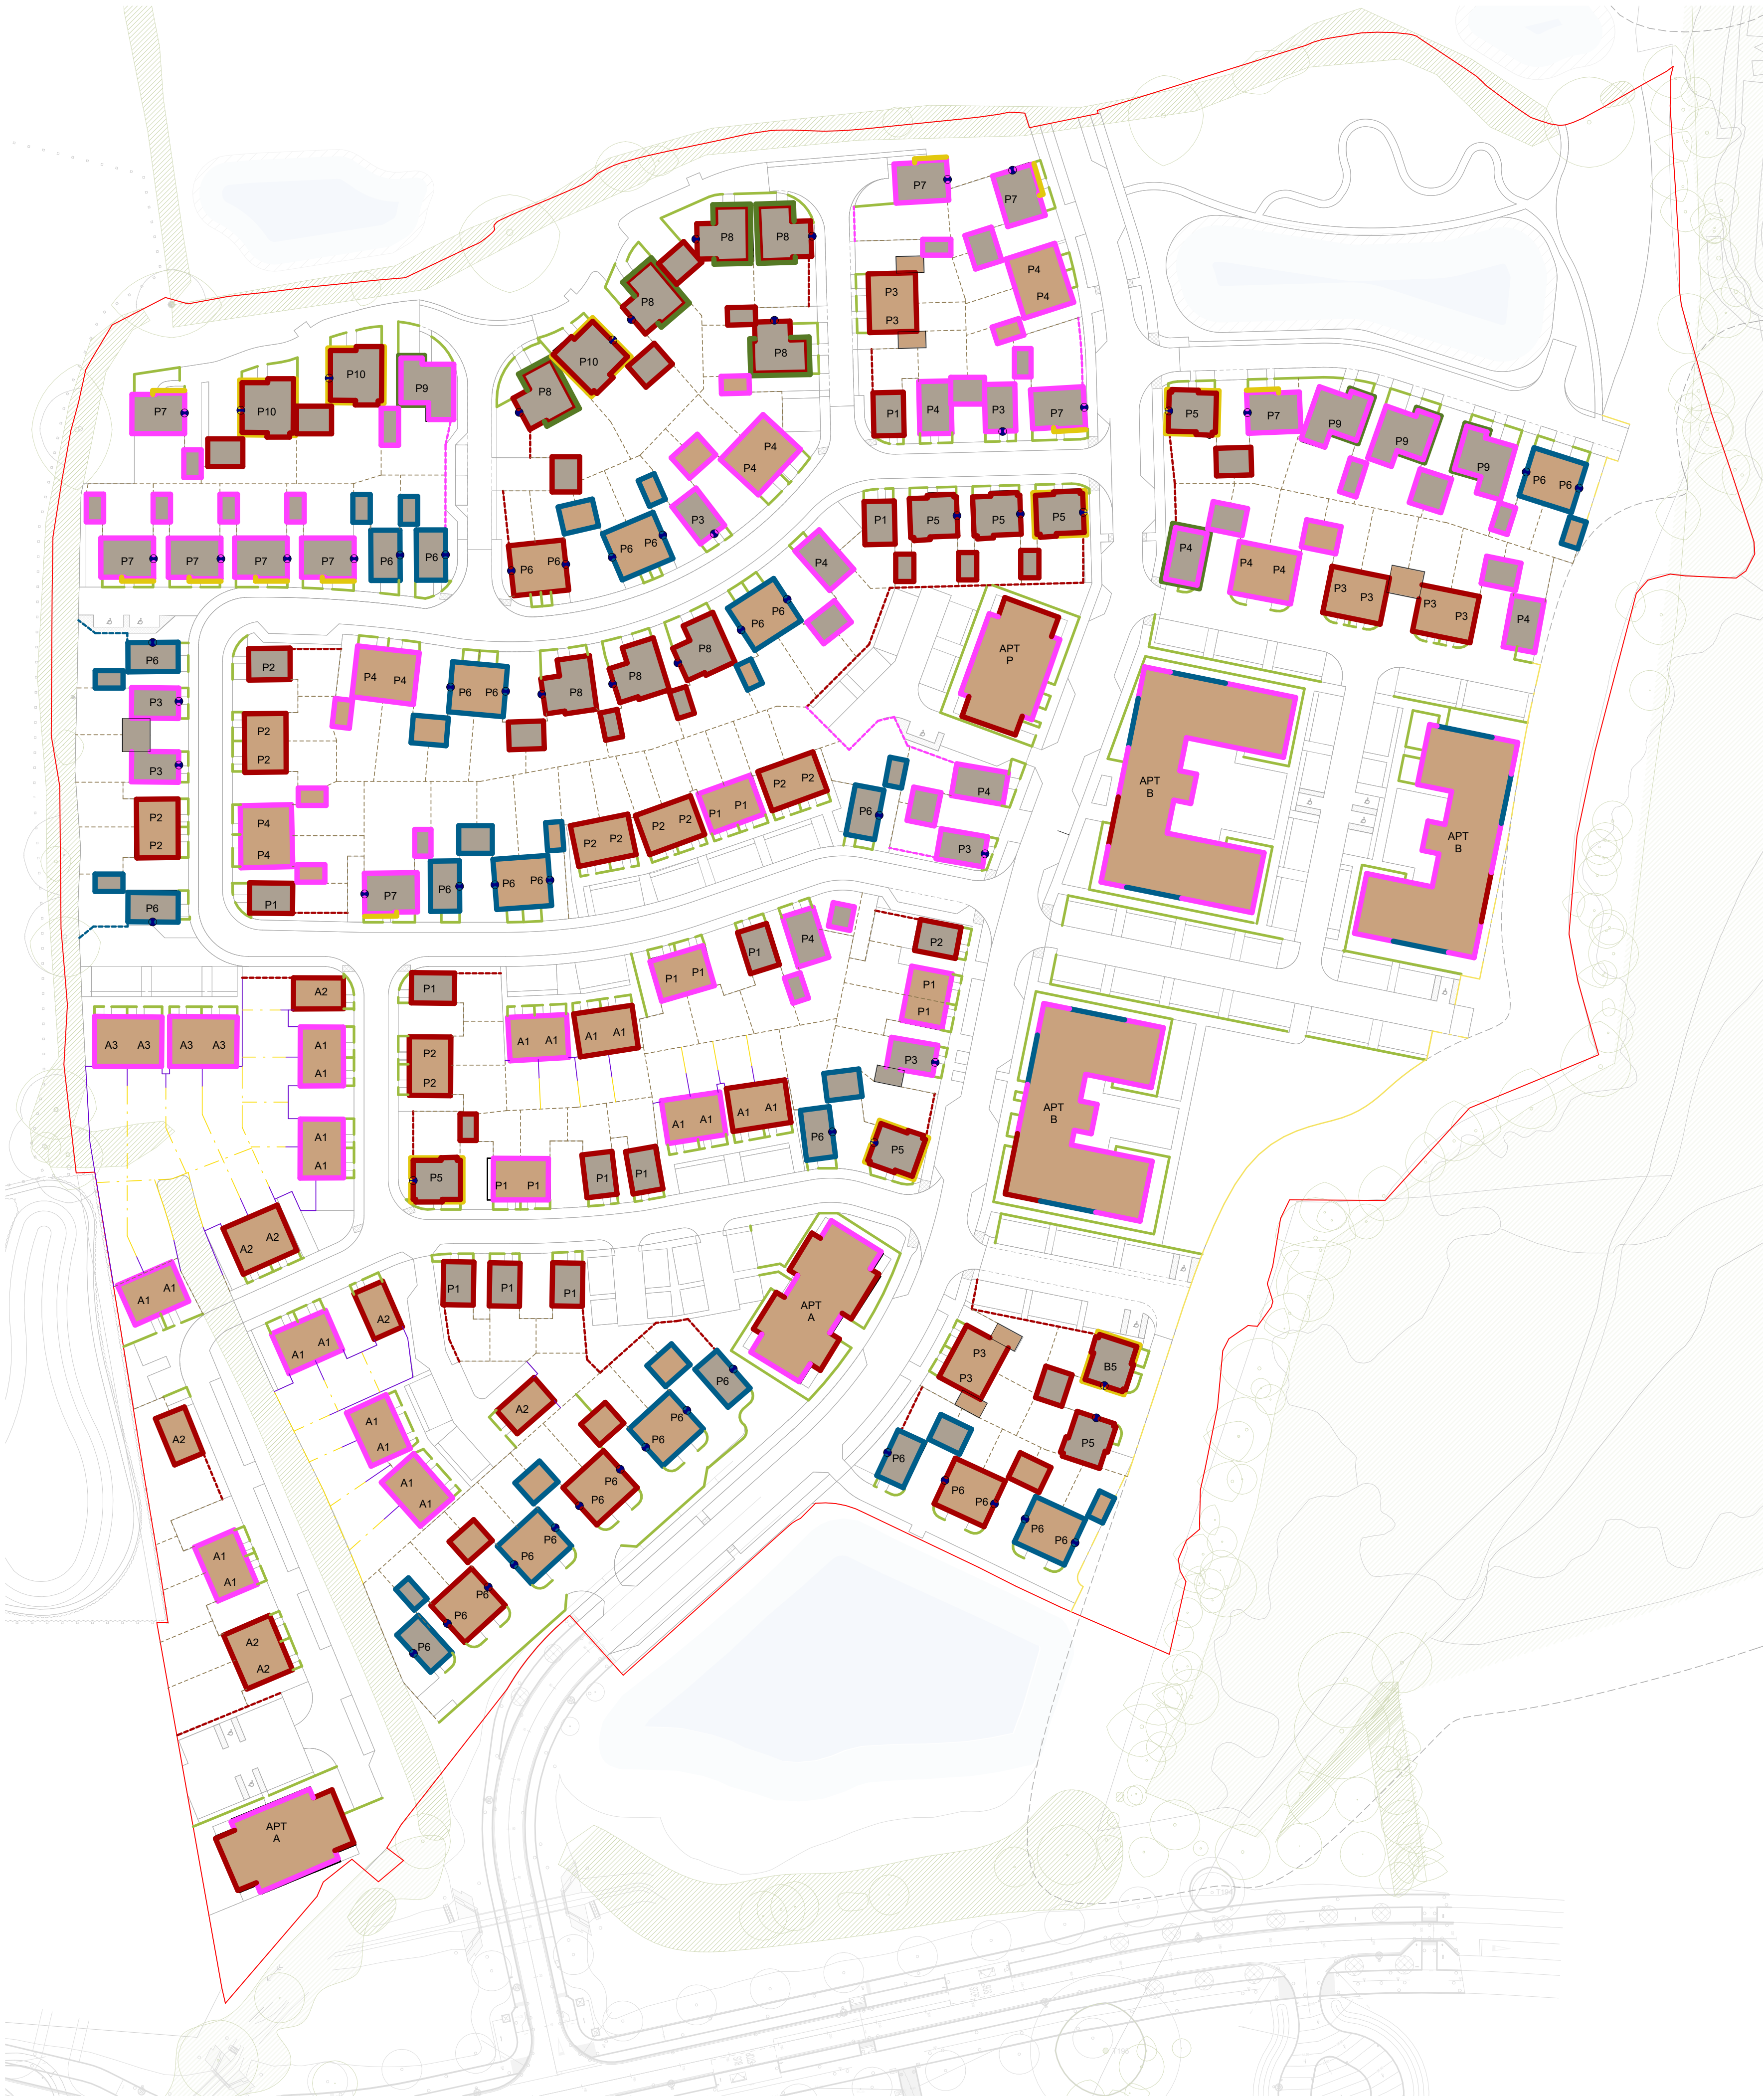


 

North Horsham - RM12 - Materials	
Reference - Buildings	Description
	Light red brick
	Mixed red brick
	Dark red brick
	Terracotta hung tile
	Weatherboard timber effect (dark grey)
	Grey tile roof
	Terracotta tile roof
	Brick chimney

Reference - Boundaries	Description
	1.8m tall light red brick screen wall
	1.8m tall mixed red brick screen wall
	1.8m tall dark red brick screen wall
	Close-board fence
	Ornamental hedge
	Larch lap fence
	1.2m tall chain link fence

 

General Notes

- This Drawing Represents the Design Intent ONLY.
- Contractors and Consultants are, not to scale DIMENSIONS, from this Drawing.
- All dimensions are shown in millimetres unless otherwise indicated.
- Reproduced by permission of Ordnance Survey on behalf of HMSO © CROWN COPYRIGHT and database right 2008 All rights reserved Ordnance Survey Licence number AL 1000 22432 Broadway Malyan Limited.
- Landscape shown is for illustrative purposes only. For detailed landscape information, please refer to the landscape information & documents.
- The survey information shown on this drawing is based on a topographical survey prepared by a third party, and therefore Broadway Malyan Limited accepts no responsibility for the accuracy or completeness of the survey.
- Drawings to be read in conjunction with the associated Design & Access Statement, associated consultant design team documents & reports, in addition to the landscape information.

For detailed landscape plan with boundary conditions, refer to drawing'2898-5-2-31-DR-0001-S0 P3-DR-0001-DR-0003- RM12 ASI 10a and 10b'

BroadwayMalyan ^{BM}

4 Pear Place
London
SE1 8BT
www.BroadwayMalyan.com

T +44 (0)20 7261 4200
T +44 (0)20 7261 4300
E Lon@BroadwayMalyan.com

Client

Legal and General

Project

Mowbray - RM12

North Horsham, West Sussex, UK

Drawing Title

Proposed site plan - Site materials

Status Code

PL

Work Status

For Planning

Scale Drawn Checked Date
1:750@ A1 JV SL 15.06.26

Drawing Number

34854-BM-12-ZZ-DR-A-01105

project - originator - function - spatial - form - discipline - number

Rev.	Description	Date	Issued	Check
------	-------------	------	--------	-------