



Second Floor Plan - 328.3m²




Ground Floor Plan - 328.3m²

RM12
Affordable Apartment Block 01
GIA - 984.9m² (10601.4ft²)




Side
Elevation A

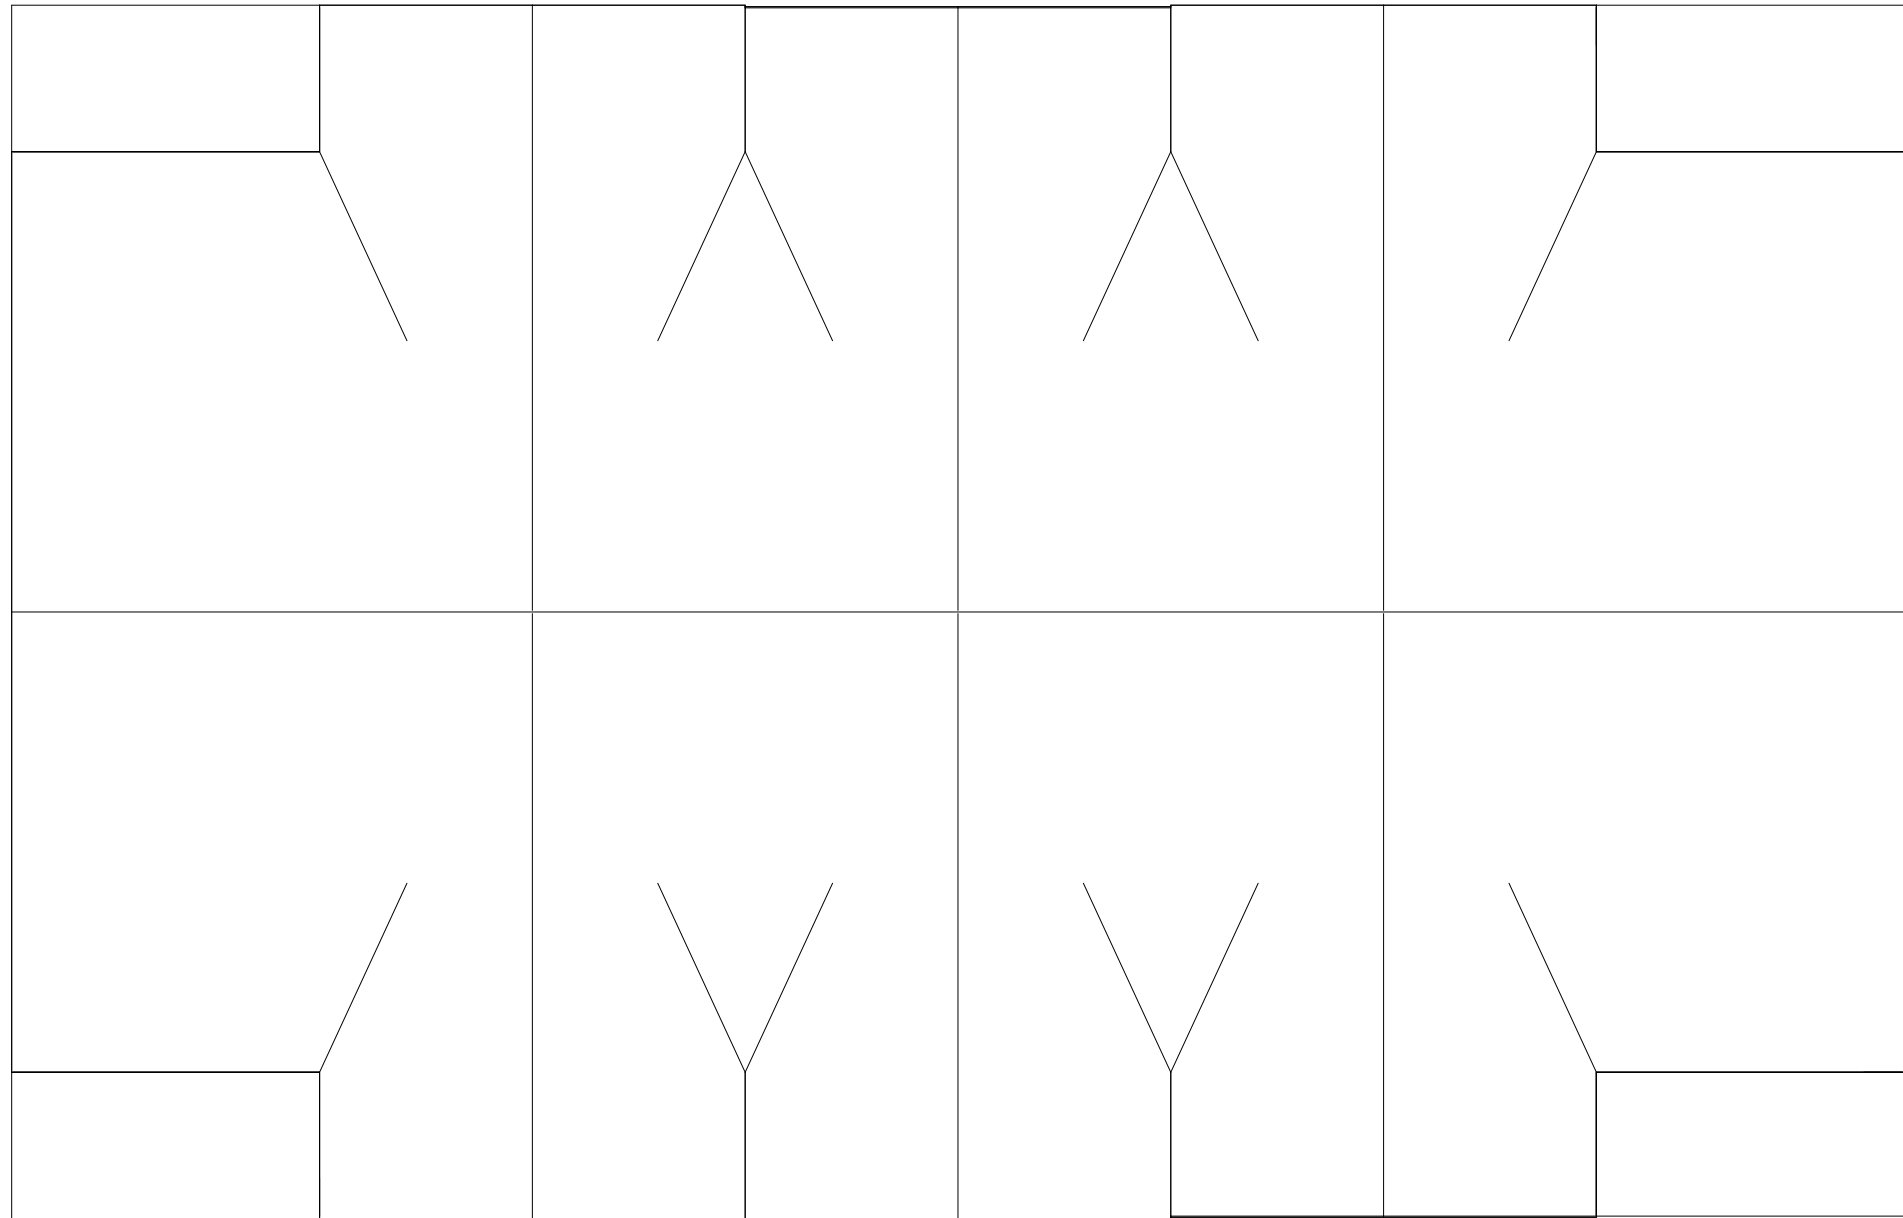

Rear
Elevation

Side
Elevation B

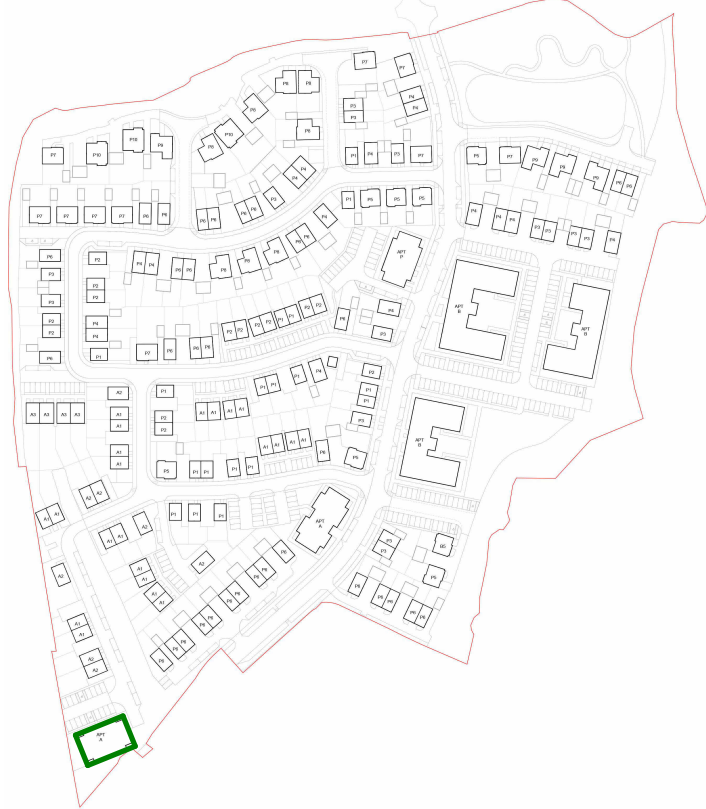

General Notes

1. This Drawing Represents the Design Intent ONLY.
2. Contractors and Consultants are, not to scale DIMENSIONS, from this Drawing.
3. All dimensions are shown in millimetres unless otherwise indicated.
4. Reproduced by permission of Ordnance Survey on behalf of HMSO © CROWN COPYRIGHT and database right 2008 All rights reserved Ordnance Survey Licence number AL 1000 22432 Broadway Malyan Limited.
5. Landscape shown is for illustrative purposes only. For detailed landscape information, please refer to the landscape information & documents.
6. The survey information shown on this drawing is based on a topographical survey prepared by a third party, and therefore Broadway Malyan Limited accepts no responsibility for the accuracy or completeness of the survey.
7. Drawings to be read in conjunction with the associated Design & Access Statement, associated consultant design team documents & reports, in addition to the landscape information.

Roof Plan

Street
Elevation



First Floor Plan - 328.3m²

Rev.	Description	Date	Issued	Check																				
BroadwayMalyan^{BM}																								
4 Pear Place London SE1 8BT		T +44 (0)20 7261 4200 T +44 (0)20 7261 4300 E Lon@BroadwayMalyan.com																						
www.BroadwayMalyan.com																								
Client																								
Project North Horsham North Horsham, West Sussex, UK Drawing Title Apartment Block - Affordable - Block01 - Floor Plans																								
Status Code PL																								
Work Status For Planning <table><tr><td>Scale</td><td>Drawn</td><td>Checked</td><td>Date</td></tr><tr><td>1:100 @ A1</td><td>JV</td><td>SL</td><td>12.06.26</td></tr><tr><td>Drawing Number</td><td colspan="2">Revision</td><td></td></tr><tr><td colspan="2">34854-BM-APT-ZZ-DR-A-03140</td><td colspan="2"></td></tr><tr><td colspan="4">project - originator - function - spatial - form - discipline - number</td></tr></table>					Scale	Drawn	Checked	Date	1:100 @ A1	JV	SL	12.06.26	Drawing Number	Revision			34854-BM-APT-ZZ-DR-A-03140				project - originator - function - spatial - form - discipline - number			
Scale	Drawn	Checked	Date																					
1:100 @ A1	JV	SL	12.06.26																					
Drawing Number	Revision																							
34854-BM-APT-ZZ-DR-A-03140																								
project - originator - function - spatial - form - discipline - number																								