




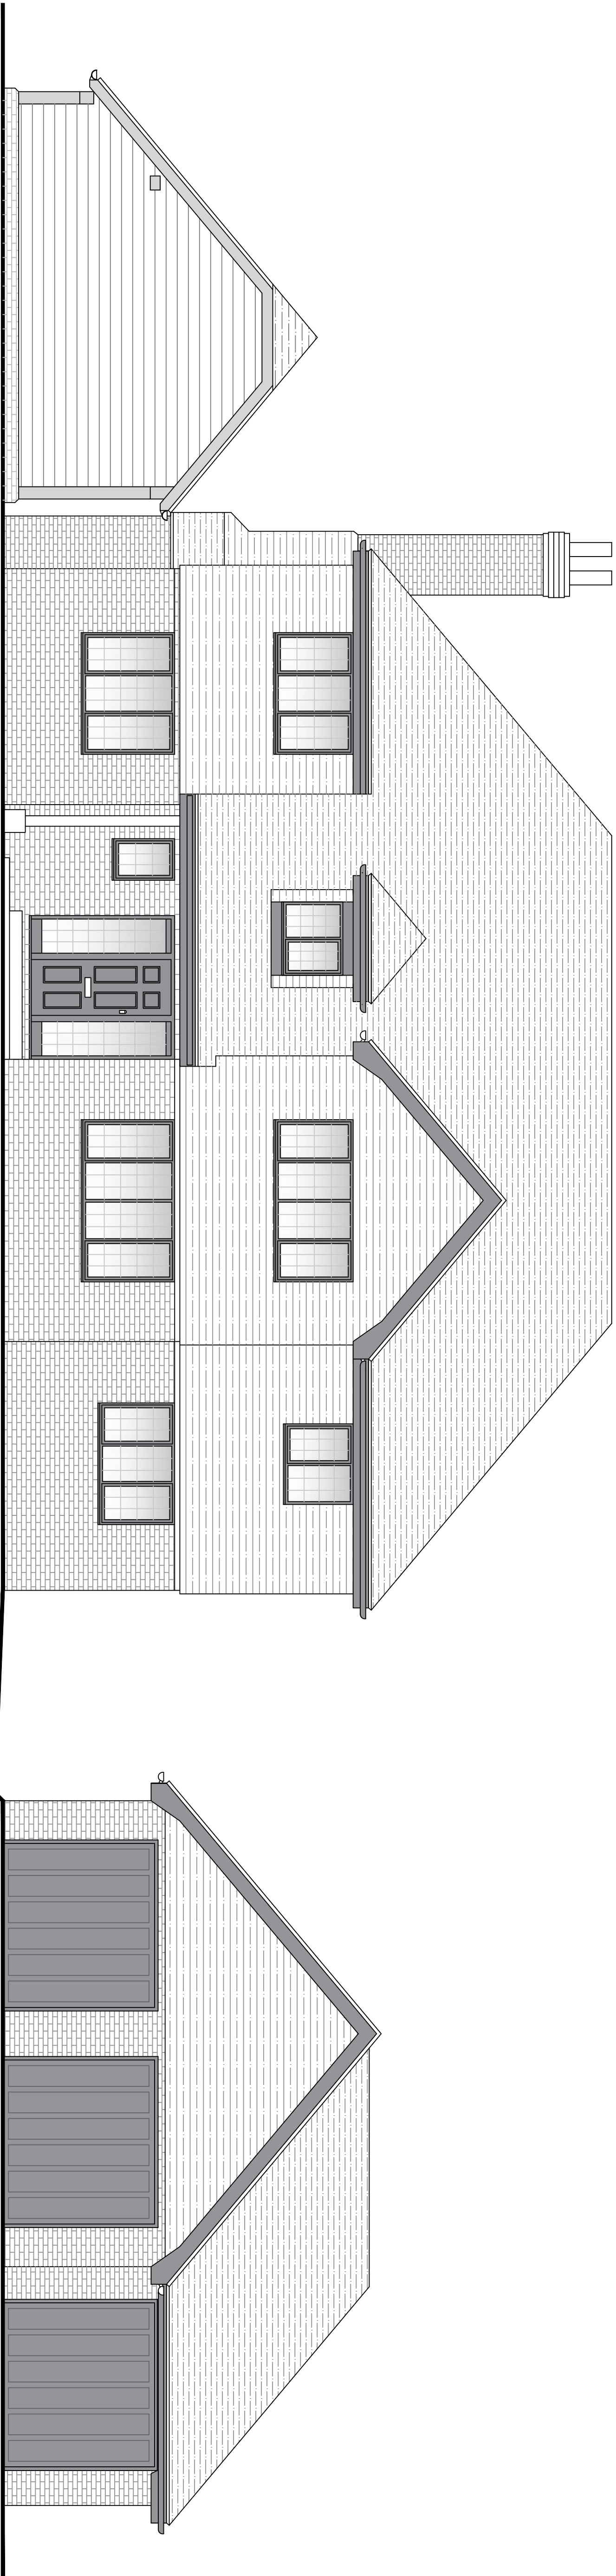

Proposed Elevation A - A (Scale 1:50)

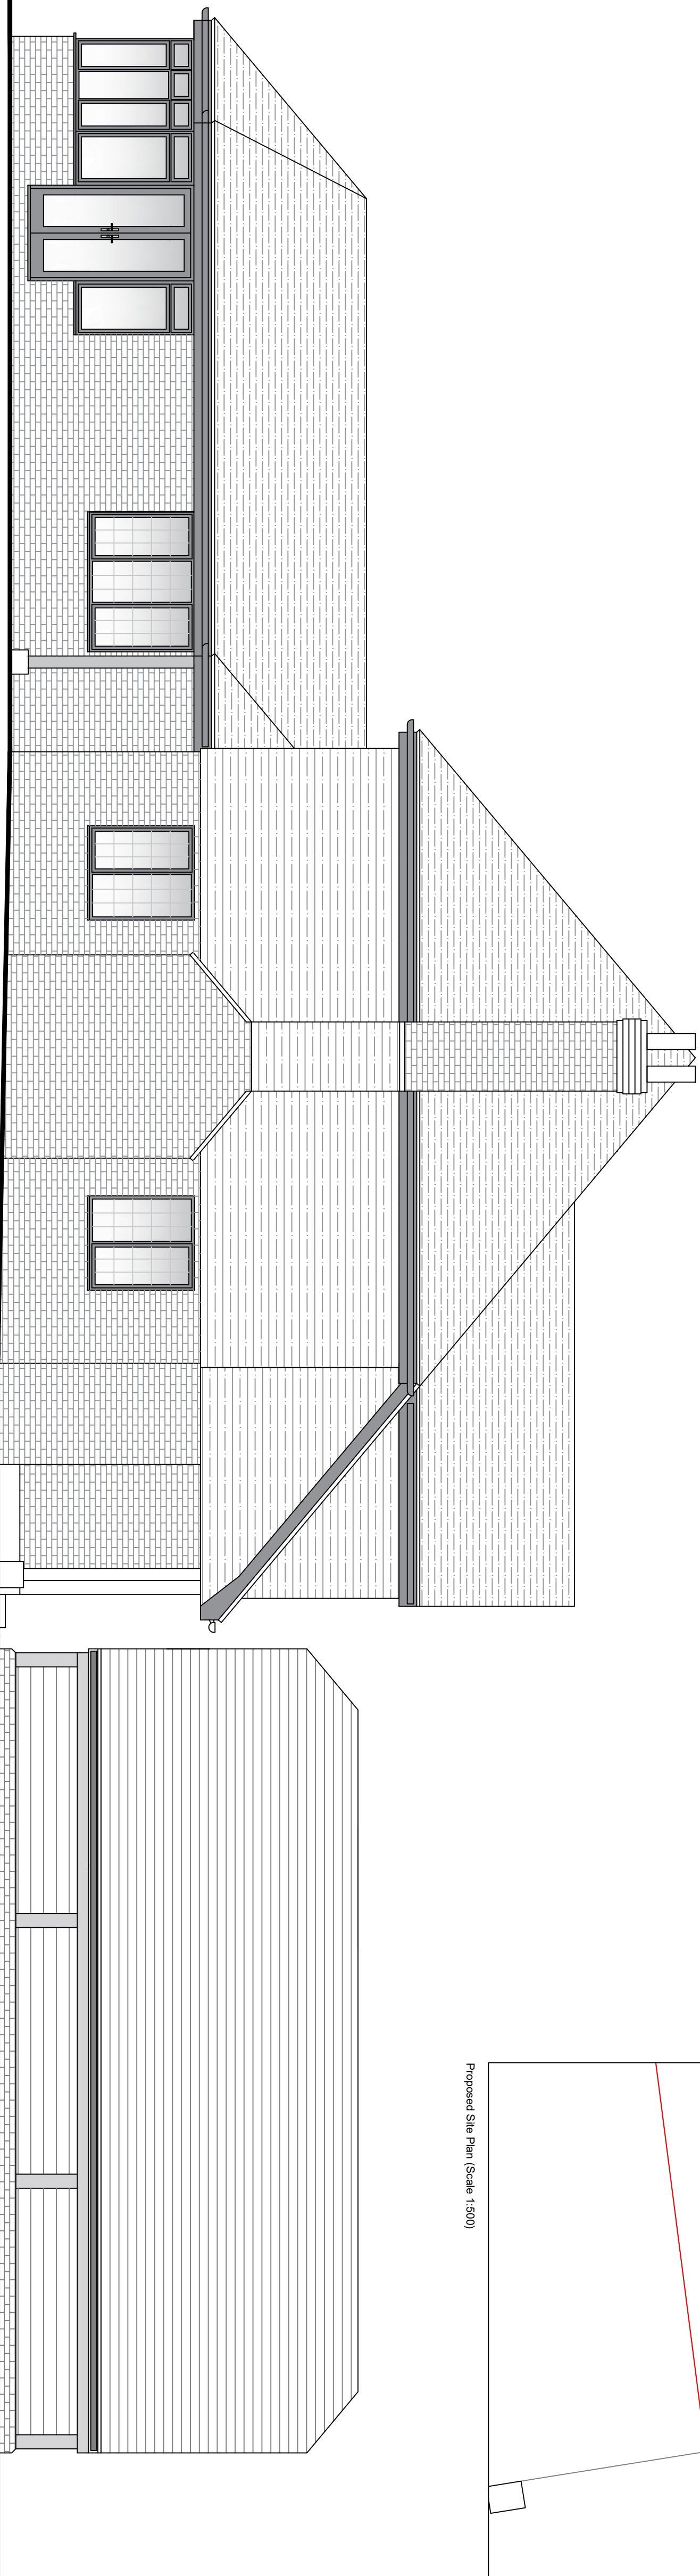

Proposed Elevation B - B (Scale 1:50)

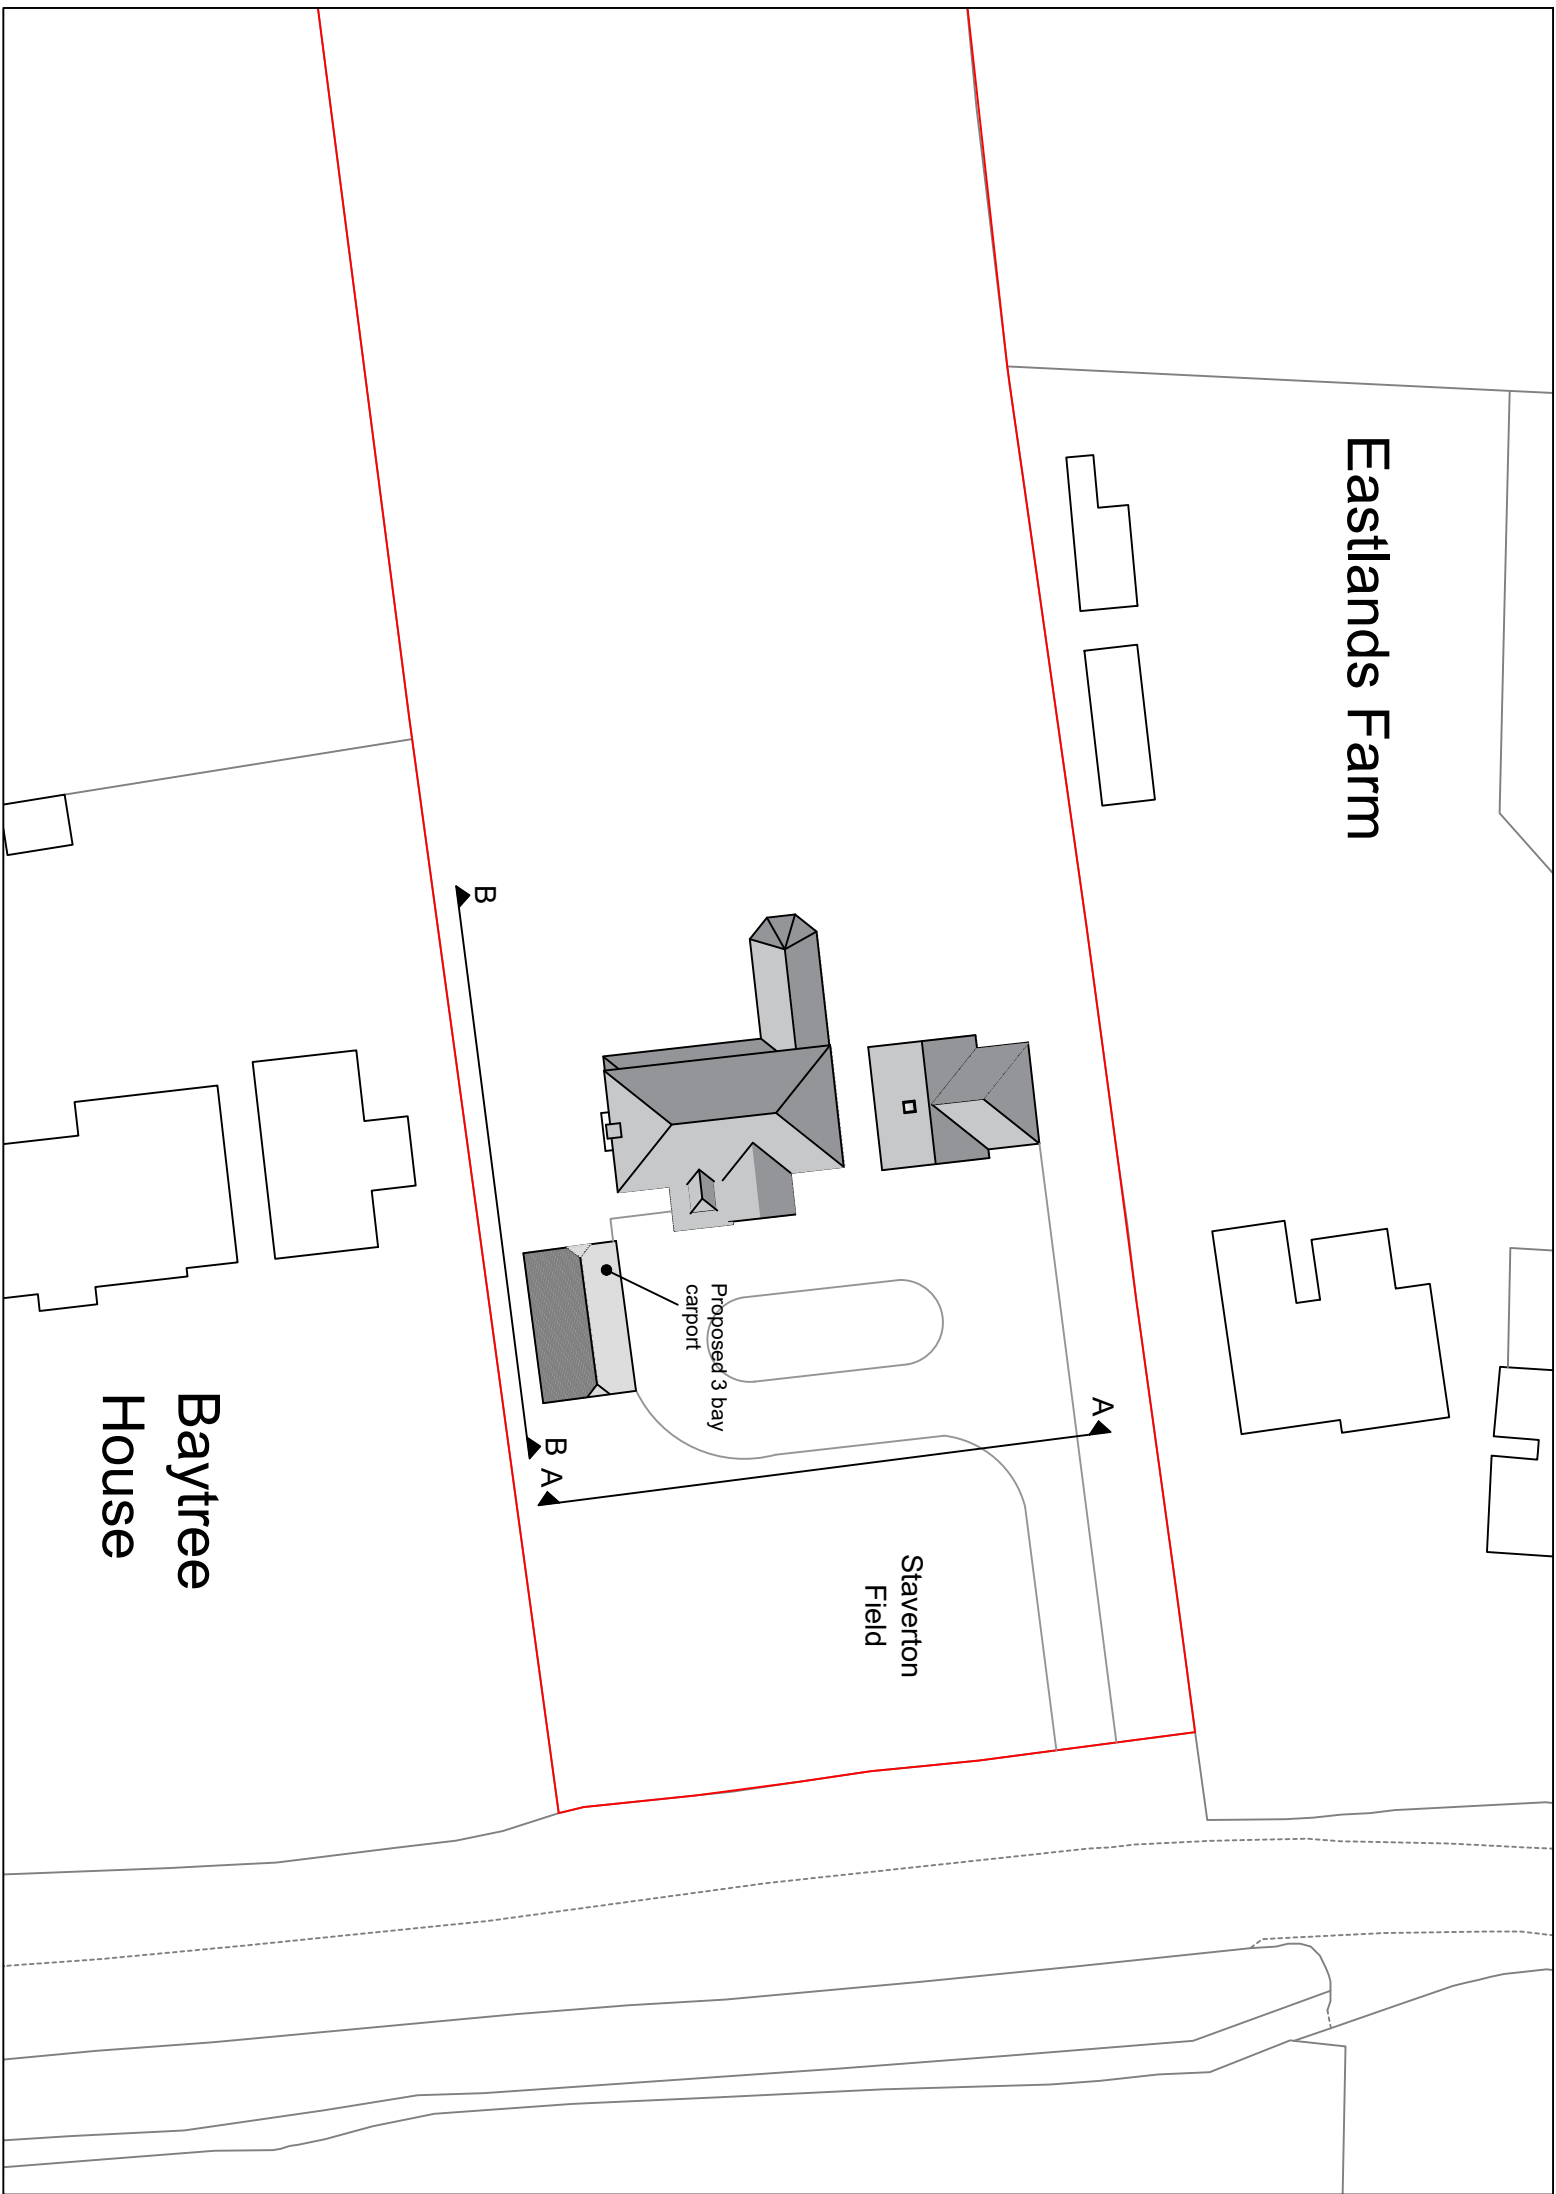

Proposed Site Plan (Scale 1:500)

Revisions

DOWNSVIEW ASSOCIATES
Chartered Surveyors

Little Acorns, Newport Lane, Birmingham,
West Midlands, B27 6JZ, UK
Tel: 0121 717 1111
Email: info@downsview.co.uk

RICS

Registered
Firm
Member
Number
RICS 3417

Project: Proposed 3 bay oak framed carport

Proposed action date

Drawn: J. Smith
Checked: A. Jones
Date: January 2025

Scale Bar (1:50)
0m 5m

2025.486b.04