




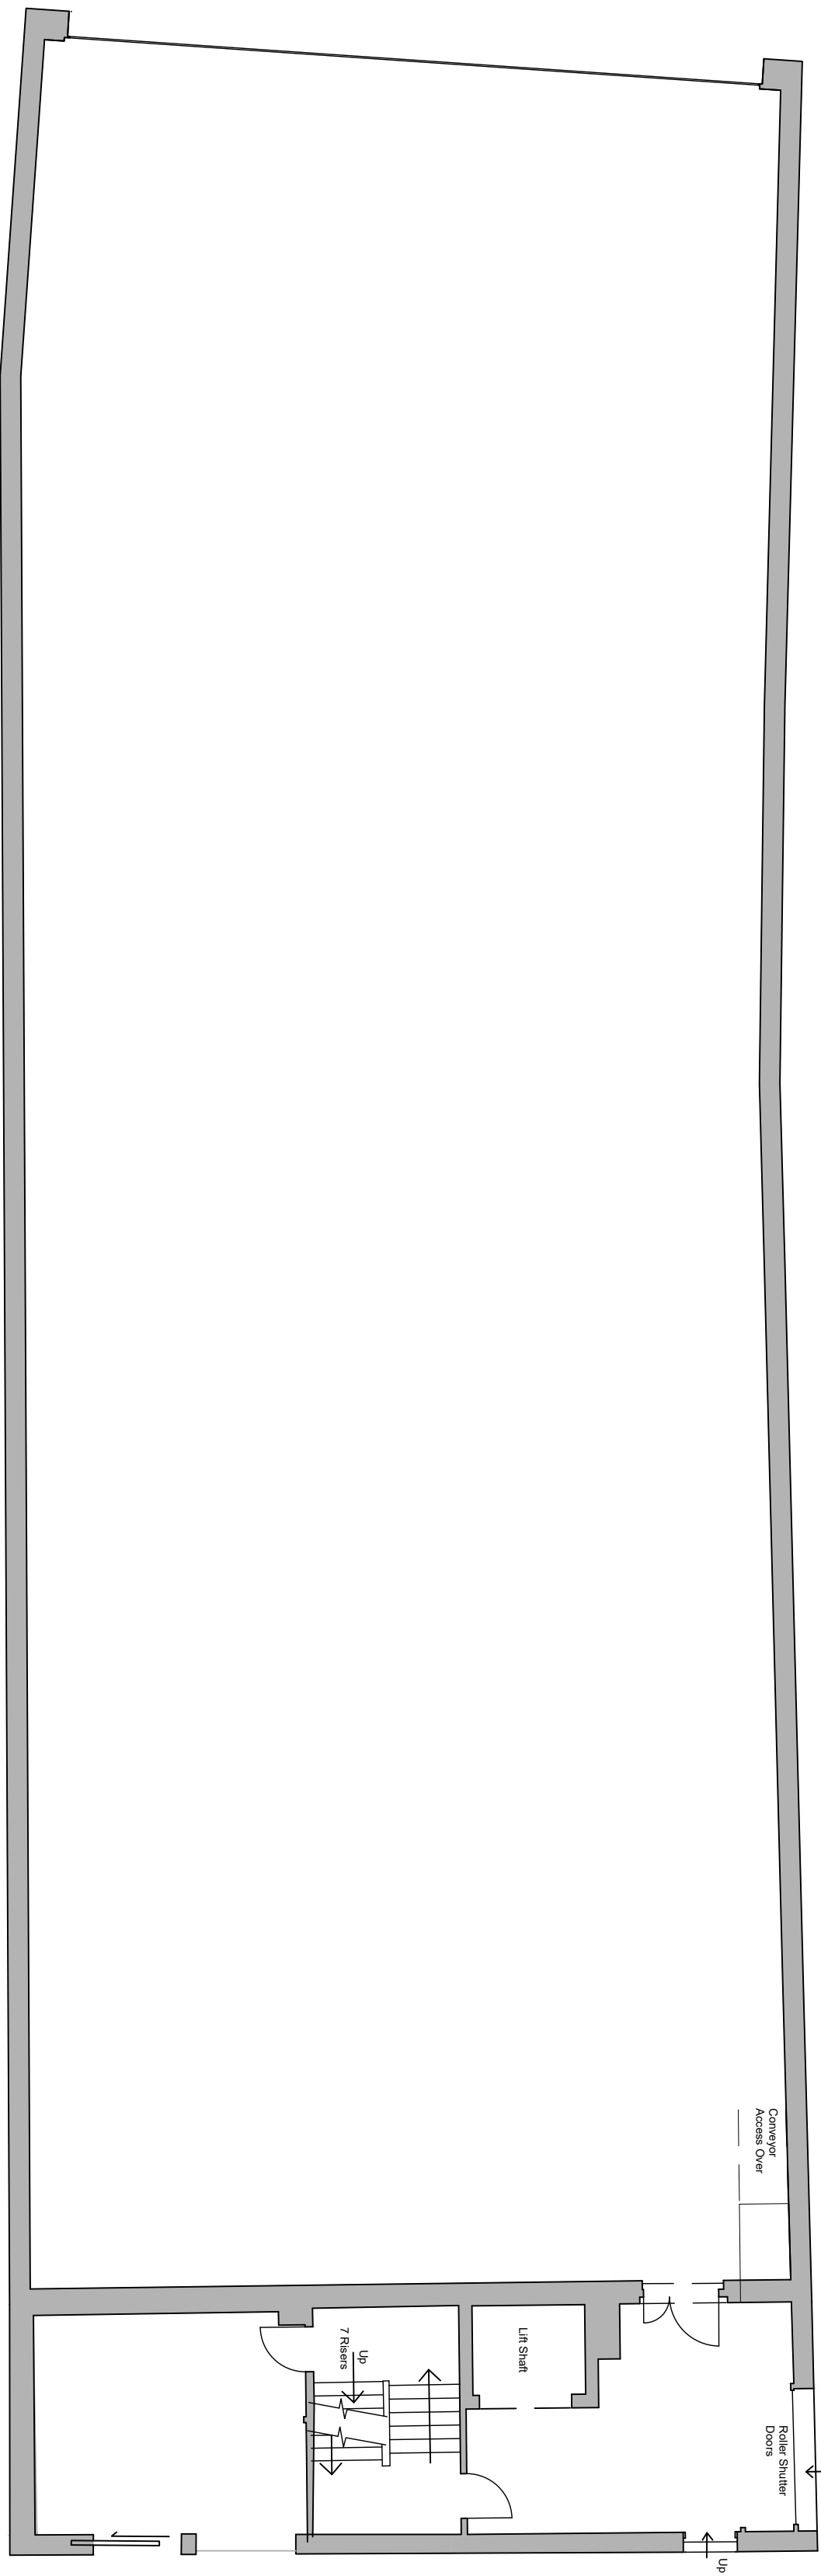


GROUND FLOOR PLAN 1:100

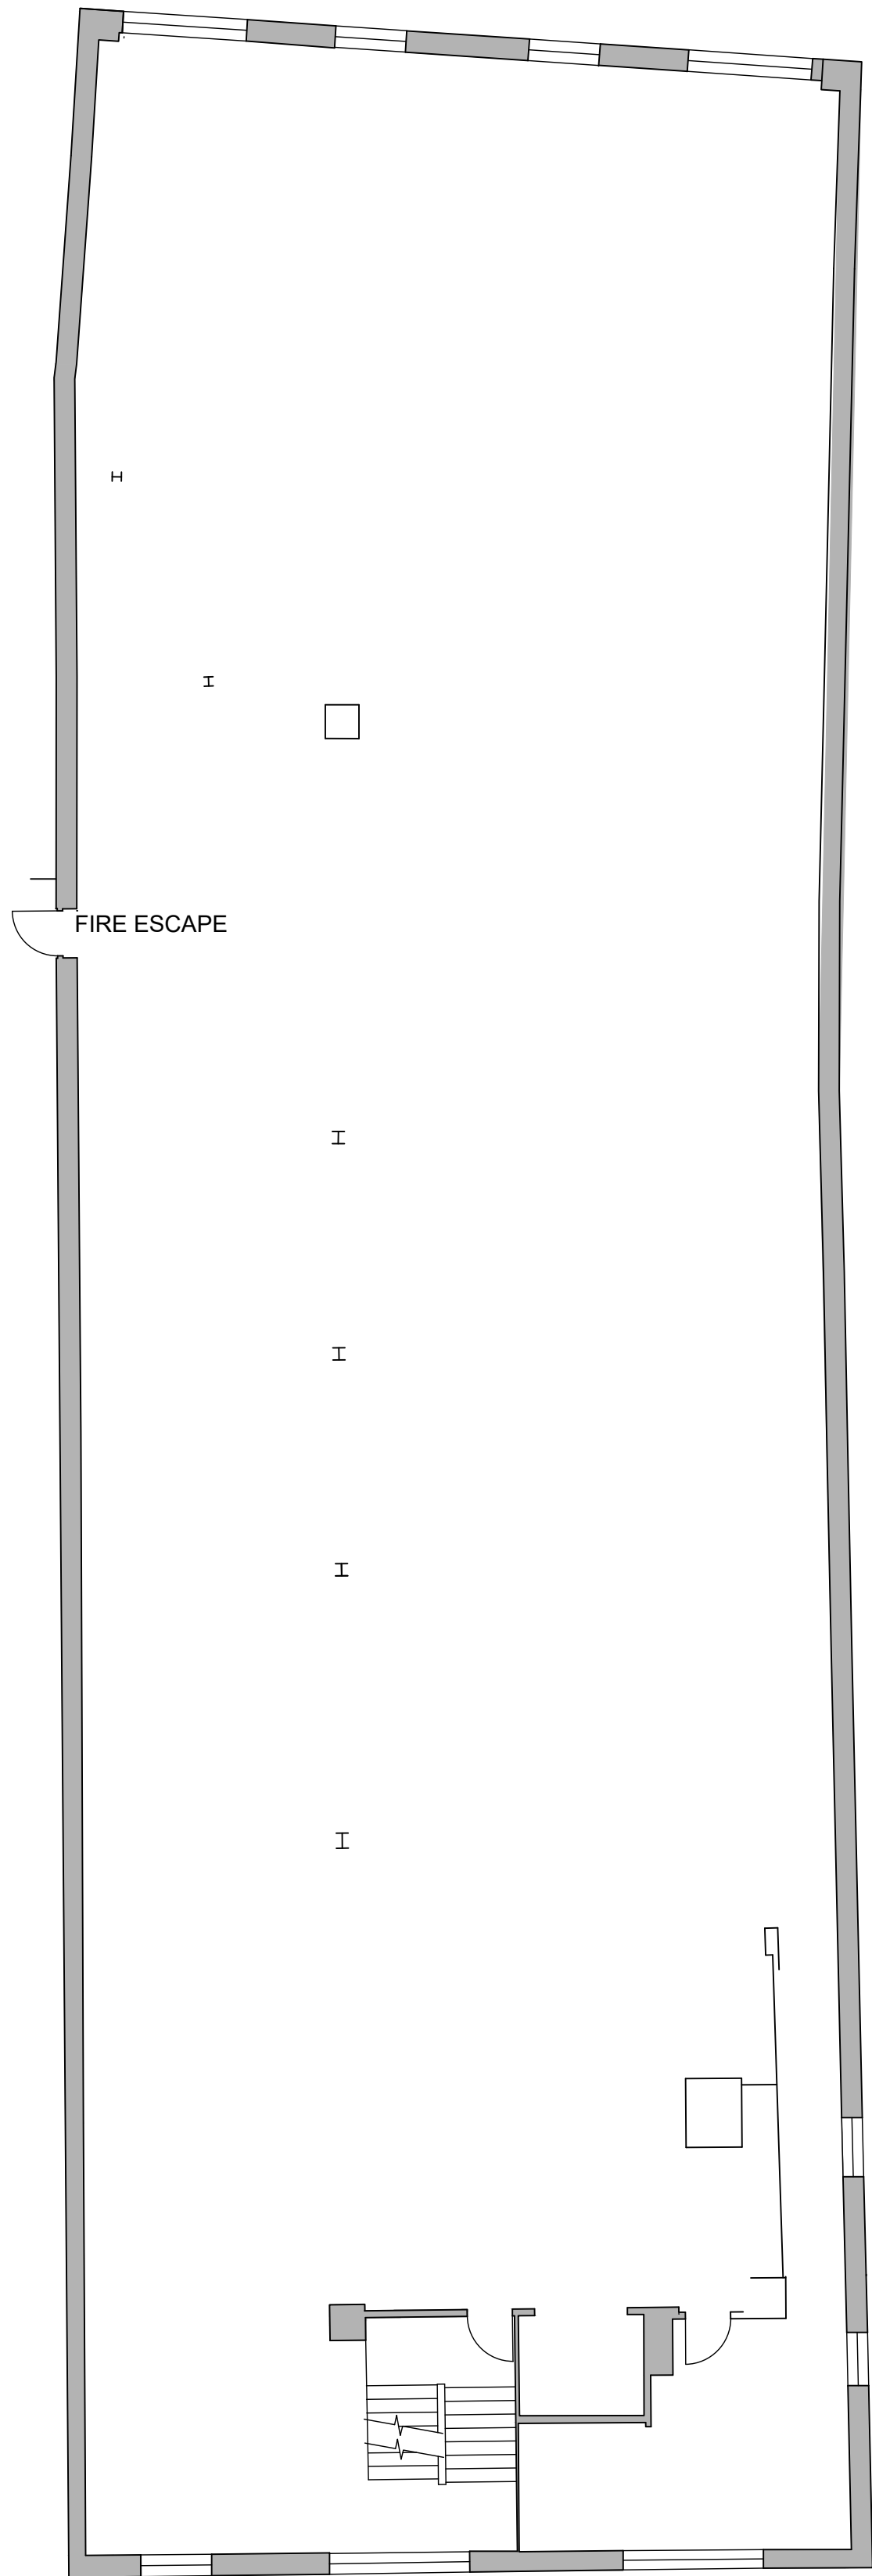

FIRST FLOOR PLAN 1:100

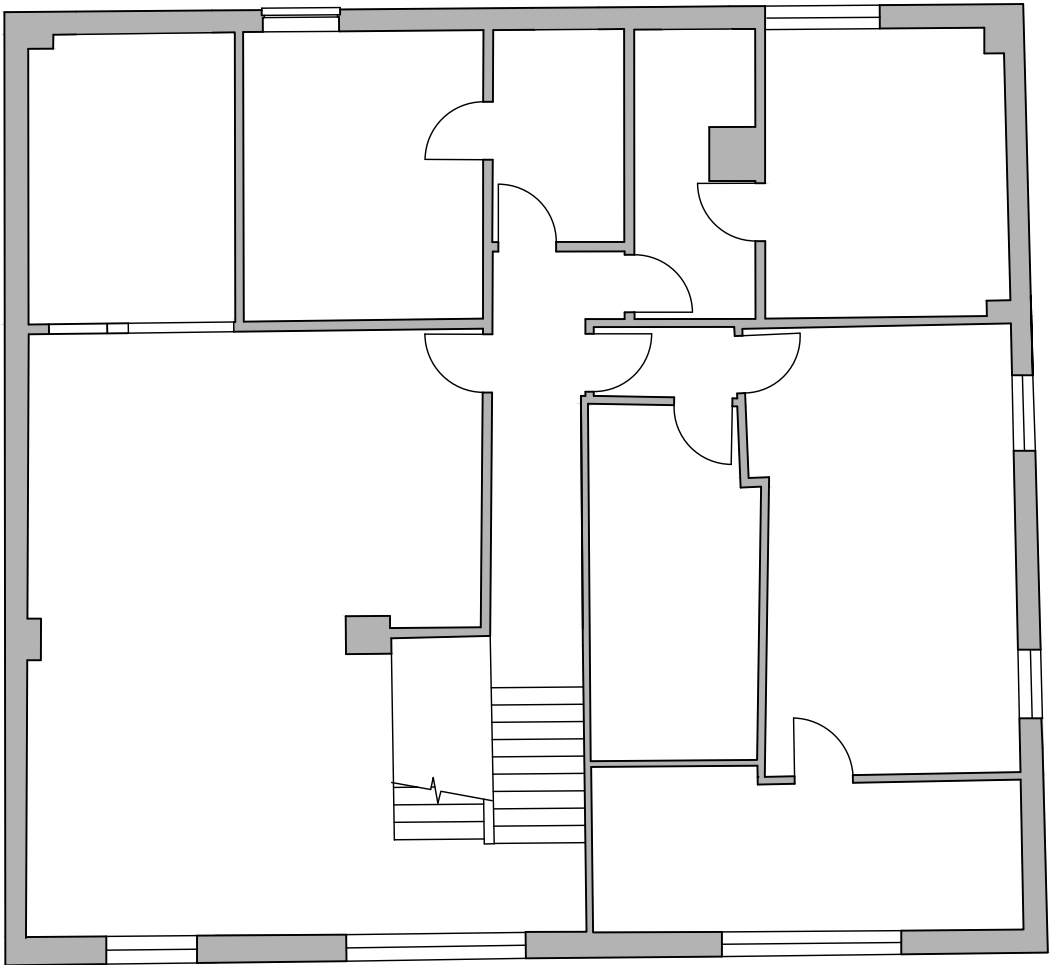

SECOND FLOOR PLAN 1:100

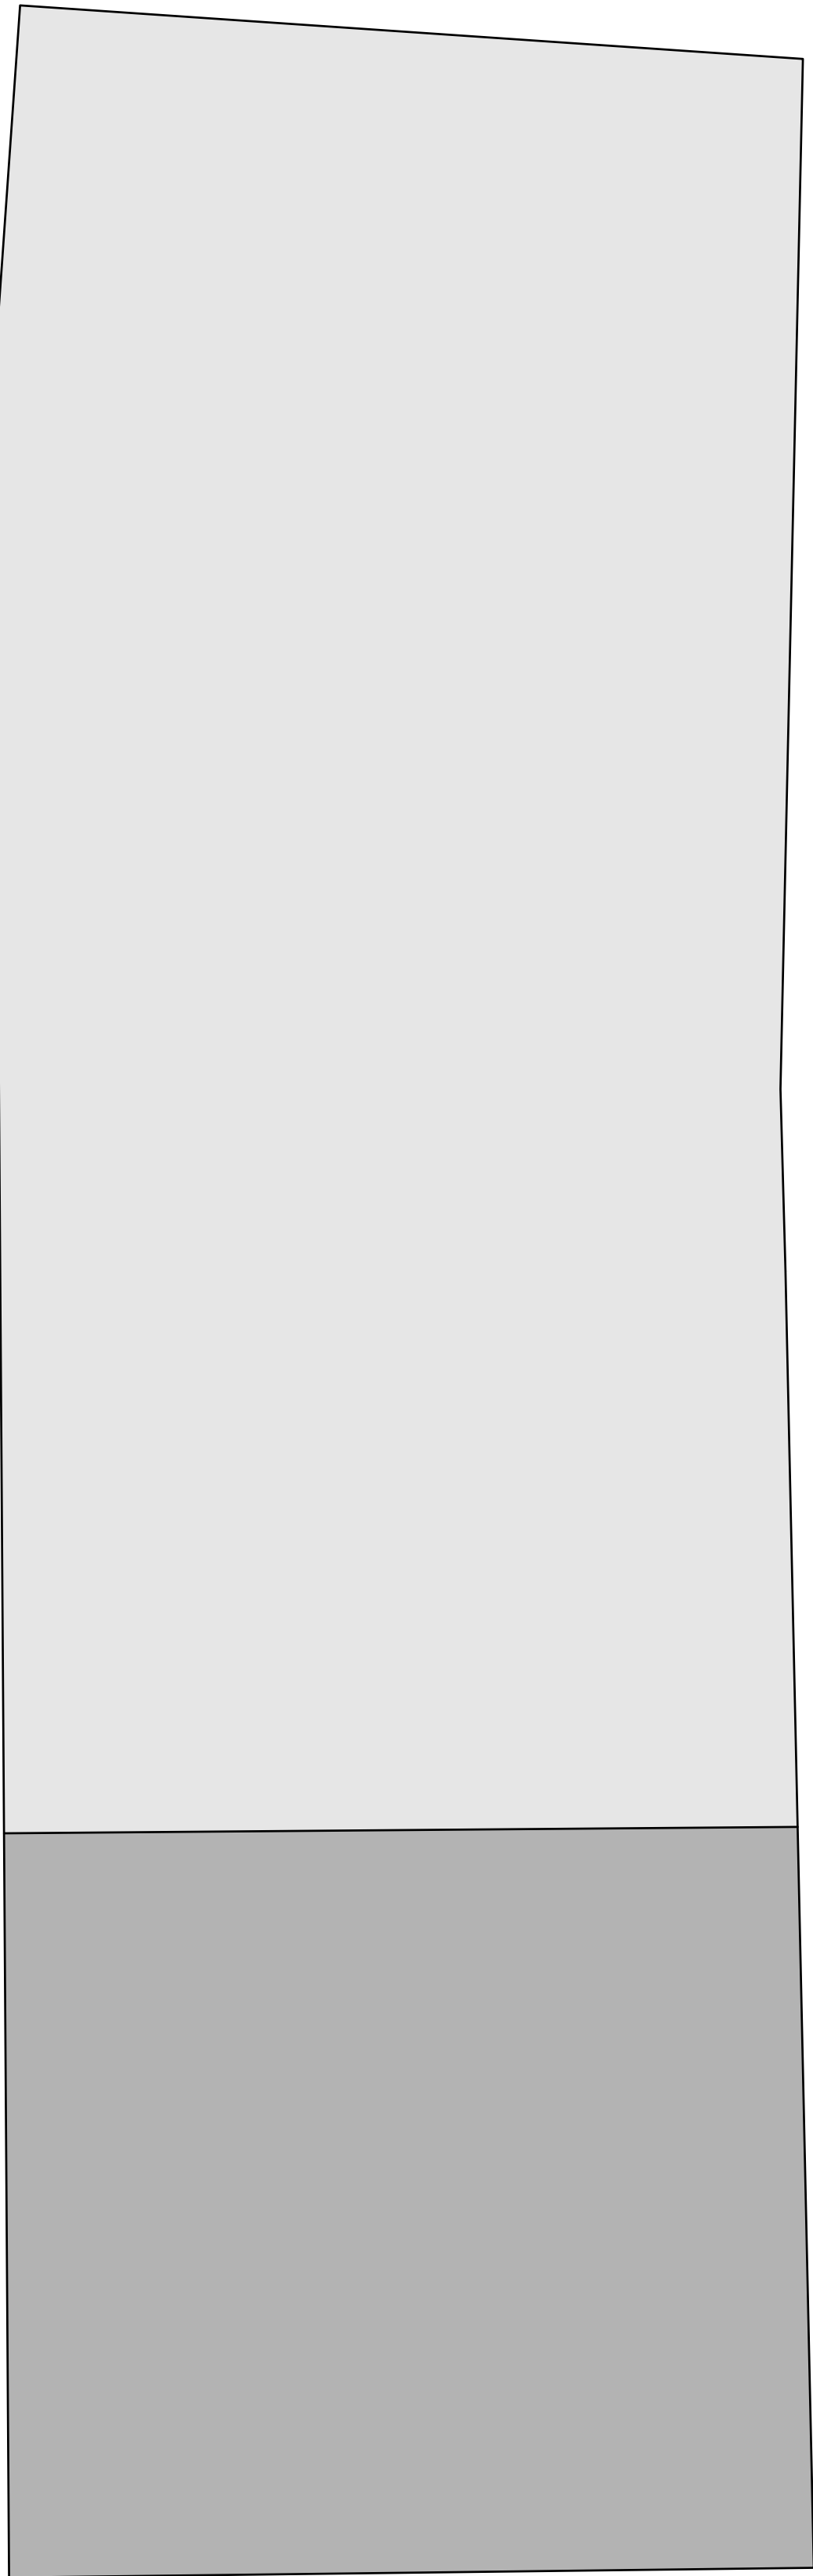

ROOF PLAN 1:100

HillmandesignLtd Architectural Practice Studio 8, 101 Stanley Road Carshalton, Surrey, SM5 3LS t:07739 745 205 t:(020) 8715 5584 mail@hillmandesign.co.uk	PROJECT 30 WEST STREET, HORSHAM, SUSSEX, RH12 1PB	
	DRAWING	
	EXISTING FLOOR PLANS ROOF PLAN	
	SCALE 1:100	DATE
	DRAWING NO HOR/EX/500	REVISION