






PROPOSED ROOF PLAN

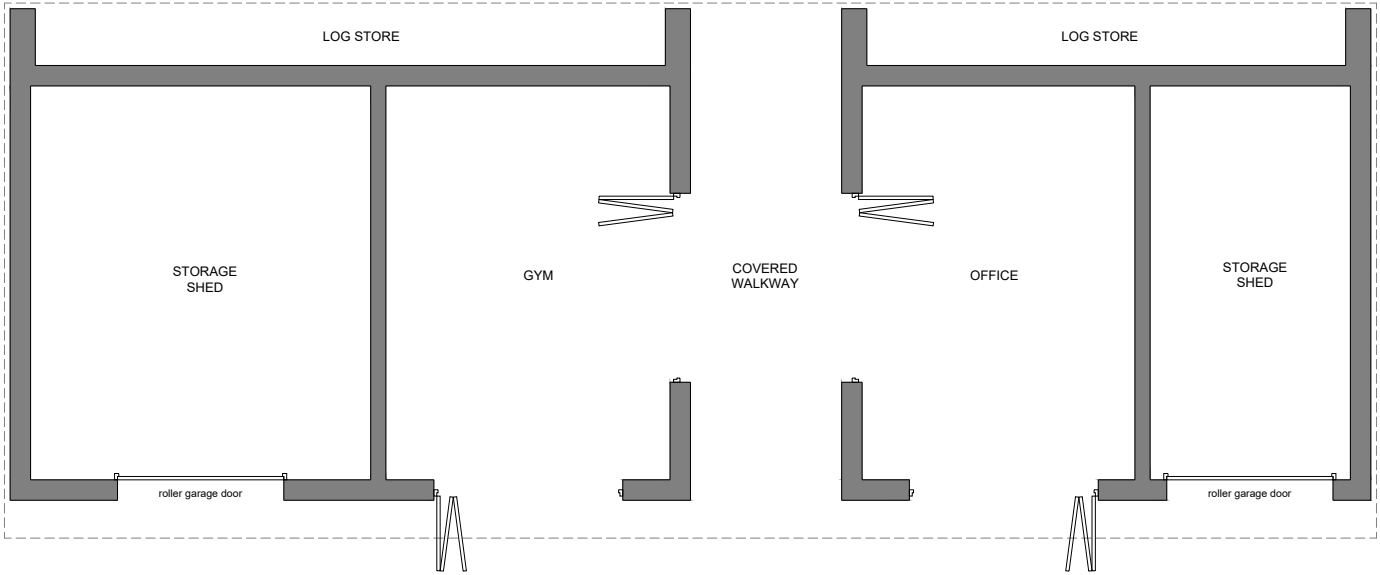


PROPOSED FLOOR PLAN

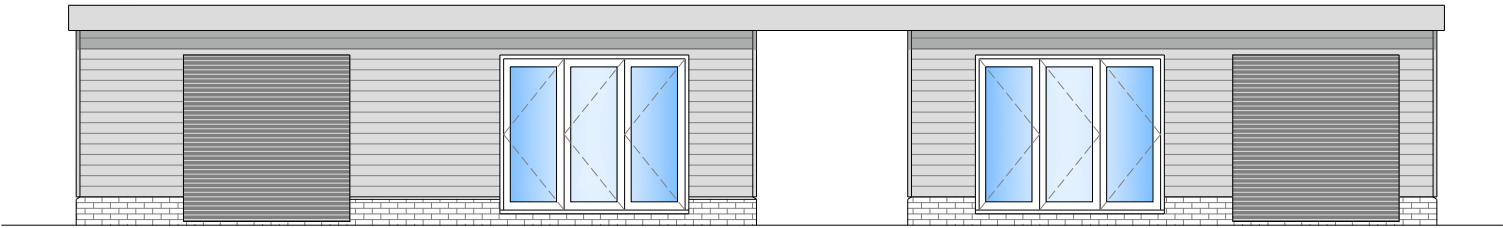


PROPOSED FRONT ELEVATION (North West)

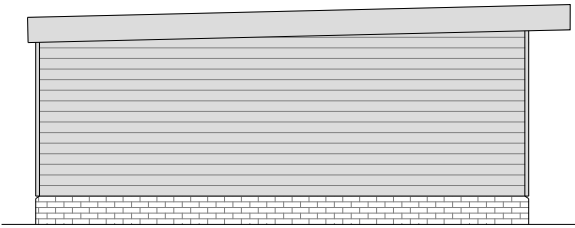

PROPOSED SIDE ELEVATION
(North East)

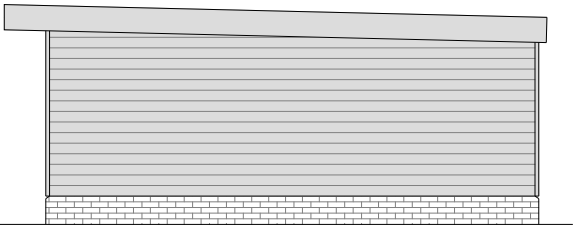


PROPOSED SIDE ELEVATION
(South West)

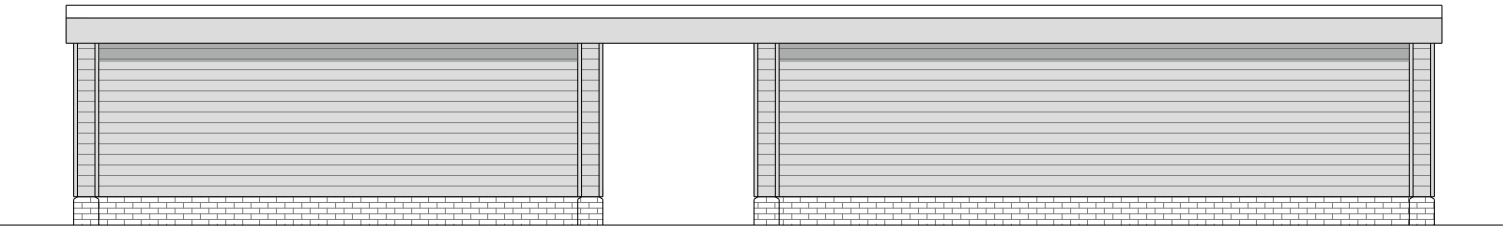

PROPOSED REAR ELEVATION (South East)

PROPOSED MATERIALS:

Walls - Lower level brick plinth / Horizontal cladding (black)
Roof - GRP/EPM flat roof
Fascias - uPVC or aluminum (black)
Doors and windows - Aluminum (black)

 

Scale 1:100



mark alford design architecture
Heatherlands Bracken Lane Storrington West Sussex RH20 3HS
T: 01903 740033 E: office@markalforddesign.com

client: MR R ANDREWS
project title: FAIRACRE, SOUTHWATER
PROPOSED ANCILLARY BUILDING
drawing title: PROPOSED PLANS AND ELEVATIONS

drawn by: MSA date: MAR '26 scale: 1:100 @ A3

issue status: FOR PLANNING CONSENT

drawing number: **26601 / P105** revision:

This drawing may not be used or reproduced without written consent. Copyright reserved
No dimensions to be scaled from this drawing except for Planning purposes.