



SCALE BAR 1:1250

 


SCALE BAR 1:500

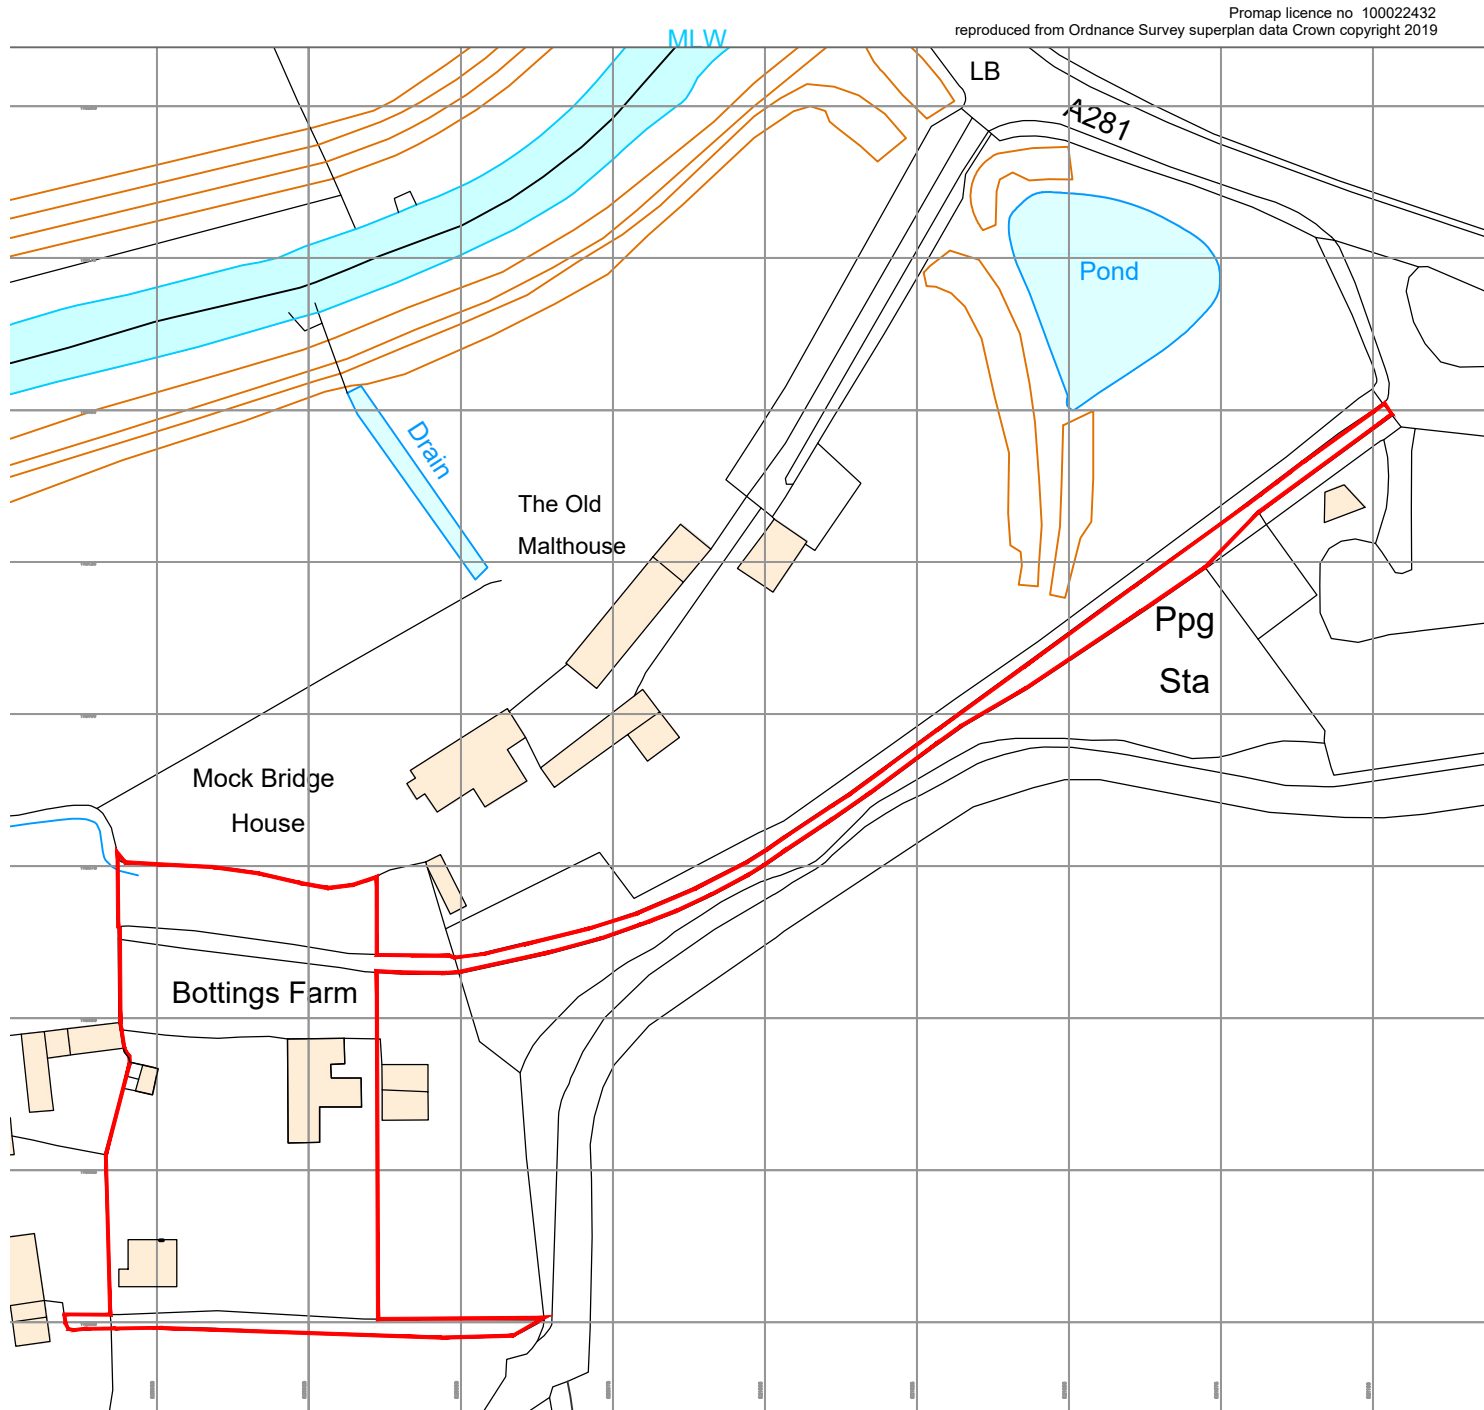

Site Location Plan

Scale 1:1250

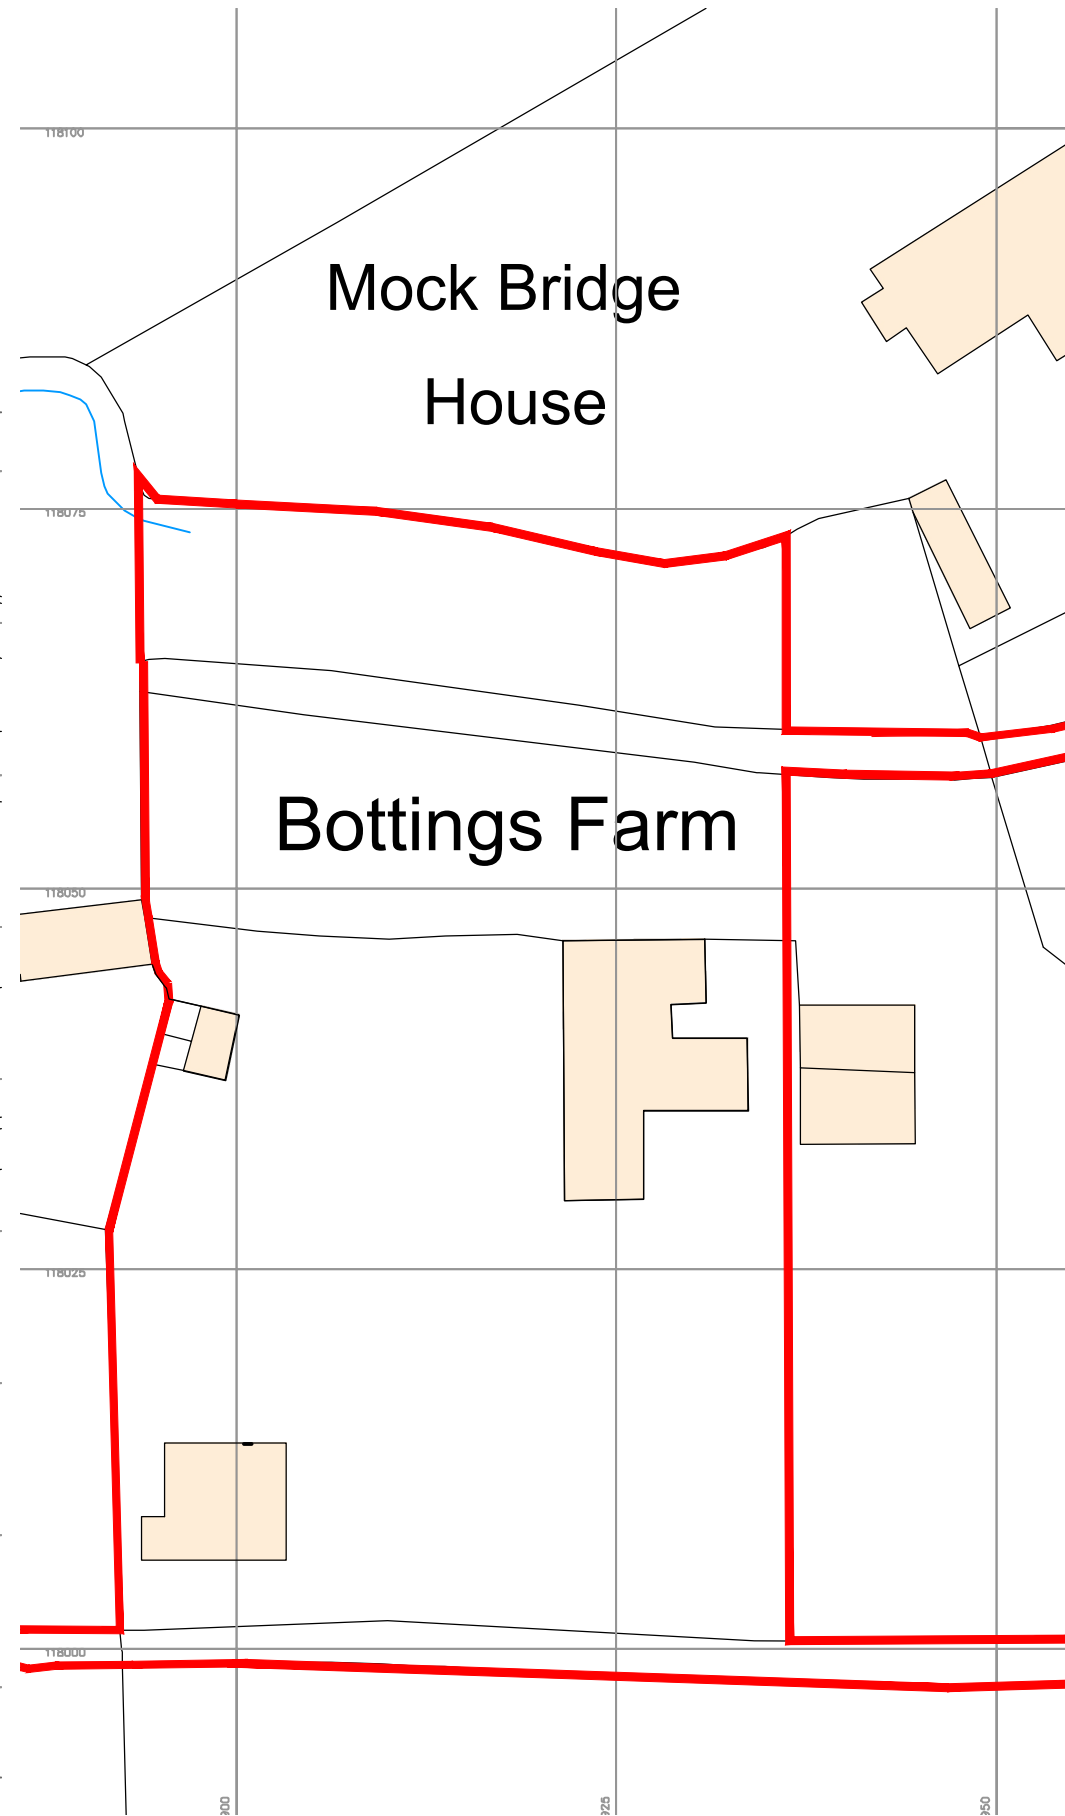

Block Plan

Scale 1:500

For Construction: Do not scale from this drawing. Figured dimensions only to be taken. Check all dimensions prior to setting out. Report all discrepancies to the Architect.

Revisions

**CARTER DAVEY**  
**Architects LLP**

**T.** 07525643101  
**E.** chelsey.cda@gmail.com  
davey.cda@gmail.com

**Client.**  
Mr Lynch and Dr McDonnell

**Project.**  
Bottings Farmhouse, London Road,  
Henfield, BN5 9AD

**Drawing Title.**  
Proposed Site Plan and Site Location Plan

**Scale.**  
1:1250 and 1:500 @ A3

**Date.**  
Feb 26

**Drawing No.**  
26042/200

**Revision:**  
--

< Original size 60mm - A3 at full size >