




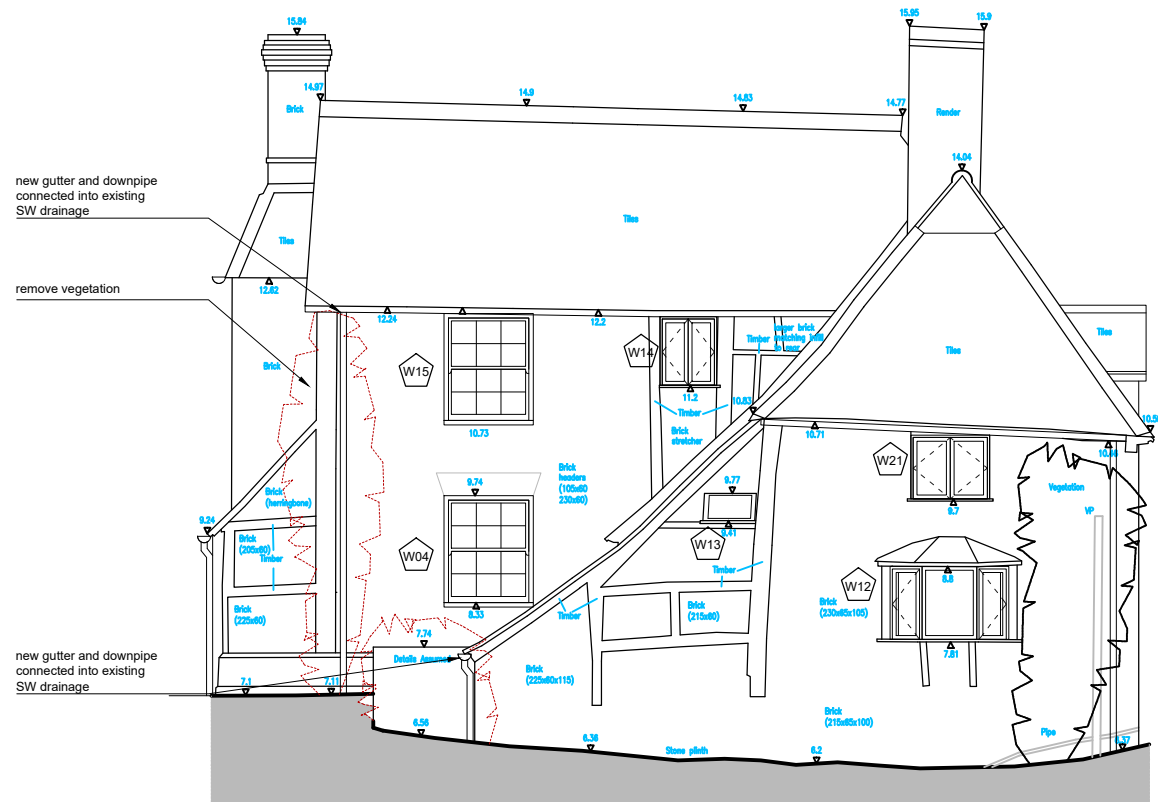

North Elevation
Scale 1:100

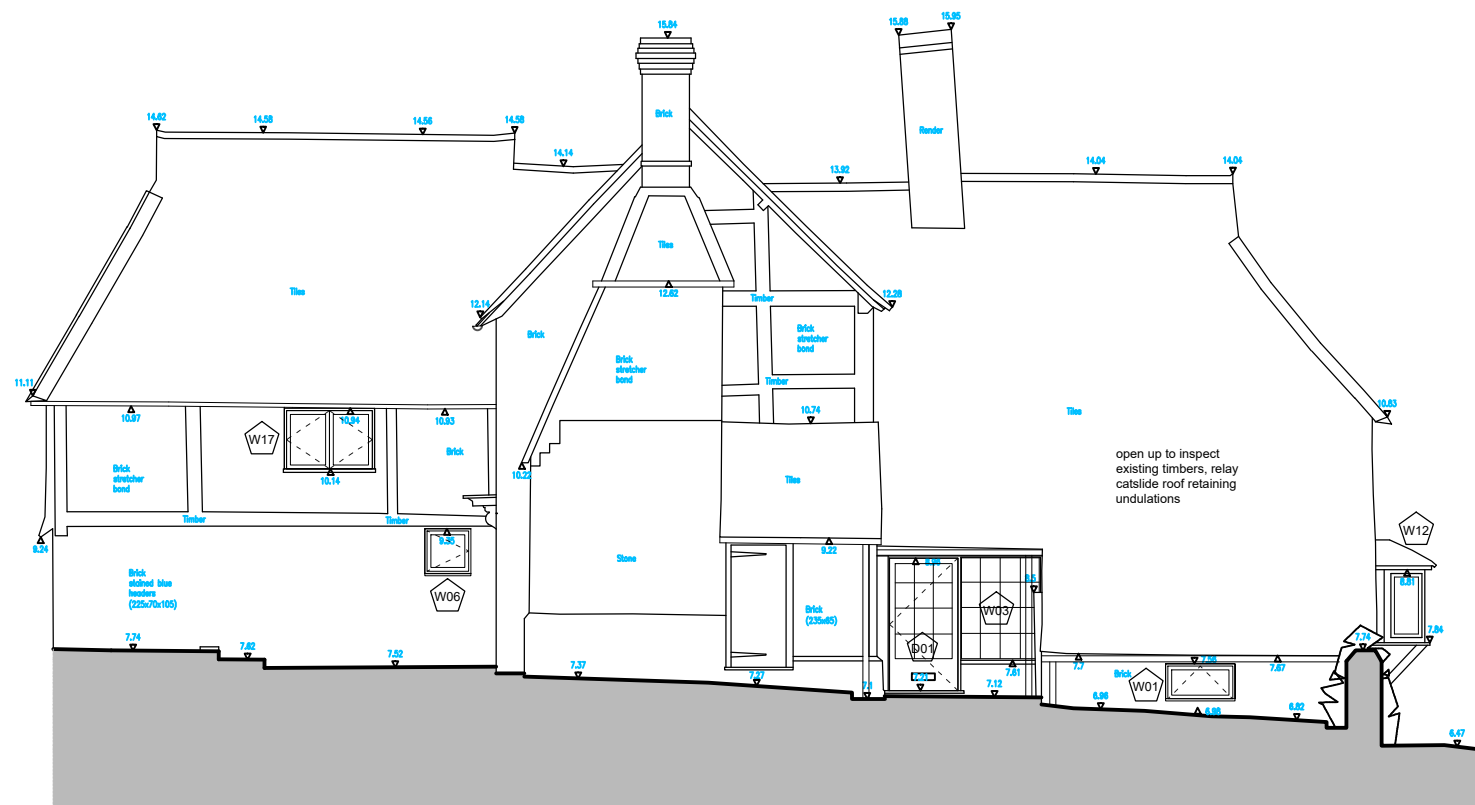


East Elevation
Scale 1:100

 

For Construction: Do not scale from this drawing. Figured dimensions only to be taken. Check all dimensions prior to setting out. Report all discrepancies to the Architect.

Revisions

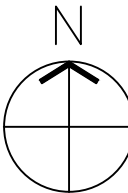

CARTER DAVEY
Architects LLP
T. 07525643101
E. chelsey.cda@gmail.com
davey.cda@gmail.com

Client.
Mr Lynch and Dr McDonnell
Project.
Bottings Farmhouse, London Road,
Henfield, BN5 9AD

Drawing Title.
Proposed Elevation

Scale.
1:100 @ A3
Date.
Feb 26

Drawing No.
26042/220
Revision:
--

< Original size 60mm - A3 at full size >