



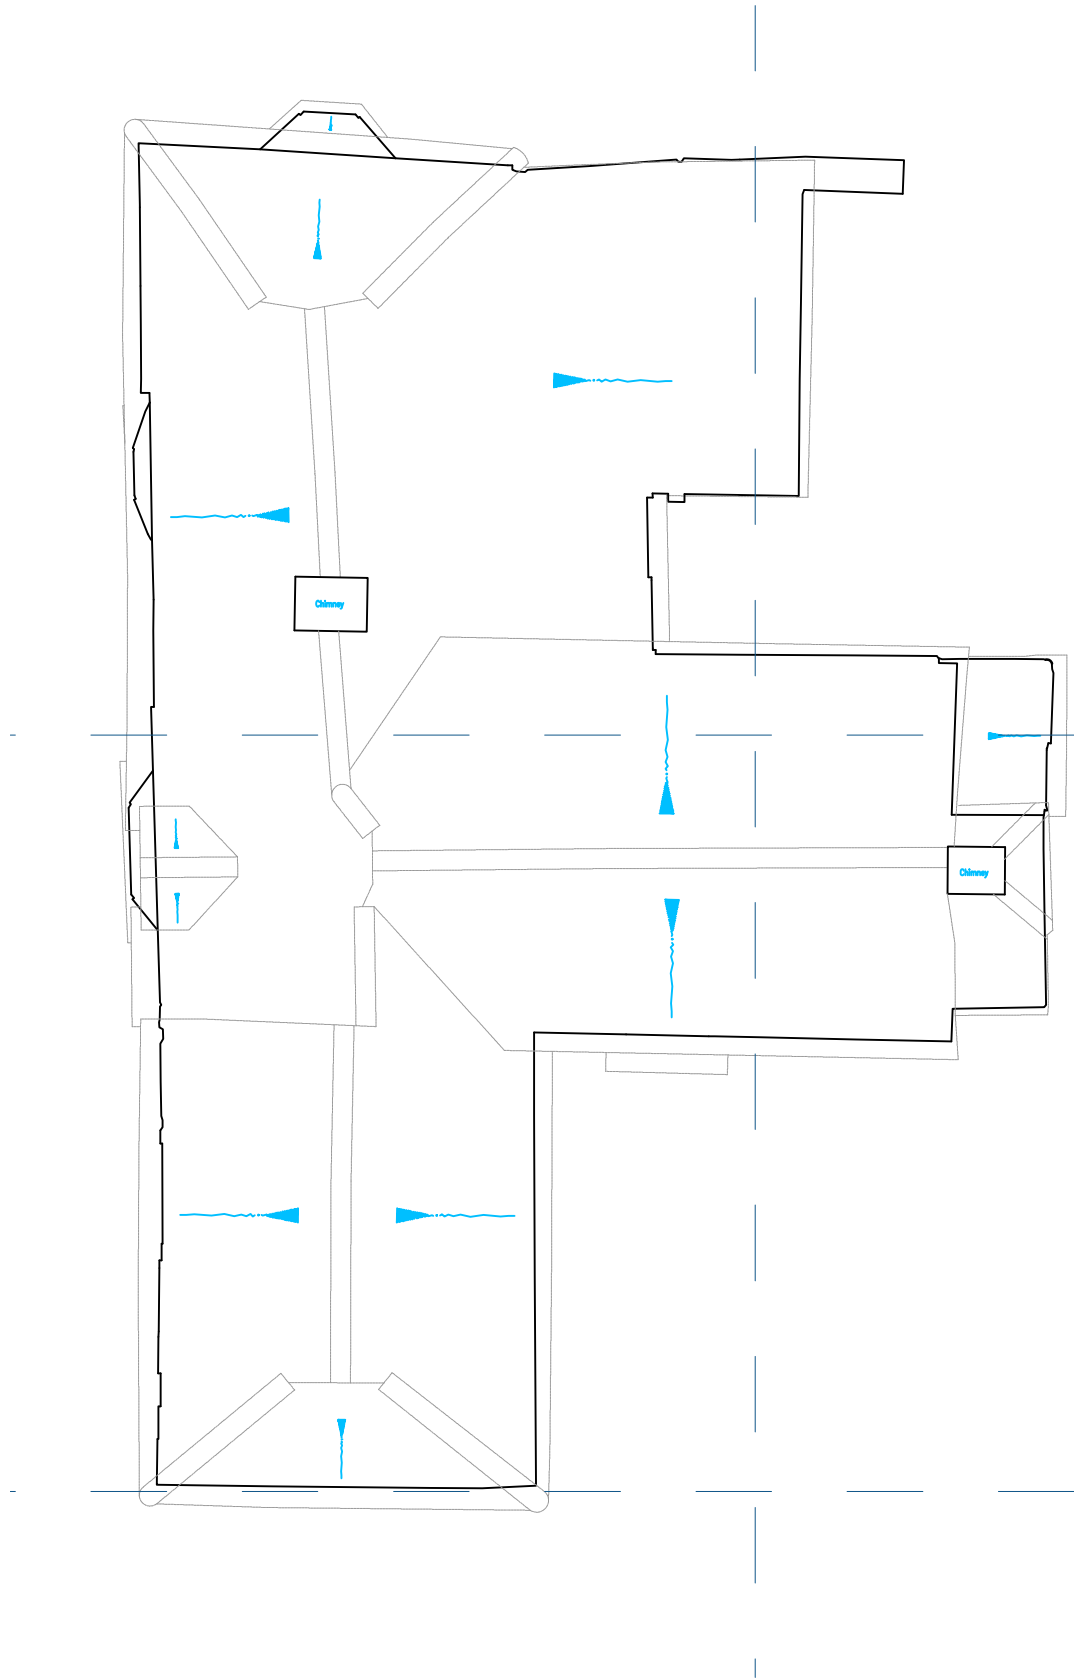


Roof Plan
Scale 1:100

 

For Construction: Do not scale from this drawing.
Figured dimensions only to be taken. Check all
dimensions prior to setting out. Report all
discrepancies to the Architect.

Revisions

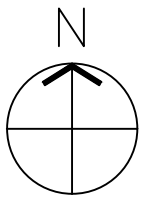

CARTER DAVEY
Architects LLP

T. 07525643101
E. chelsey.cda@gmail.com
davey.cda@gmail.com

Client.
Mr Lynch and Dr McDonnell

Project.
Bottings Farmhouse, London Road,
Henfield, BN5 9AD

Drawing Title.
Existing Roof Plan

Scale.
1:100 @ A3

Date.
Feb 26

Drawing No.
26042/111

Revision:
--

< Original size 60mm - A3 at full size >