



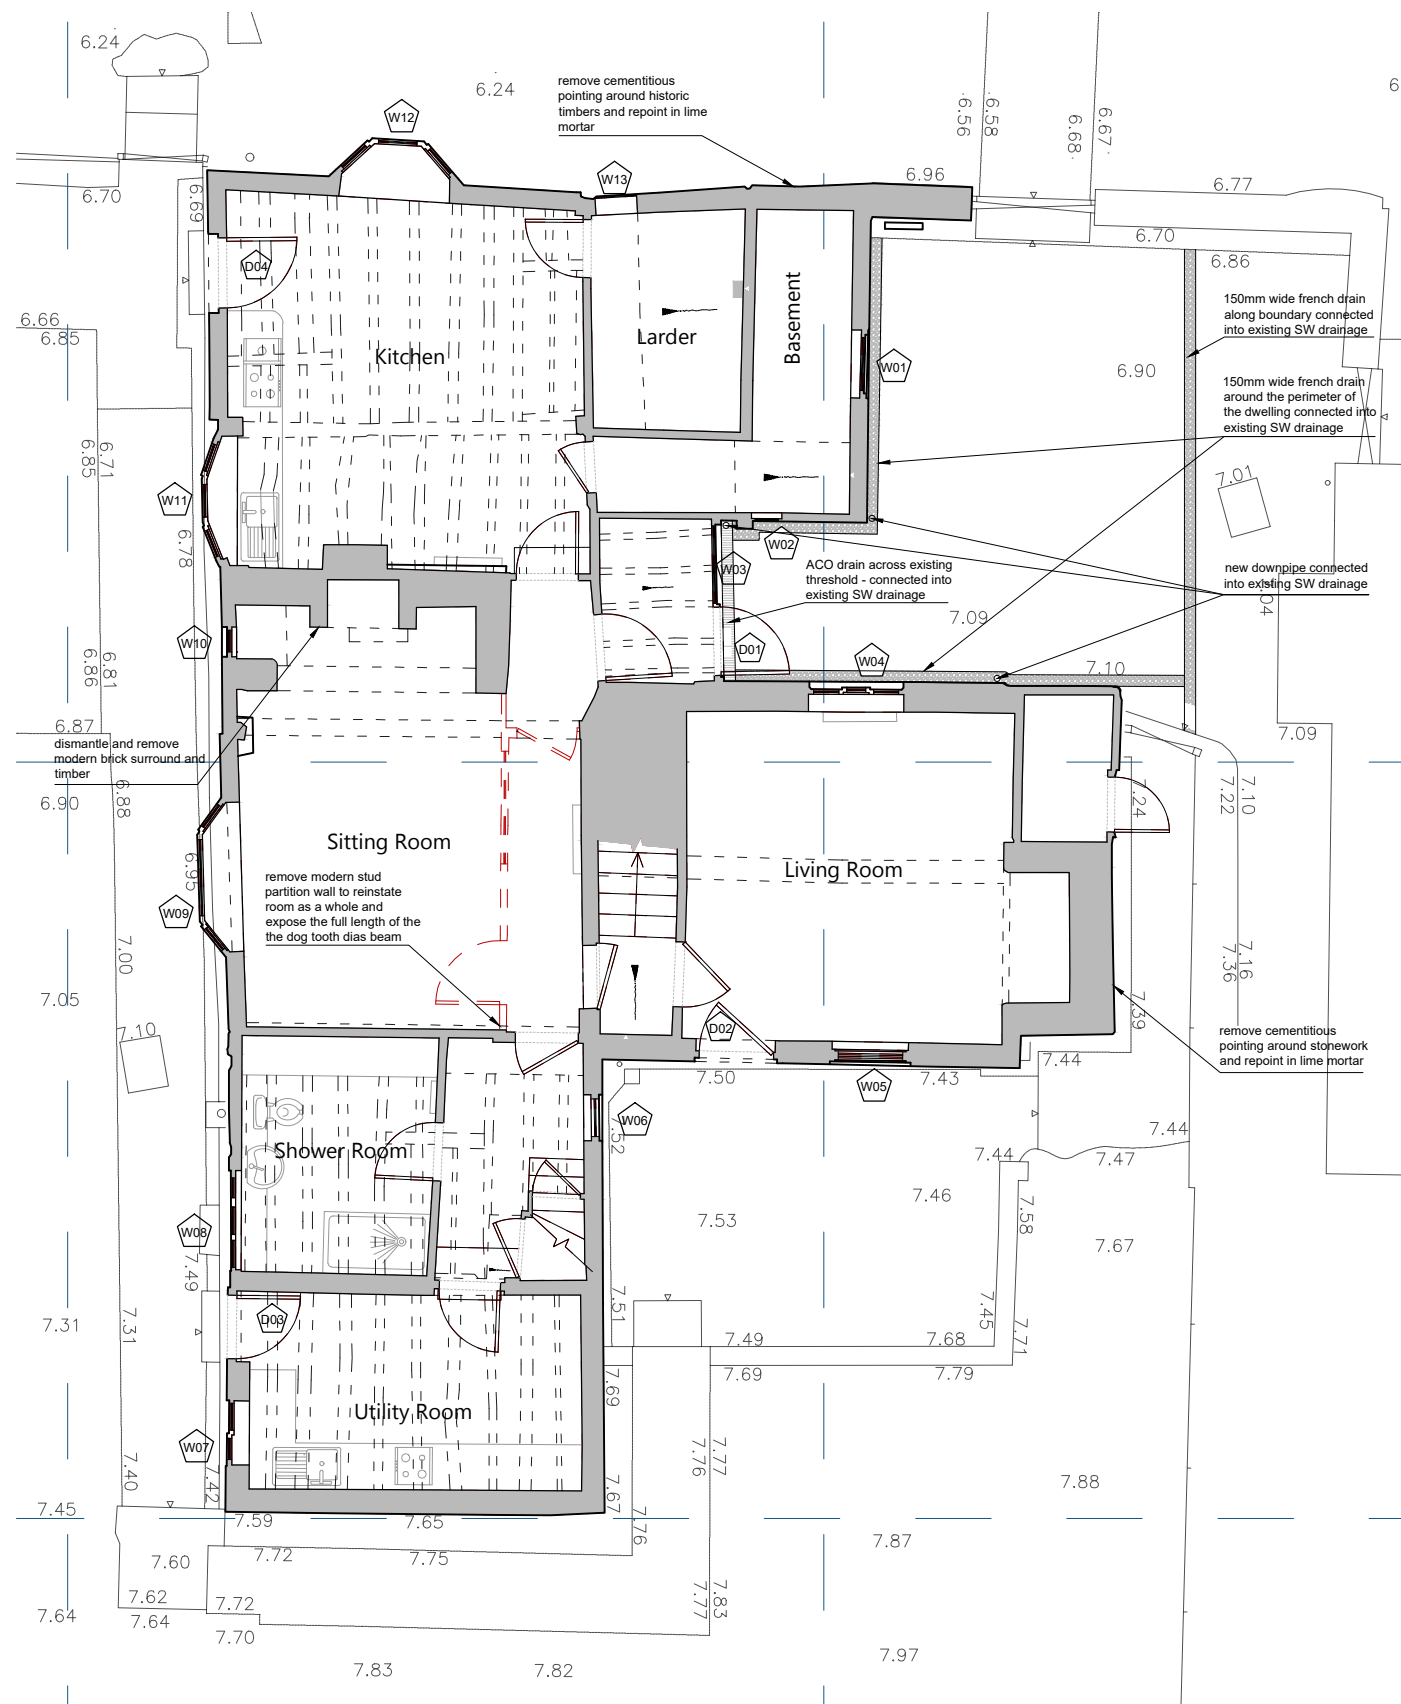


# Ground Floor Plan

Scale 1:100

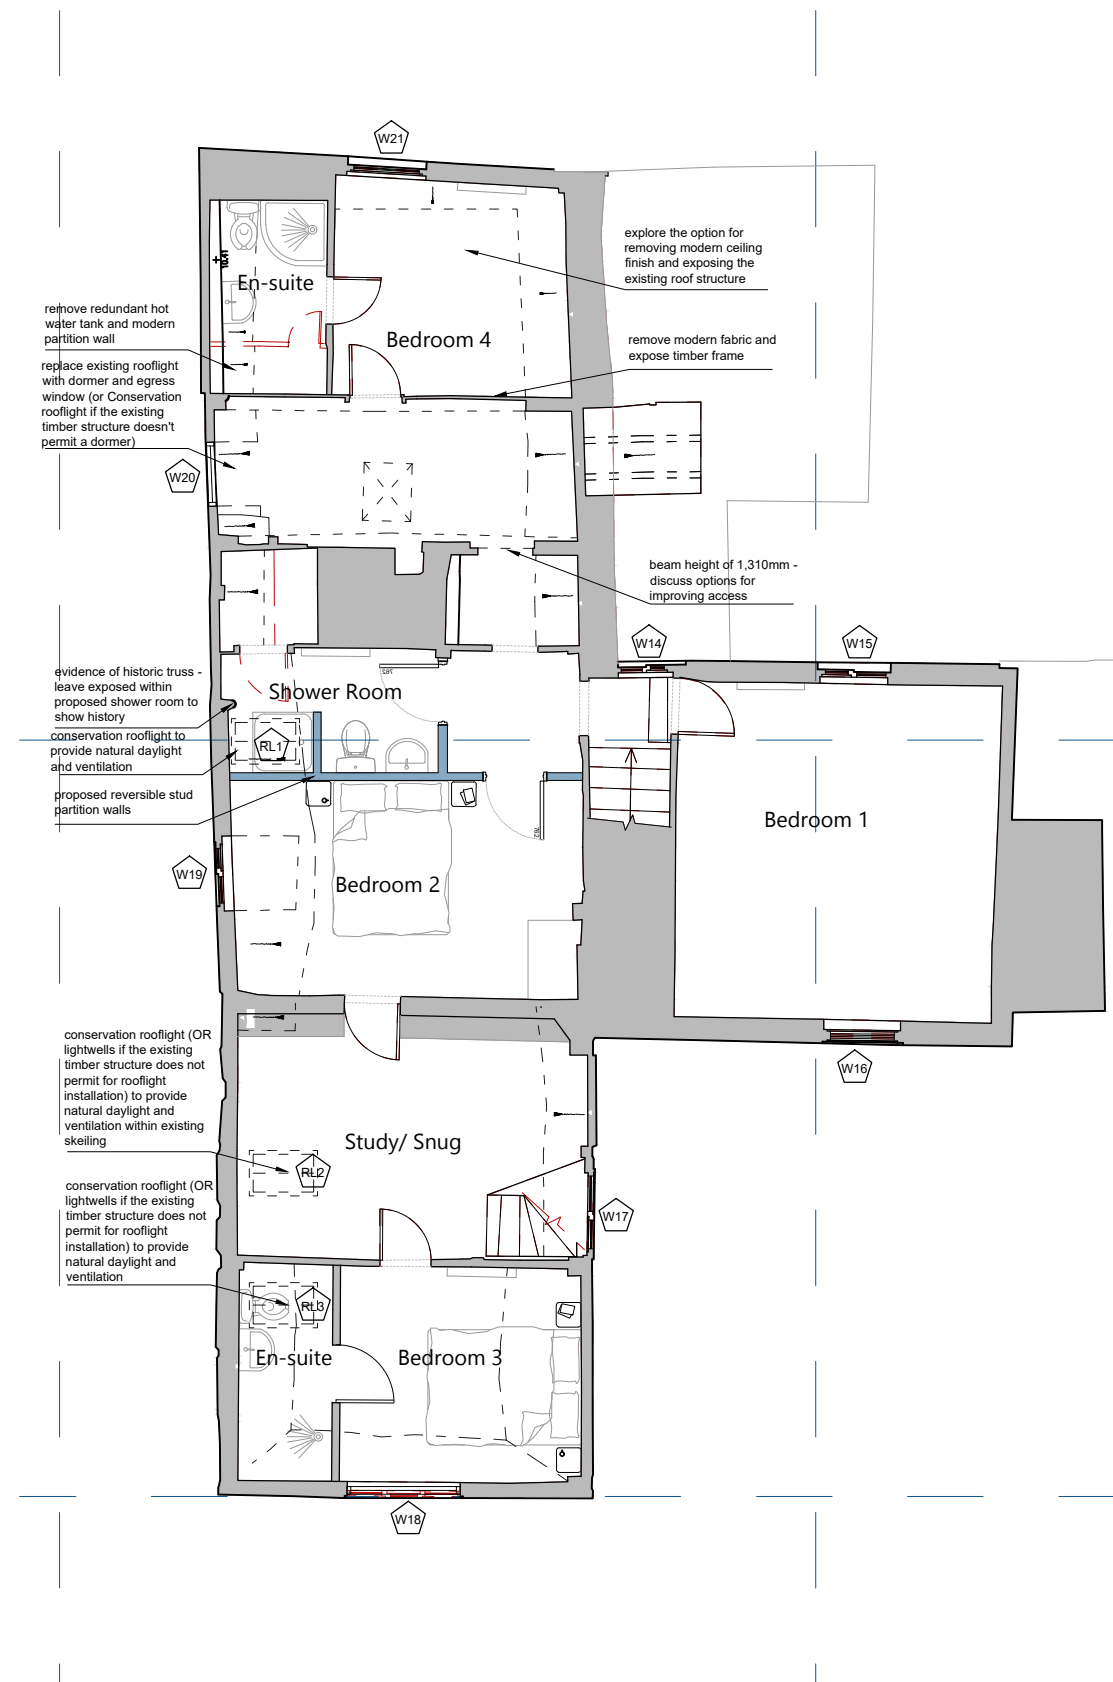

# First Floor Plan


Scale 1:100

 

For Construction: Do not scale from this drawing.  
Figured dimensions only to be taken. Check all  
dimensions prior to setting out. Report all  
discrepancies to the Architect.

## Revisions

A: annotations amended. 06.08.26

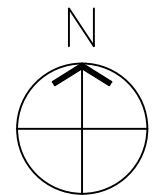

CARTER DAVEY  
Architects LLP

**T.** 07525643101  
**E.** chelsey.cda@gmail.com  
davey.cda@gmail.com

**Client.**

Mr Lynch and Dr McDonnell

## Project.

Bottings Farmhouse, London Road,  
Henfield, BN5 9AD

**Drawing Title.**

### Proposed Floor Plans

**Scale.**

1:100 @ A3

## Date.

Feb 26

## Drawing No.

26042/210

**Revision:**

A

< Original size 60mm - A3 at full size >