




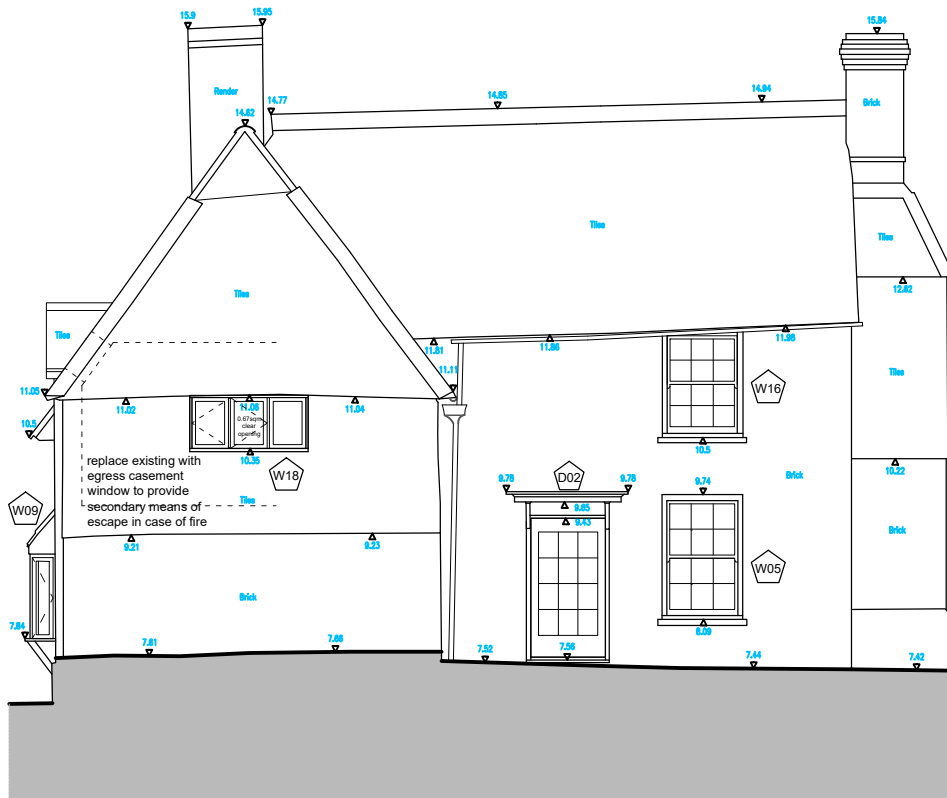

South Elevation
Scale 1:100

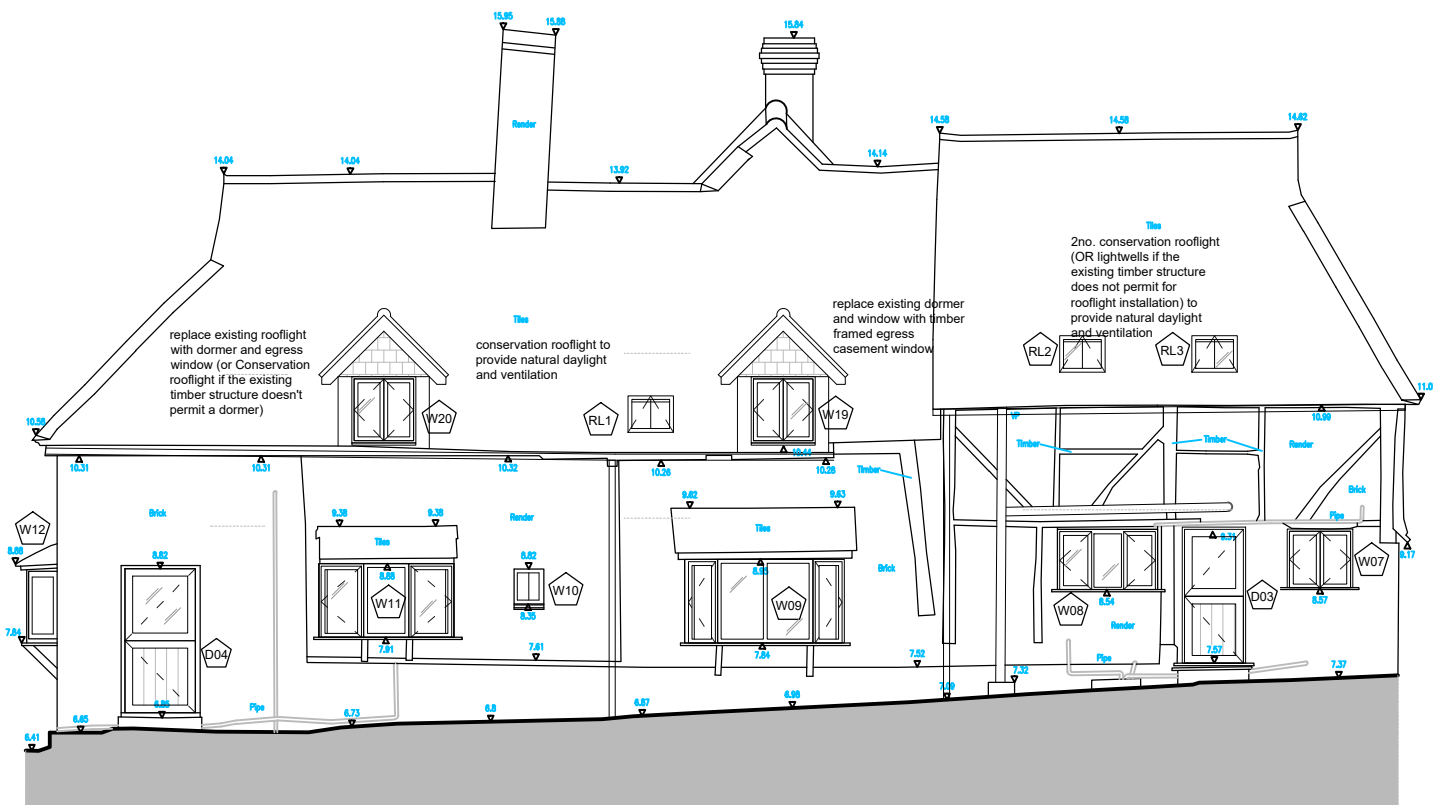


West Elevation
Scale 1:100

 

For Construction: Do not scale from this drawing. Figured dimensions only to be taken. Check all dimensions prior to setting out. Report all discrepancies to the Architect.

Revisions
A: annotations amended. 06.08.26

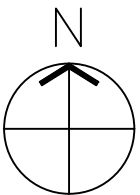

CARTER DAVEY
Architects LLP
T. 07525643101
E. chelsey.cda@gmail.com
davey.cda@gmail.com

Client.
Mr Lynch and Dr McDonnell

Project.
Bottings Farmhouse, London Road,
Henfield, BN5 9AD

Drawing Title.
Proposed Elevation

Scale.
1:100 @ A3

Date.
Feb 26

Drawing No.
26042/221

Revision:
A

< Original size 60mm - A3 at full size >