


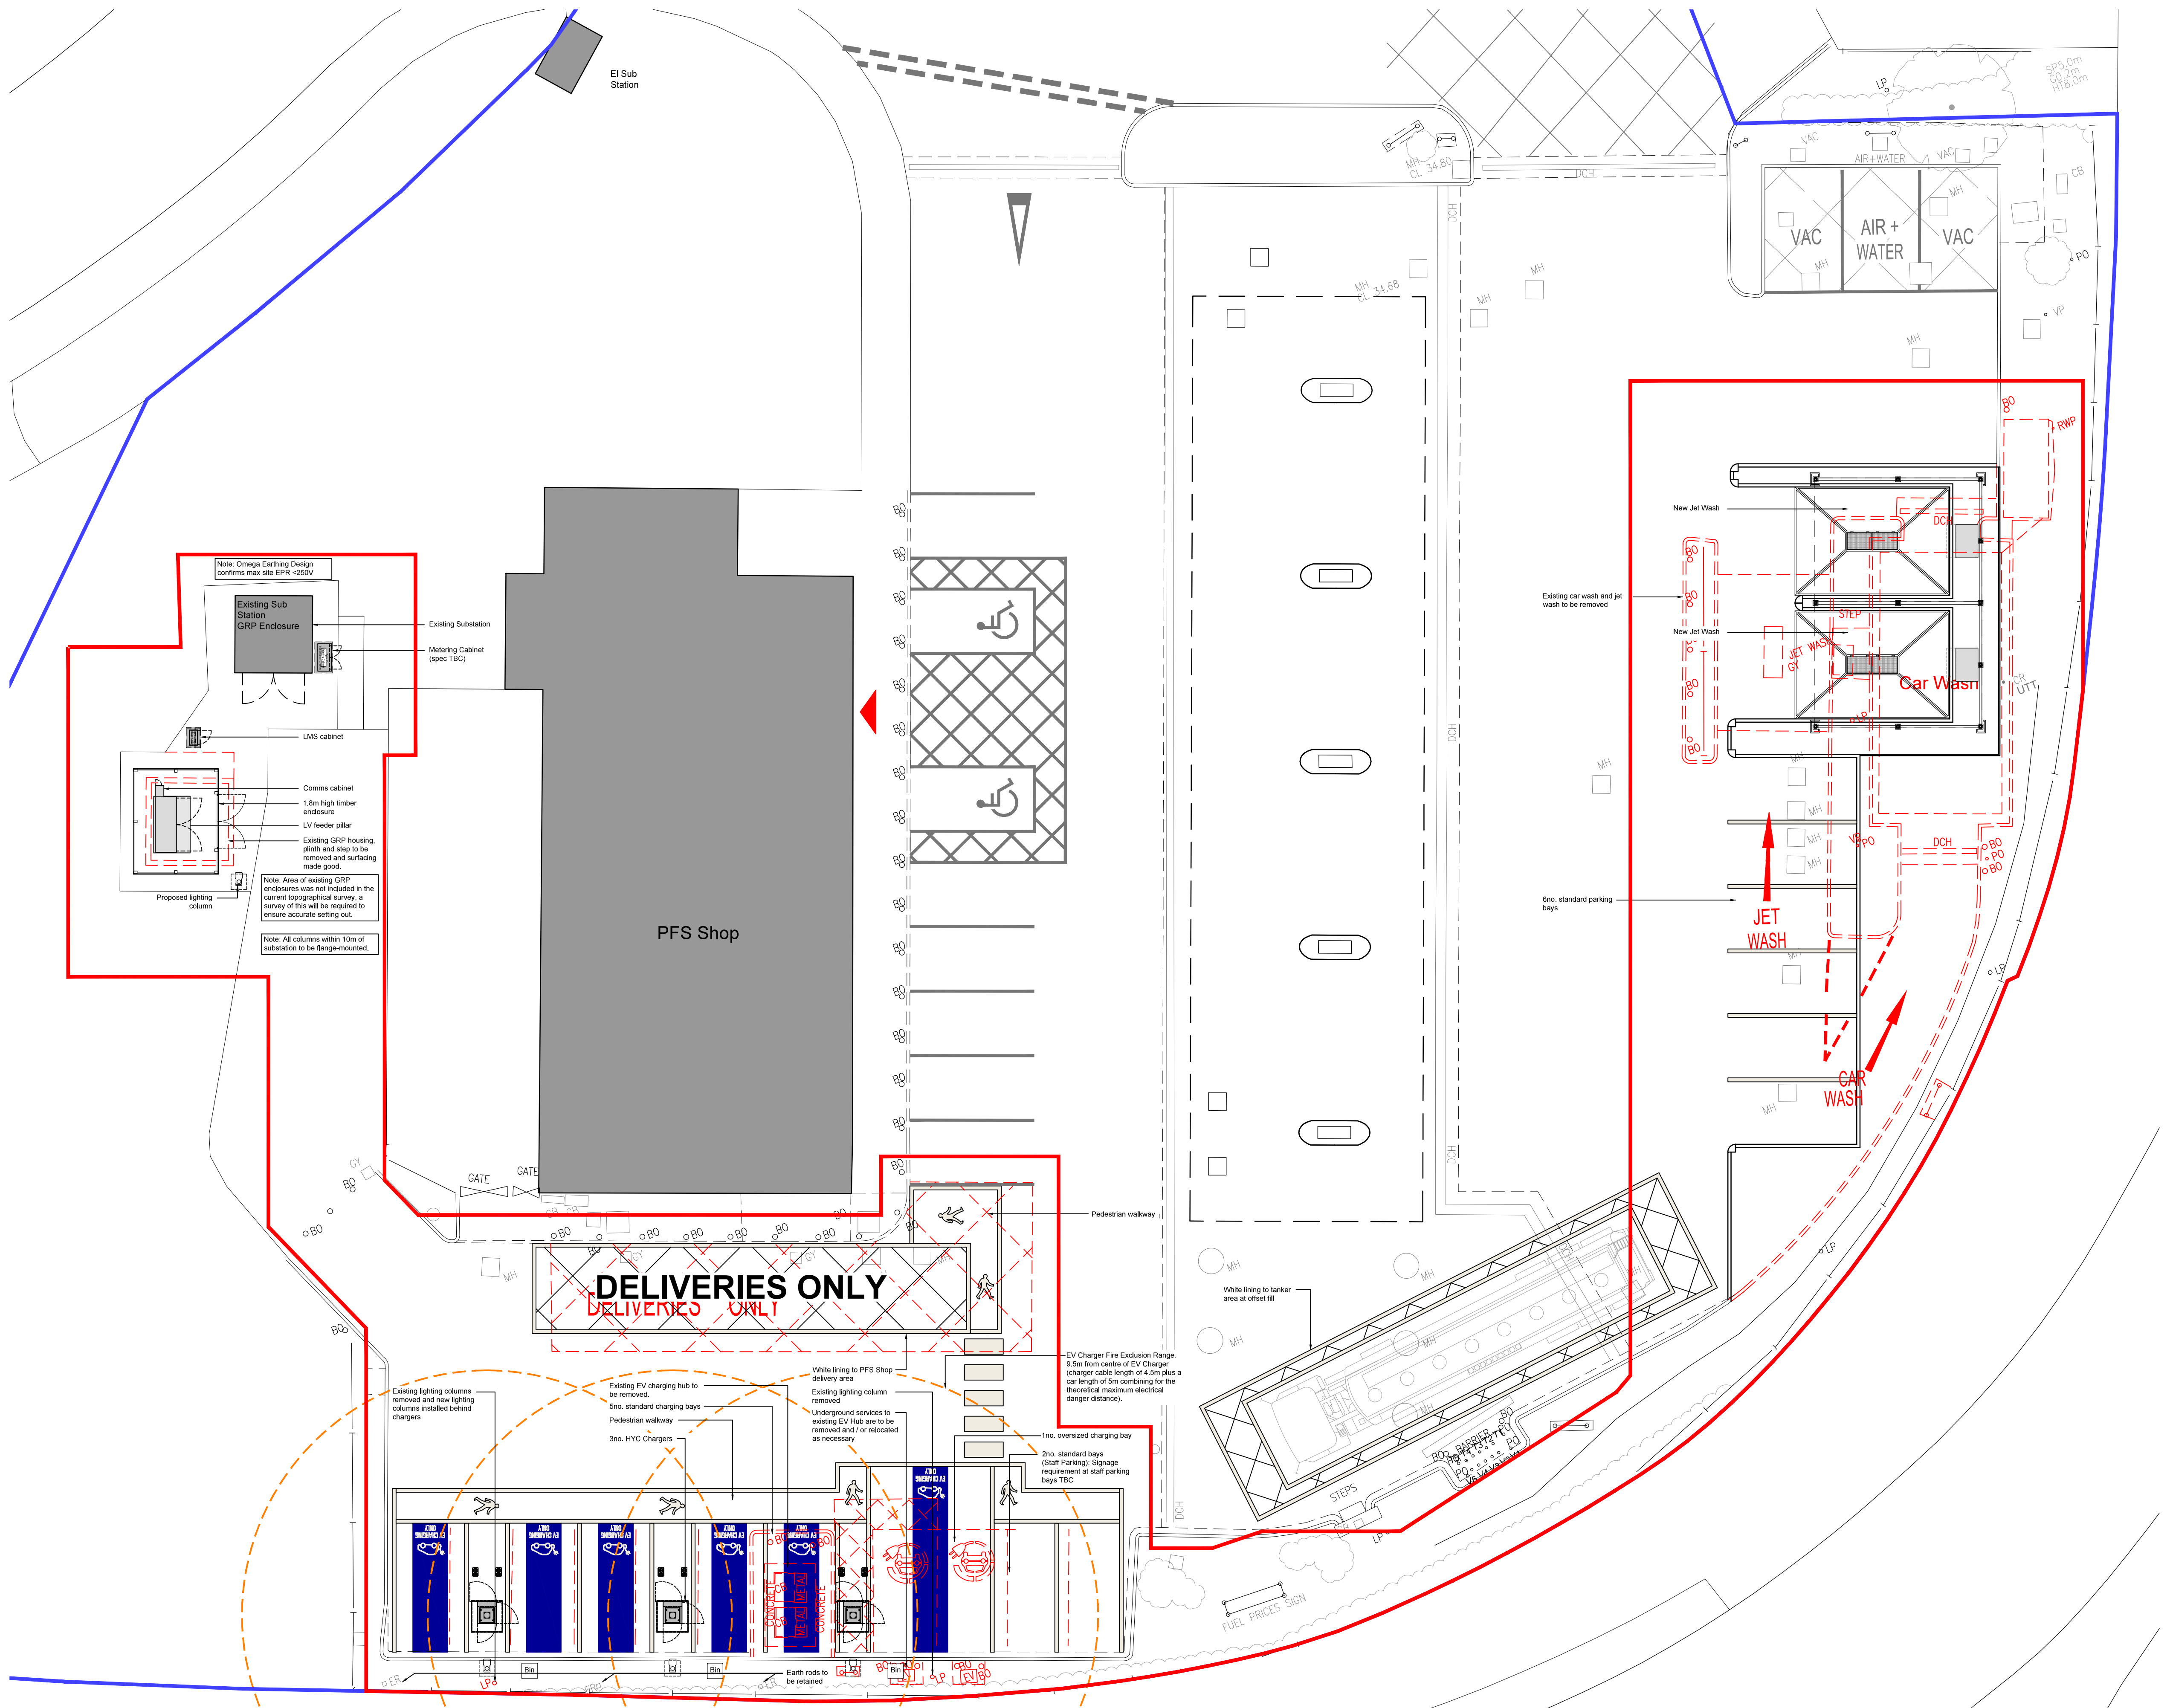

Proposed Site Plan
Scale 1:125

2. All sizes to be checked on site prior to construction.
3. This drawing is the copyright of the author.

- TITLE / OWNERSHIP BOUNDARY
- APPLICATION BOUNDARY
AREA - 1.441sq.m. (0.36 Acres)
- DOWNTAKINGS
- 9.5m Fire Exclusion Range Radius

STANDARD HV LV ARRANGEMENT & EQUIPMENT

- LV FEEDER PILLAR & COMMS CABINET
LV Feeder Pillar
2155mm W x 821mm D
Comms Cabinet
335mm W x 445mm D
- METER CABINET
Envico Engineering Limited
Roadside Range Type O.
1065mm W x 540mm D x 1273mm H
- LMS CABINET
590mm W x 320mm D x 850mm H
- CHARGING POST
Alptronic HYC400 Charger

1 13.01.2024 Updated following client comments: EW
LVFP and fence enclosure updated;
notes updated / added; parking
arrangement updated.

0 02.12.2023 FIRST ISSUE SMCL
smith design associates
www.smithdesign.co.uk

Chartered Architects
16 Lynedoch Crescent, Glasgow G3 6EQ 0141 353 3501
client

envevo

project BP Ashington SF Connect bp pulse

drawing Proposed Site Plan original size A1

scale 1:125 SMCL

date 02.12.2023 checked

status PLANNING passed

job no. G3228 drawing no. P03 revision 1