



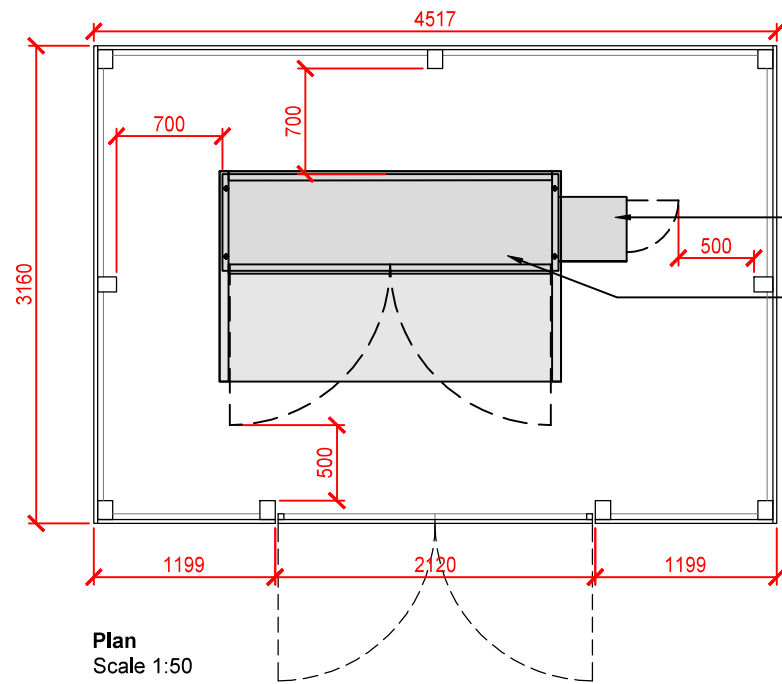


Plan
Scale 1:50

Comms Cabinet. Refer to
datasheet for details.


LV Feeder Pillar. Refer to
datasheet for details.

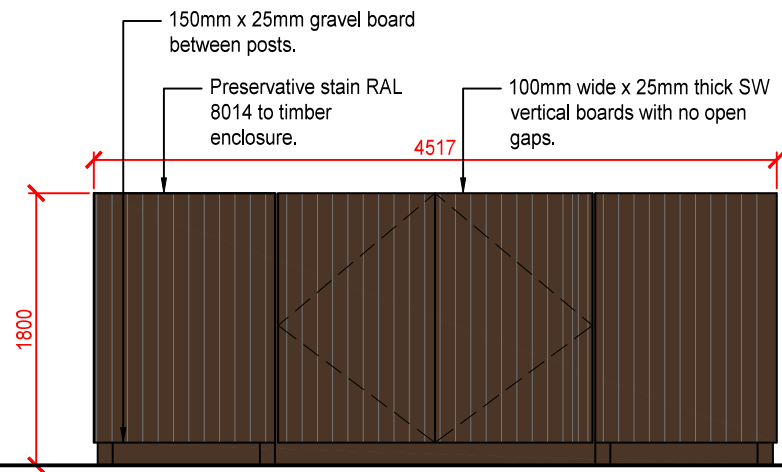


Front Elevation (East)
Scale 1:50

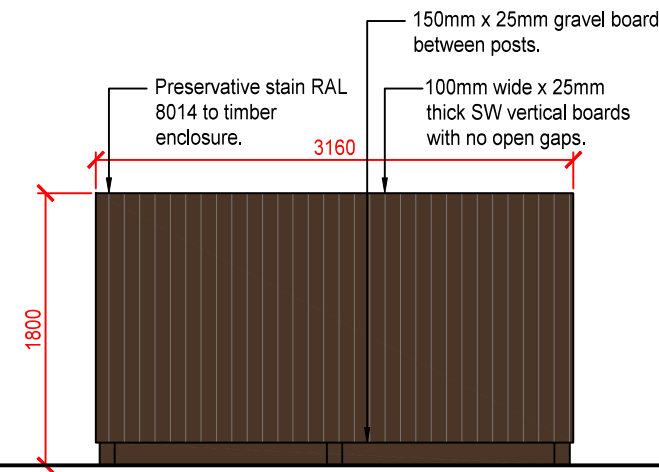


Side Elevation (South)
Scale 1:50

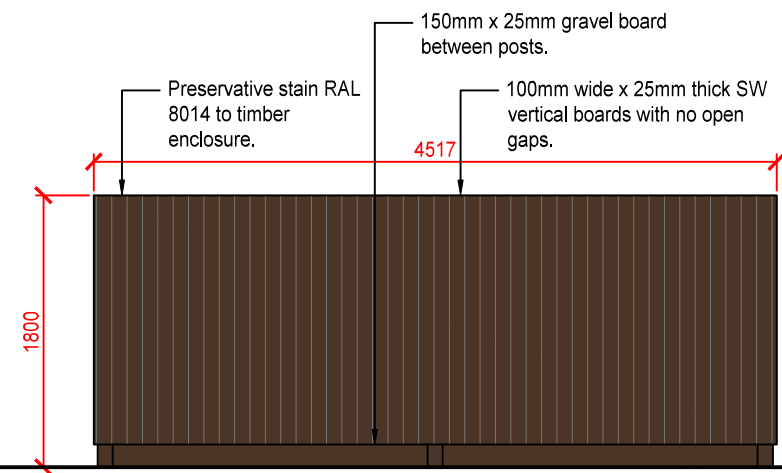



Rear Elevation (West)
Scale 1:50

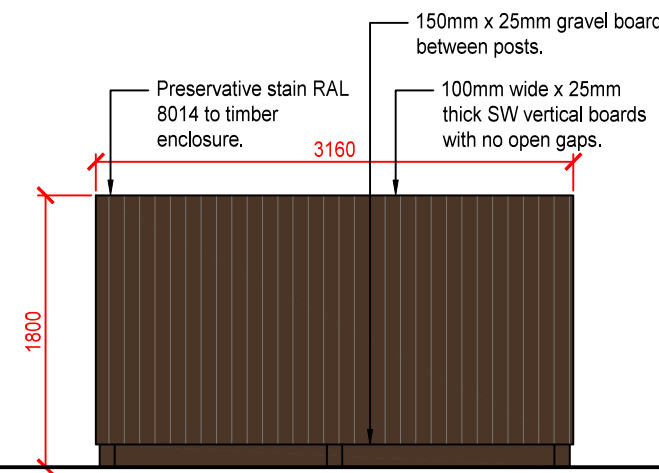

Side Elevation (North)
Scale 1:50

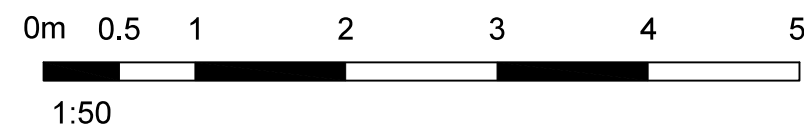

2. All sizes to be checked on site prior to construction.
3. This drawing is the copyright of the author.

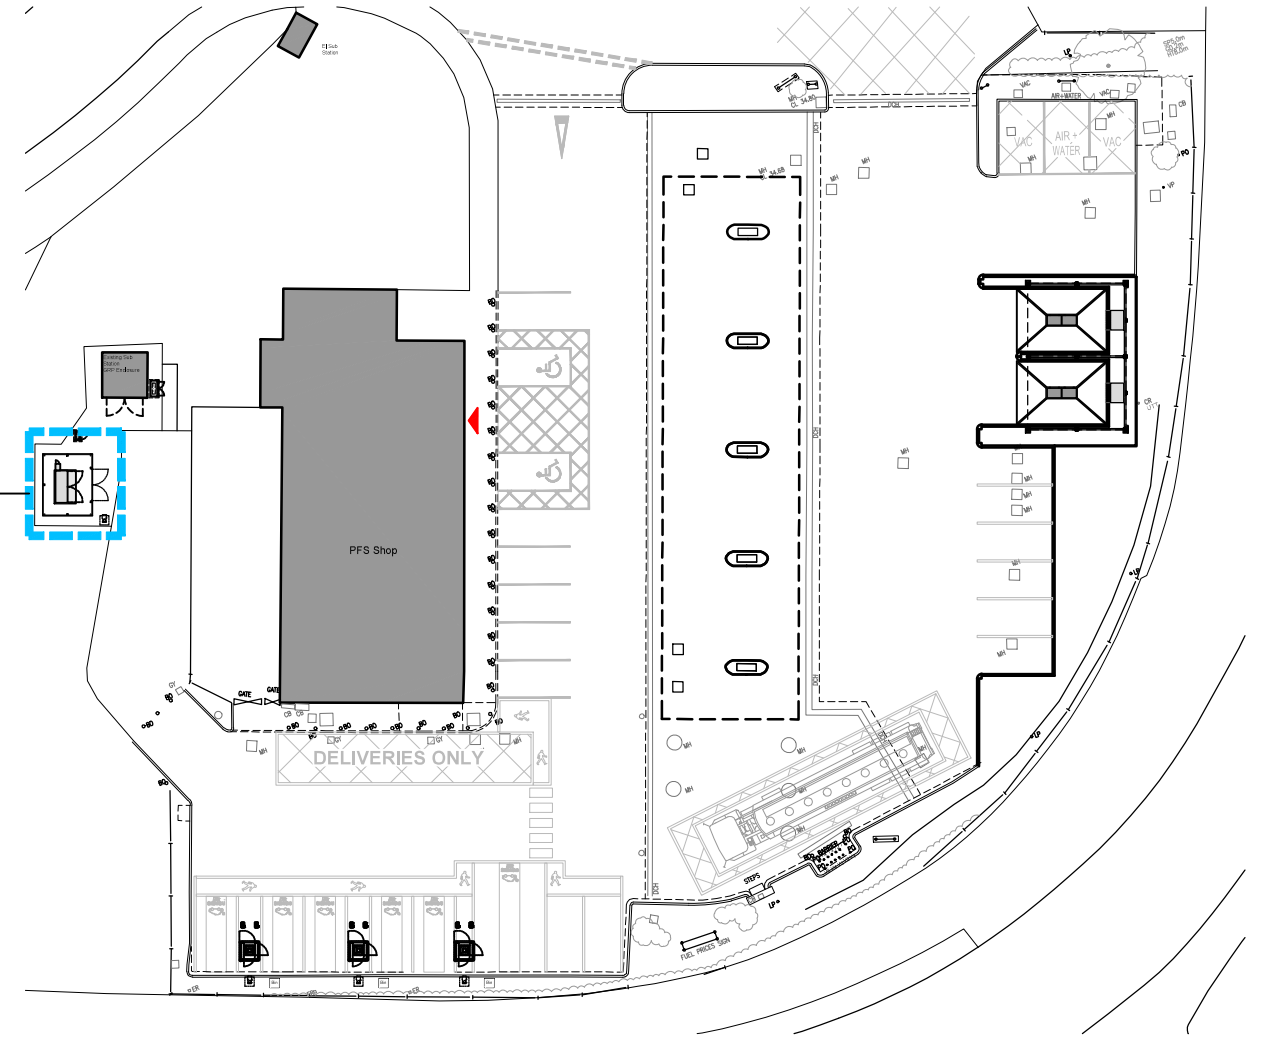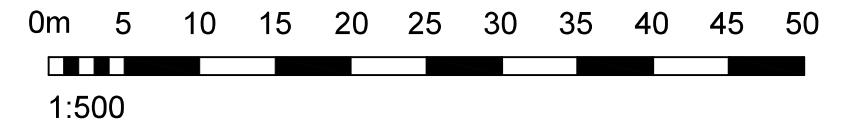

Proposed Key Plan
1:500



2	11.02.2026	Updated to suit current LV pillar spec.	EW
1	13.01.2026	Updated to suit P03 rev 1.	EW
0	02.12.2025	FIRST ISSUE	SMcL

smith design associates
www.smithdesign.co.uk

Chartered Architects
16 Lynedoch Crescent, Glasgow G3 6EQ
client 0141 353 3501



project BP Ashington SF Connect

drawing Proposed Timber Enclosure original size A3

scale 1:50 / 500 drawn SMcL

date 02.12.2025 checked

status PLANNING passed

job no.	drawing no.	revision
G3228	P14	2