



2. All sizes to be checked on site prior to construction.
3. This drawing is the copyright of the author.

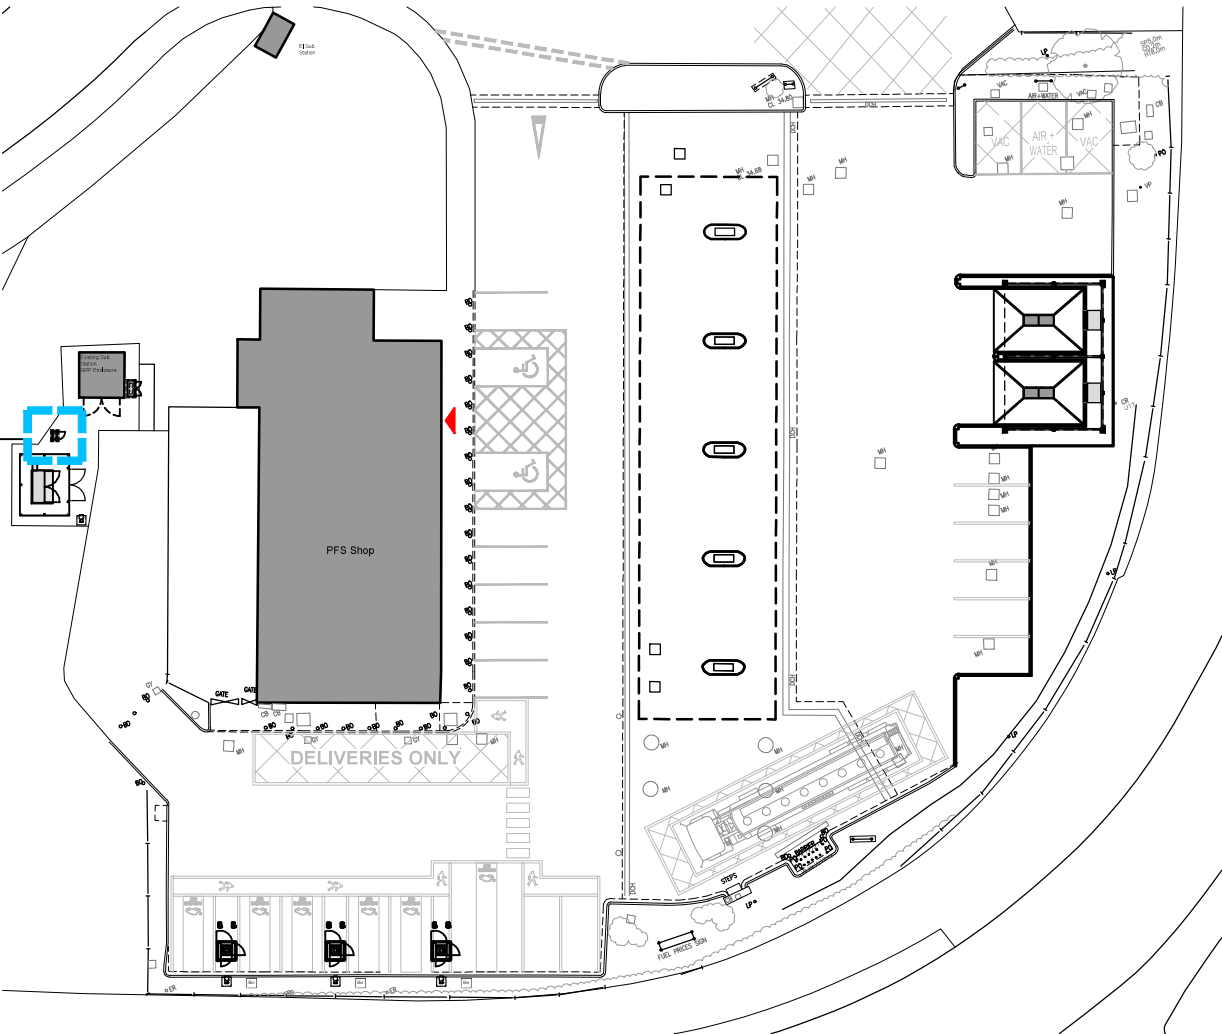


Proposed Key Plan
1:500

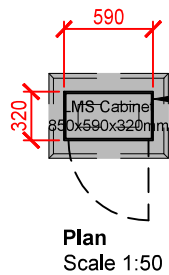

LMS Cabinet. Refer to datasheet for details.

Plan
Scale 1:50

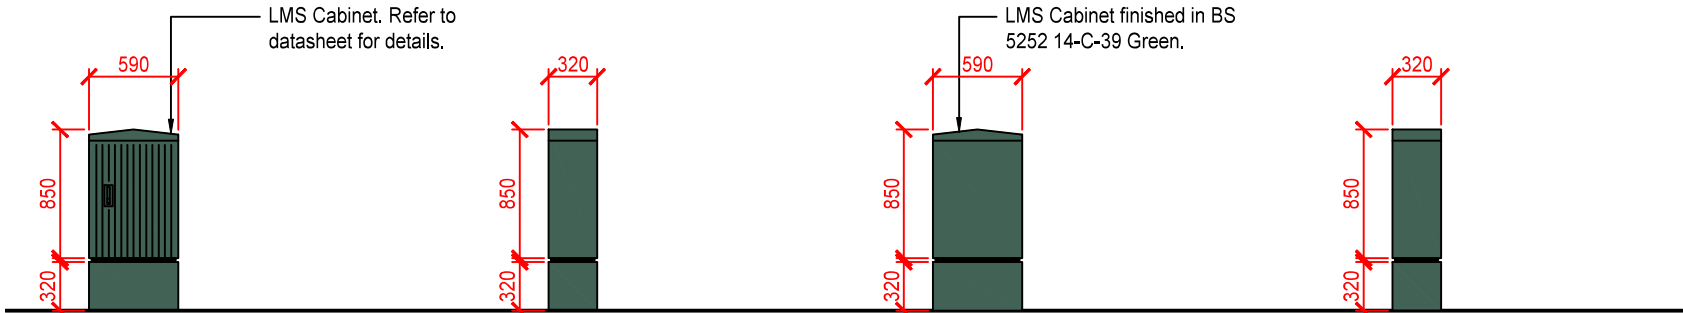

LMS Cabinet. Refer to datasheet for details.


LMS Cabinet finished in BS 5252 14-C-39 Green.

Front Elevation (East)
Scale 1:50

Side Elevation (South)
Scale 1:50

Rear Elevation (West)
Scale 1:50

Side Elevation (North)
Scale 1:50

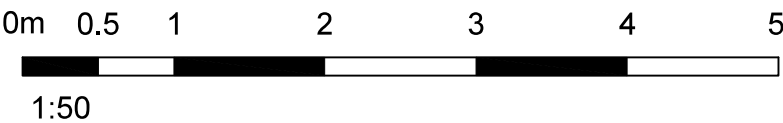

1	13.01.2026 Updated to suit P03 rev 1.	EW
0	02.12.2025 FIRST ISSUE	SMcL

smith design associates
www.smithdesign.co.uk

Chartered Architects
16 Lynedoch Crescent, Glasgow G3 6EQ
client 0141 353 3501



project BP Ashington SF Connect

drawing Proposed LMS Cabinet original size A3

scale 1:50 / 500 drawn SMcL

date 02.12.2025 checked

status PLANNING passed

job no.	drawing no.	revision
G3228	P19	1