


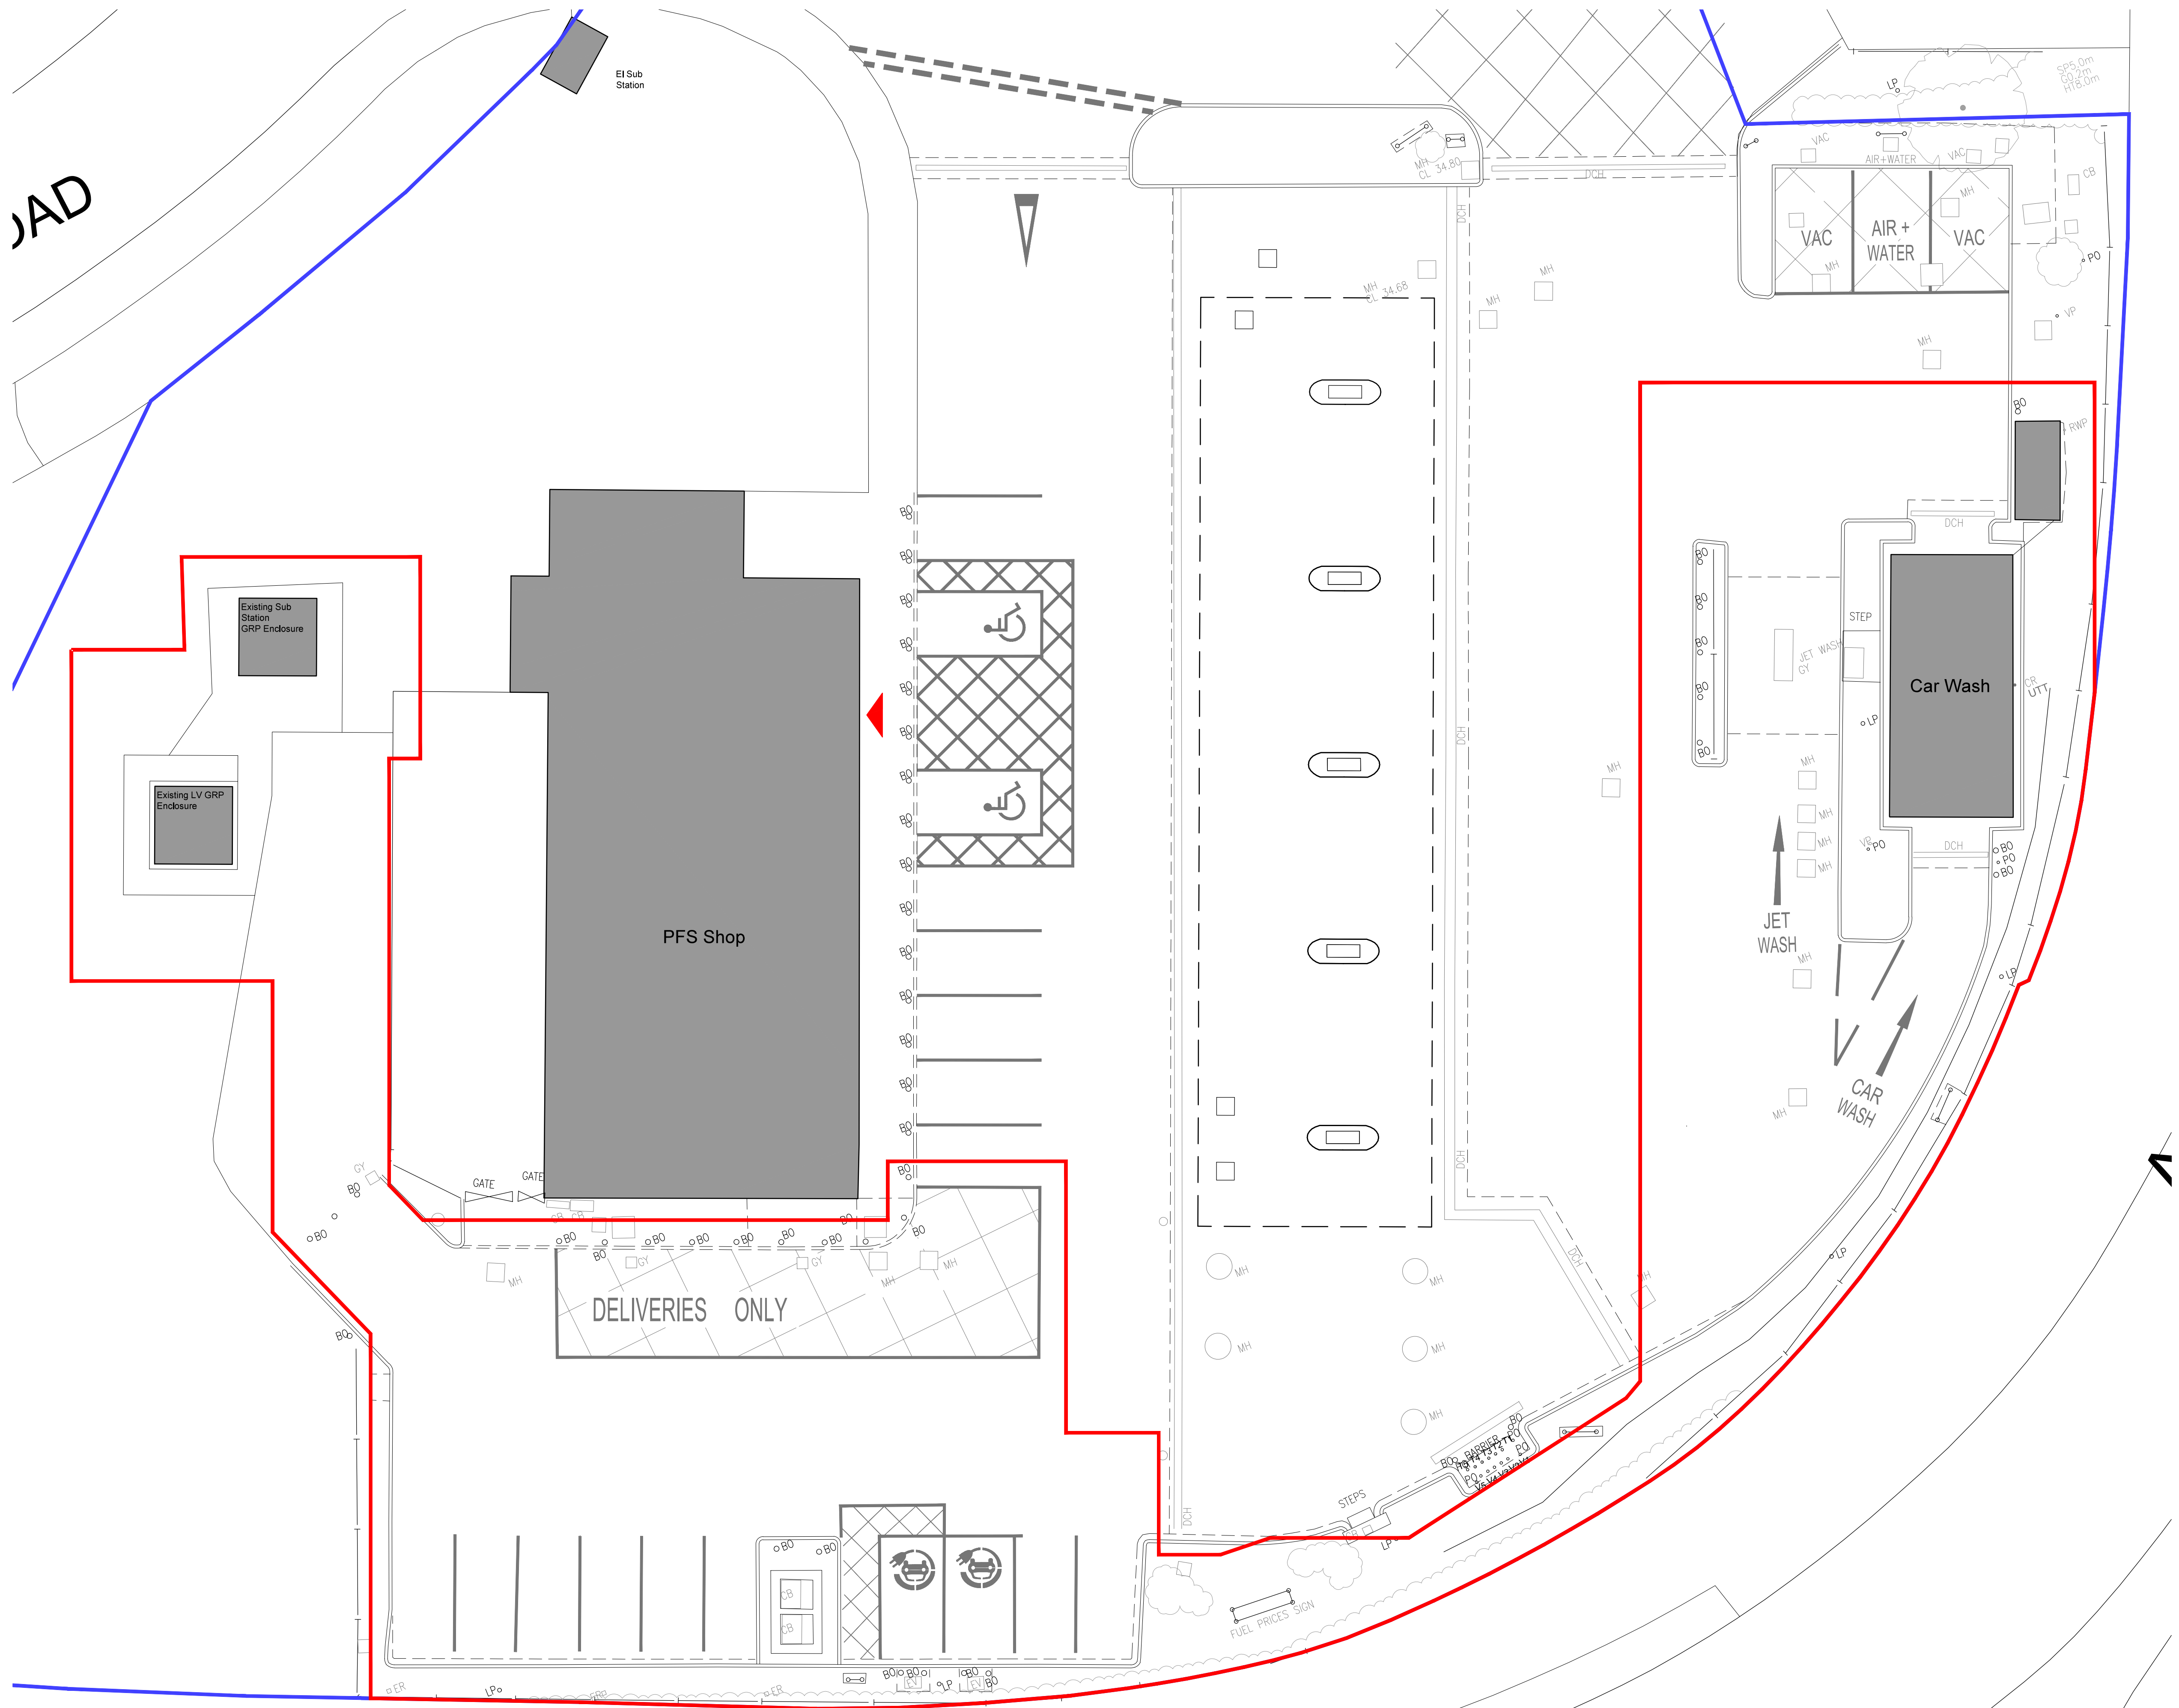


2. All sizes to be checked on site prior to construction.
3. This drawing is the copyright of the author.

TITLE / OWNERSHIP
BOUNDARY

APPLICATION BOUNDARY
AREA - 1.441sq.m. (0.36 Acres)

Existing Site Plan
Scale 1:125

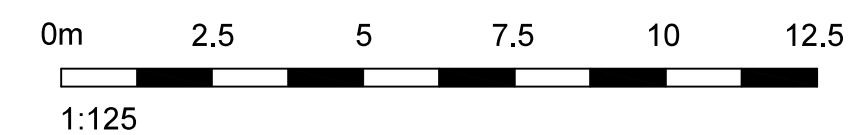

0	02.12.2025	FIRST ISSUE	SMCL
smith design associates			
Chartered Architects			
16 Lynedoch Crescent, Glasgow G3 6EQ			
client			
envevo			
project			
BP Ashington SF Connect			
drawing			
Existing Site Plan			
scale			
1:125			
date			
02.12.2025			
status			
PLANNING			
job no.			
G3228			
drawing no.			
P02			
revision			
0			