



Zephyr X
Horsham

A2


This drawing and the works depicted are the copyright of AP Architecture Ltd. and may only be reproduced by written permission. All dimensions depicted are subject to checking on site, any discrepancies to be noted to office of origin immediately. Only figured dimensions to be used. The information in this drawing is solely applicable to the below project.

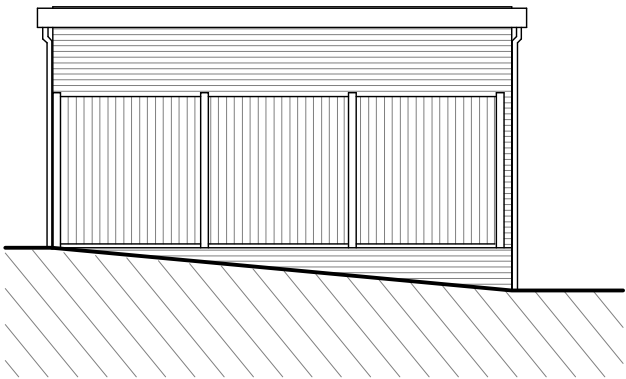


Side Elevation - East Facing
scale 1.100

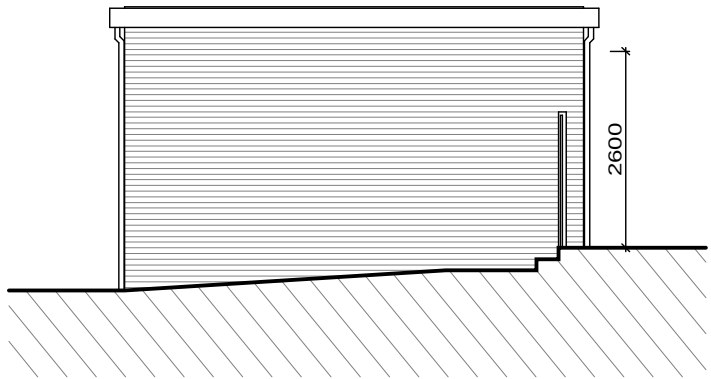


Side Elevation - West Facing
scale 1.100

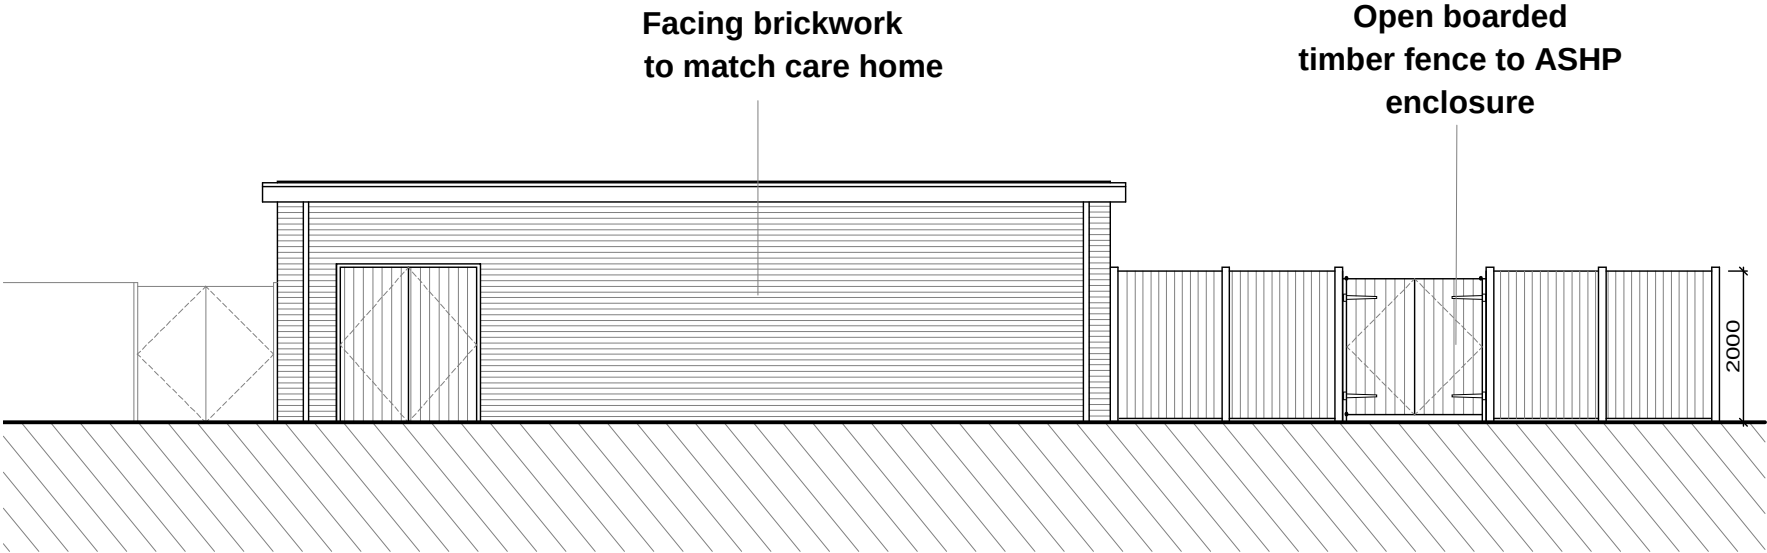


Garden Side Elevation - North Facing
scale 1.100

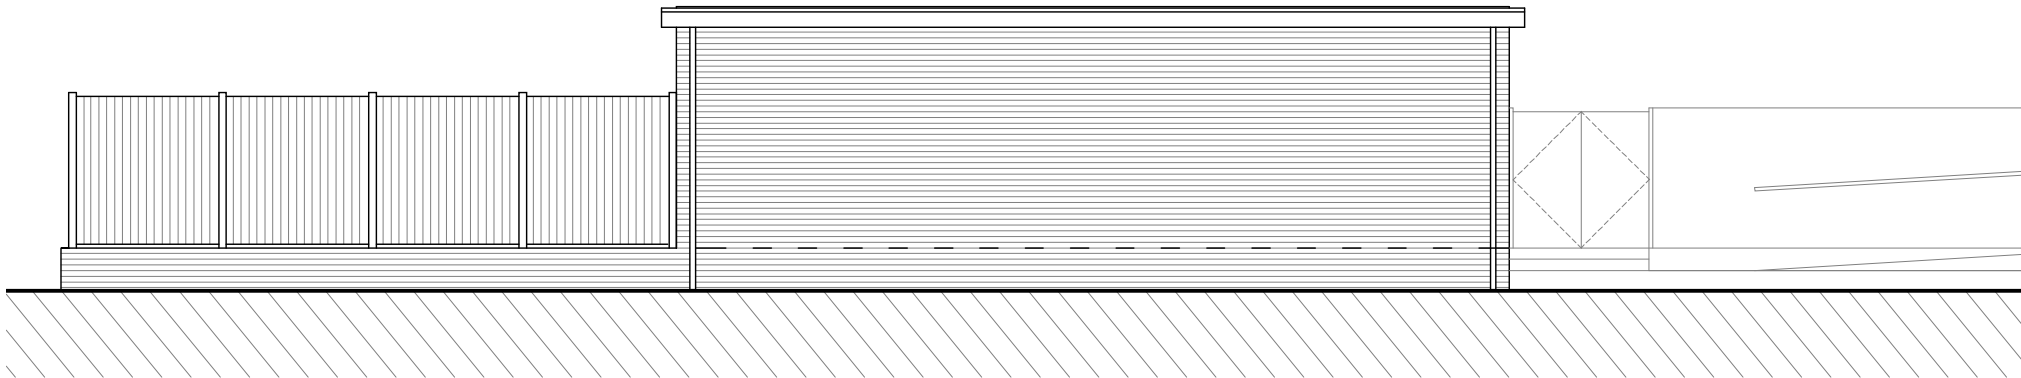


Car Park Side Elevation - South Facing
scale 1.100

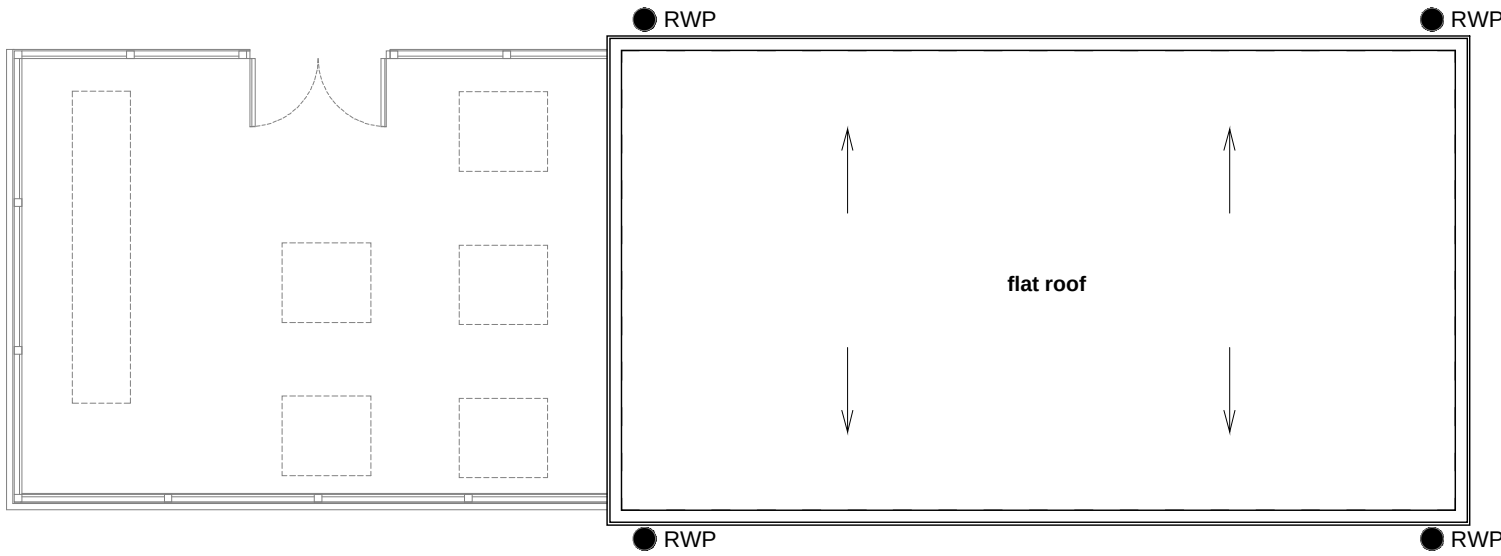

Proposed Roof Plan
scale 1.100

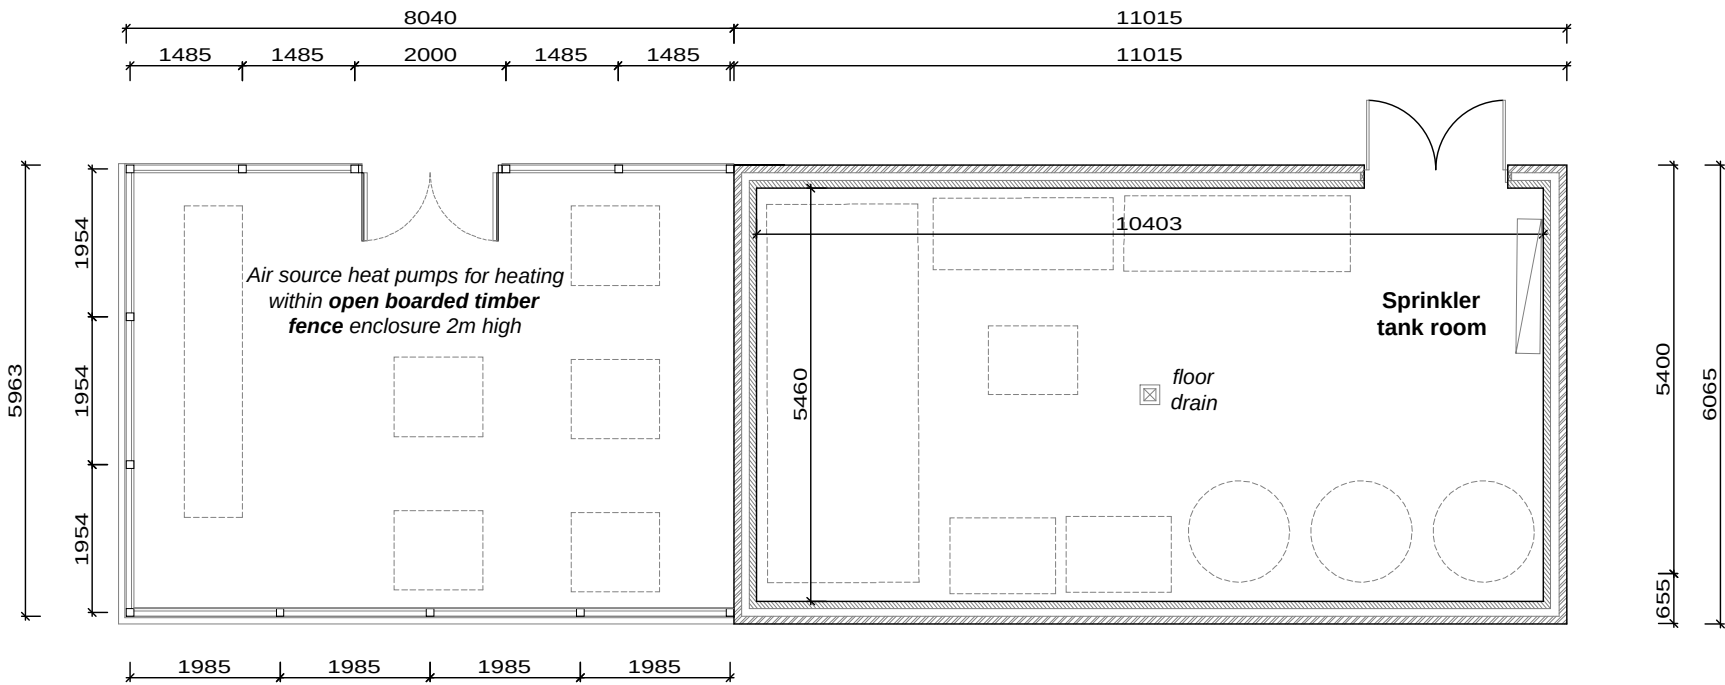

Proposed Floor Plan
scale 1.100

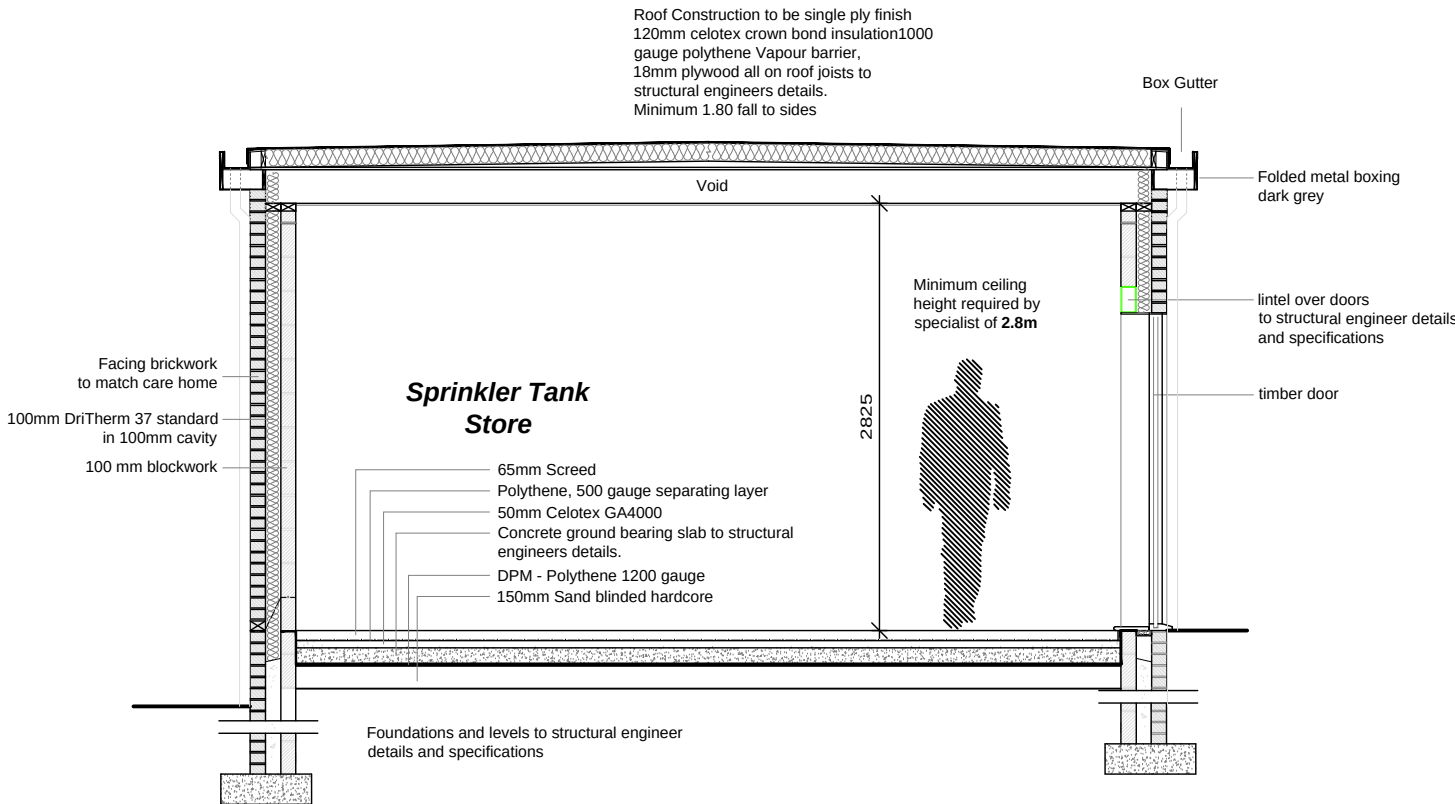

Section Through
scale 1.50

A			31.07.21			Revised to flat roof.			RP		
Revision :			Date :			Description :			By :		
Client : Zephyr X Horsham											
Project : Proposed Care Home Development at Hurst Road, Horsham, RH12 2DN											
Drawing : Sprinkler Tank Store											
Date : 29.07.26						Drawn By : RP					
Drawing No : AP24027- L20						Revision : A			Scale : as shown		
 AP Architecture Limited Chartered Architect & Chartered Architectural Technologists Commercial Residential Retail Healthcare Offices											
 E-Innovation Centre, Priorslee, Telford, Shropshire. TF2 9FT www.ap-architecture.co.uk mail@ap-architecture.co.uk											
Tel : 01952 288 290 Birmingham - 0121 369 0290						Fax : 01952 288 291 Wolverhampton - 01902 538 290					