
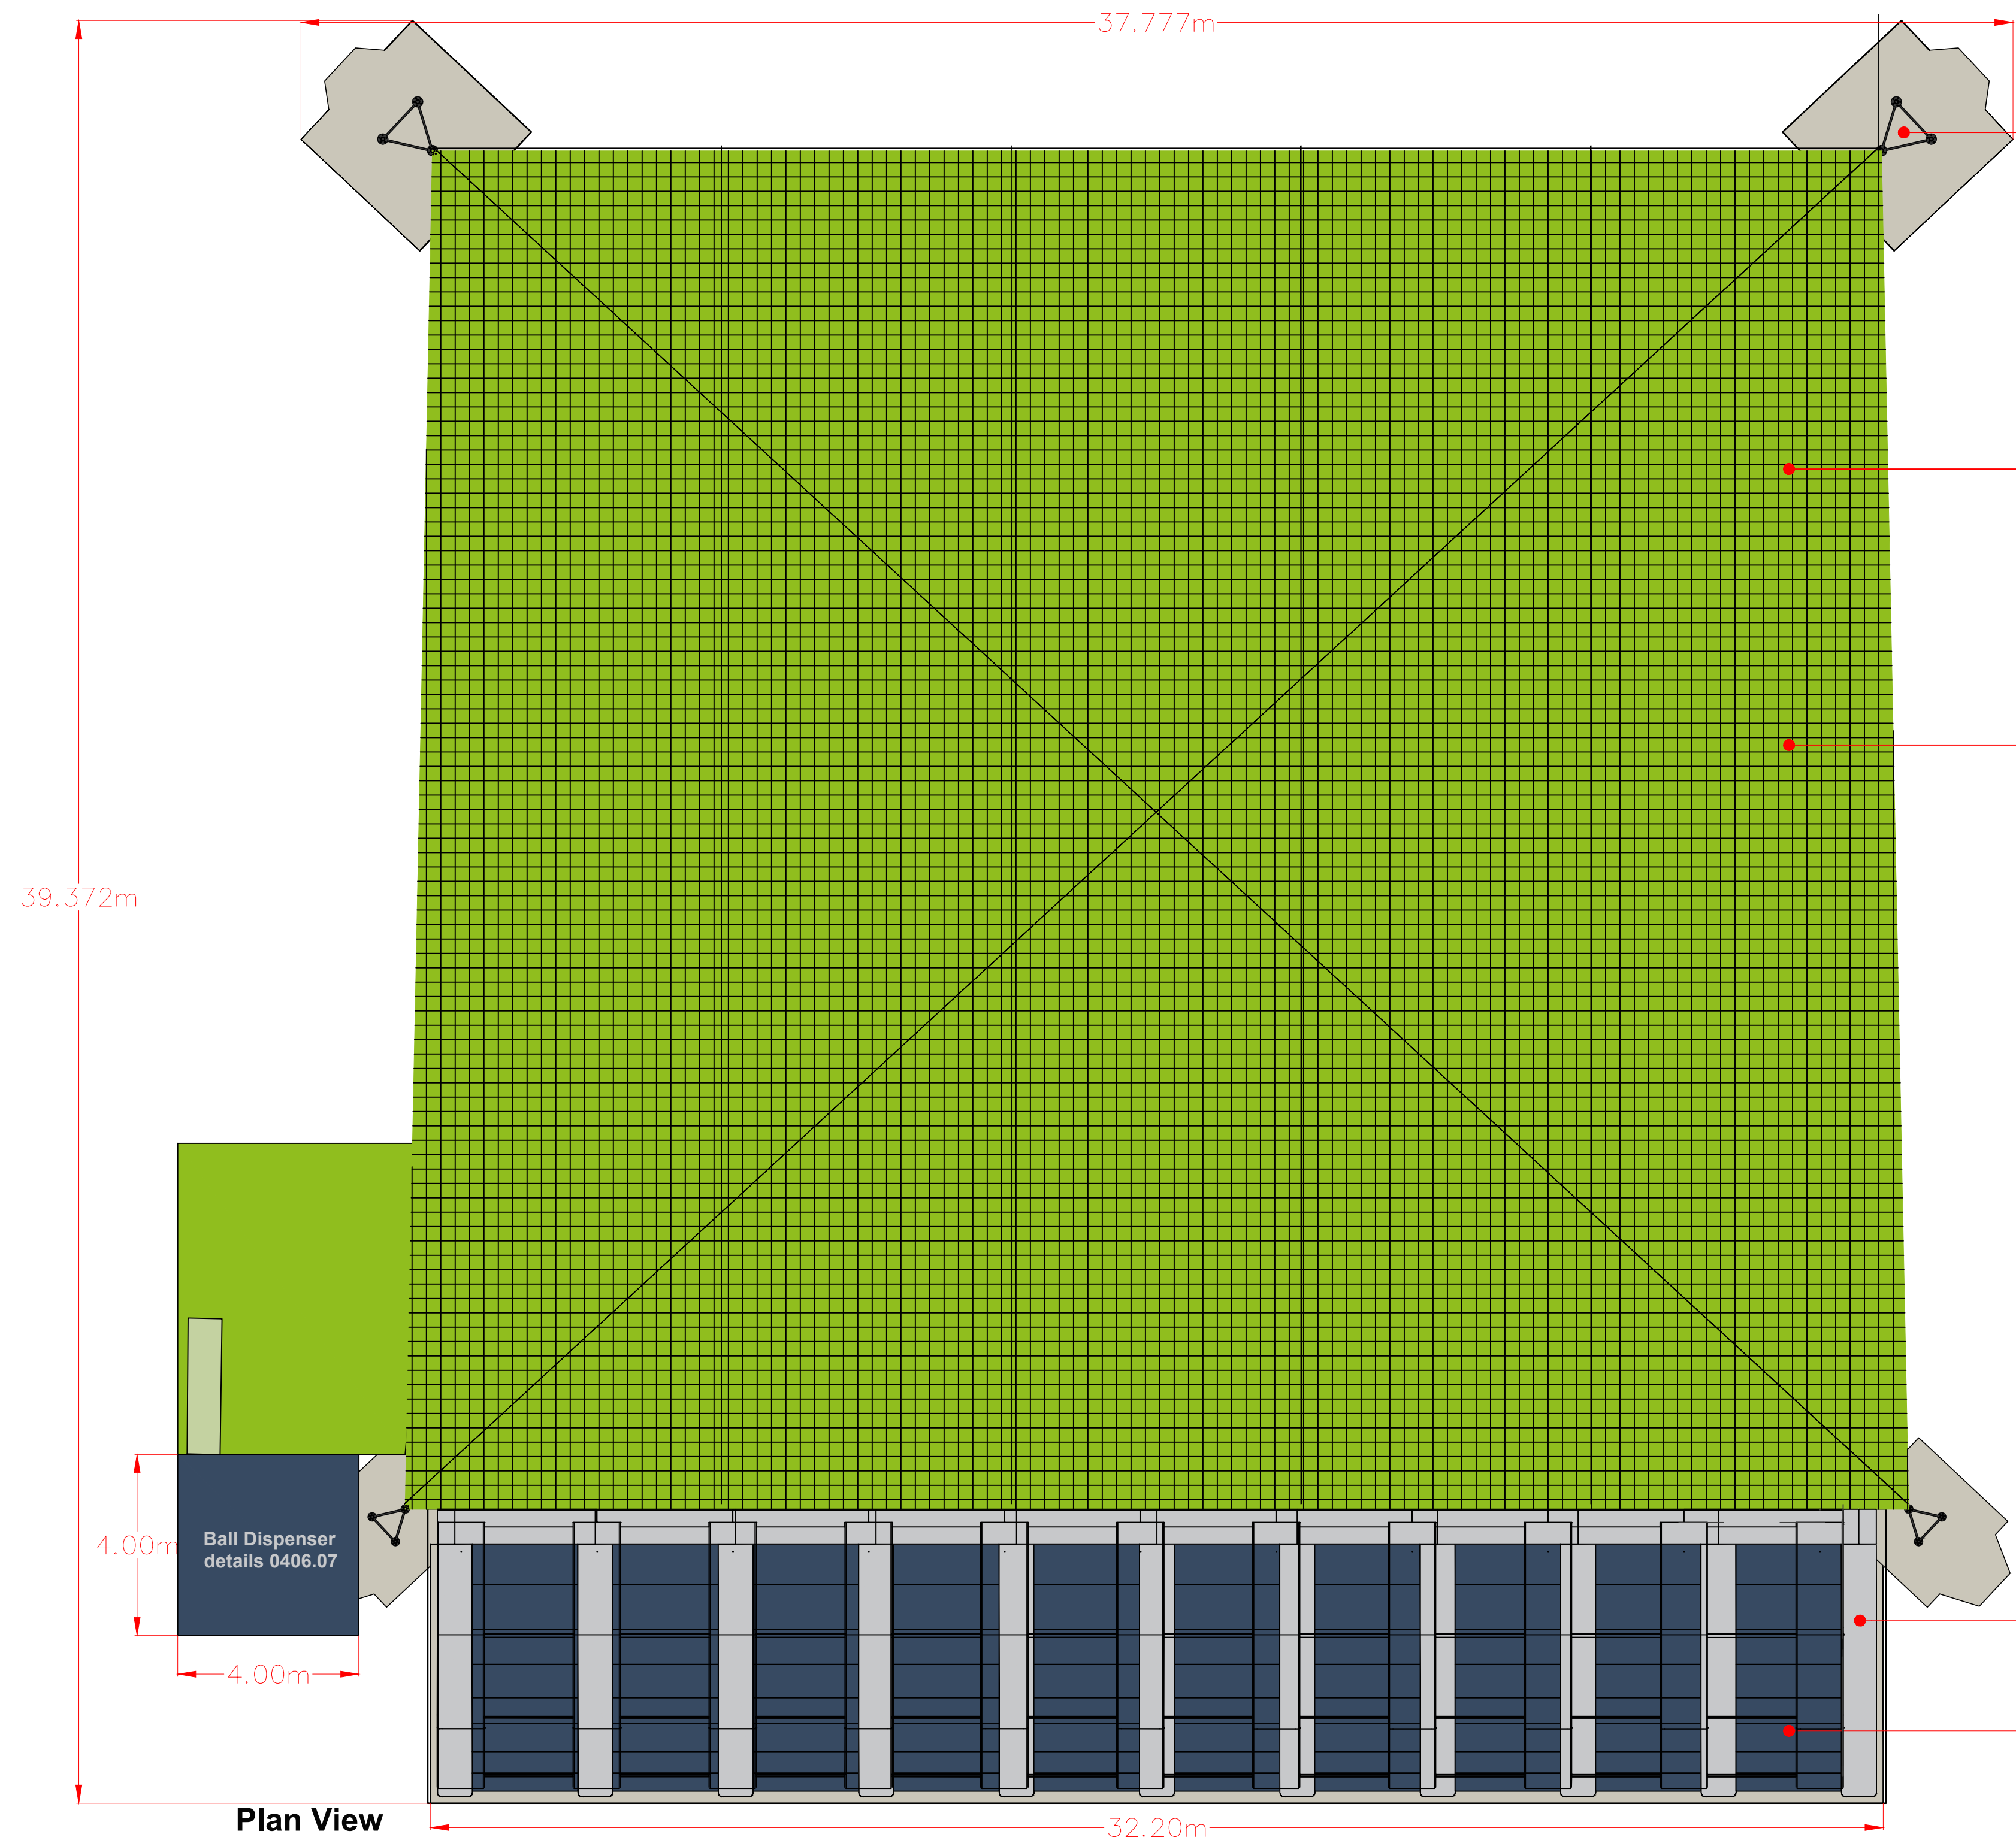


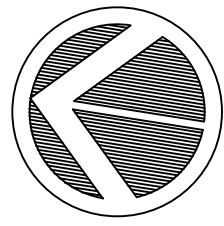

Plan View

Floor Plan View

Netting Supports


The netting supports will be steel lattice with a black finish.

Netting



The ball stop netting will be hi-impact mesh (22mm x 22mm square mesh) black twisted polyethylene.

Synthetic Grass Outfield (Also surface of Robot Docking Area)

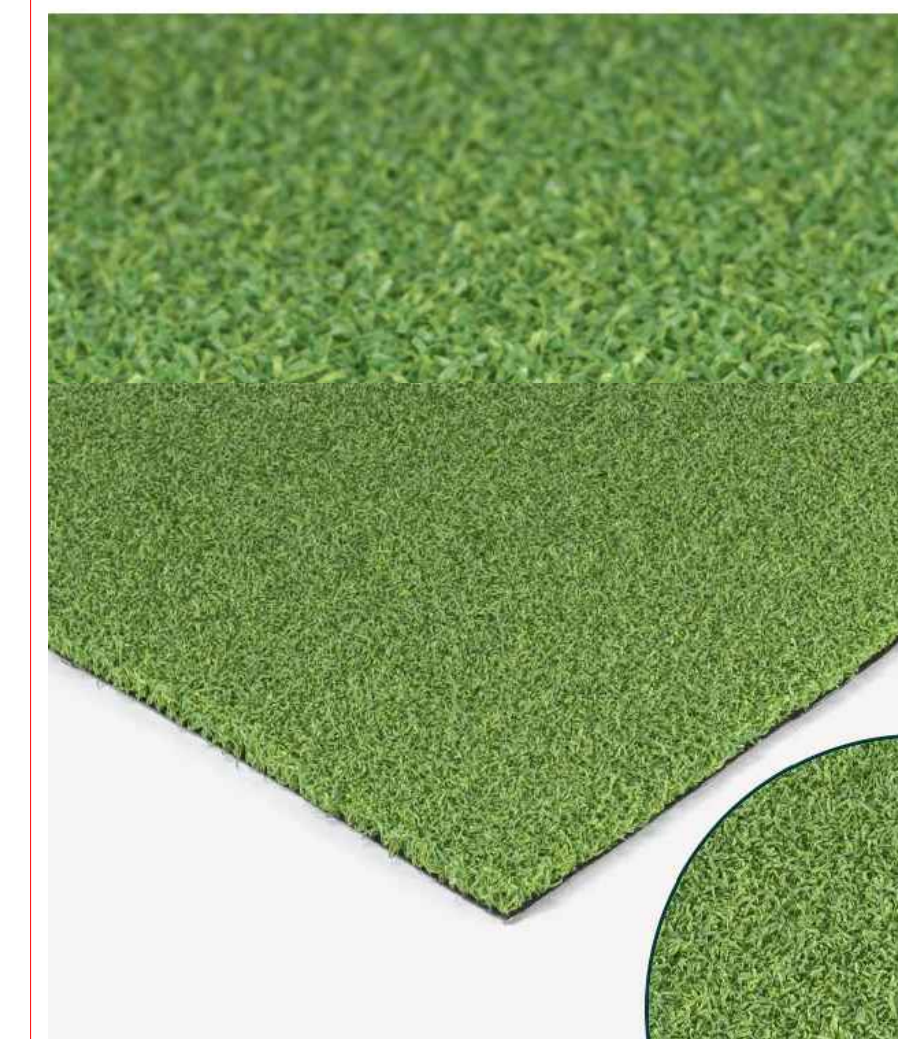


Specifications	
Pile Height	16mm ($\pm 10\%$)
Weight	2963g ($\pm 10\%$)
Roll Width (m)	4
Colour	Emerald, Apple
Fibre	Polyethylene
Backing	Polypropylene with Latex coating
Guarantee	10 Years (UK)
UV Stabilised	Yes
Drainage	Yes
Ground Fill Flow	N/A

The support ribs between the sheets will be Signal White (RAL 9003). They will be made of steel.

The colour of the building roof sheets will be Anthracite Grey (RAL 7016). They will be made from aluminium honeycomb sheets.

Synthetic Grass Tee Mats

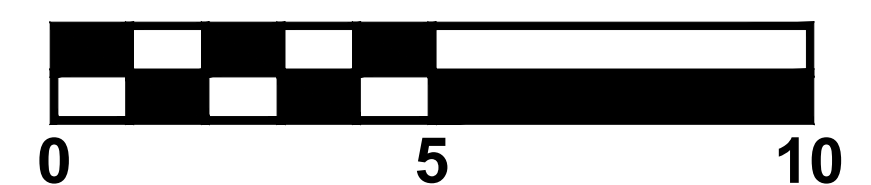

Project Name: Mannings Heath	Project No: 0406	Revision No:
Drawing Name: Proposed GolfPod Plan & Materials	Drawing No: 0406.08a	
Drawn By: AR	Checked By: BW	
Client:	Date: 10/08/2026	
	Scale: 1:100 @ A1	