


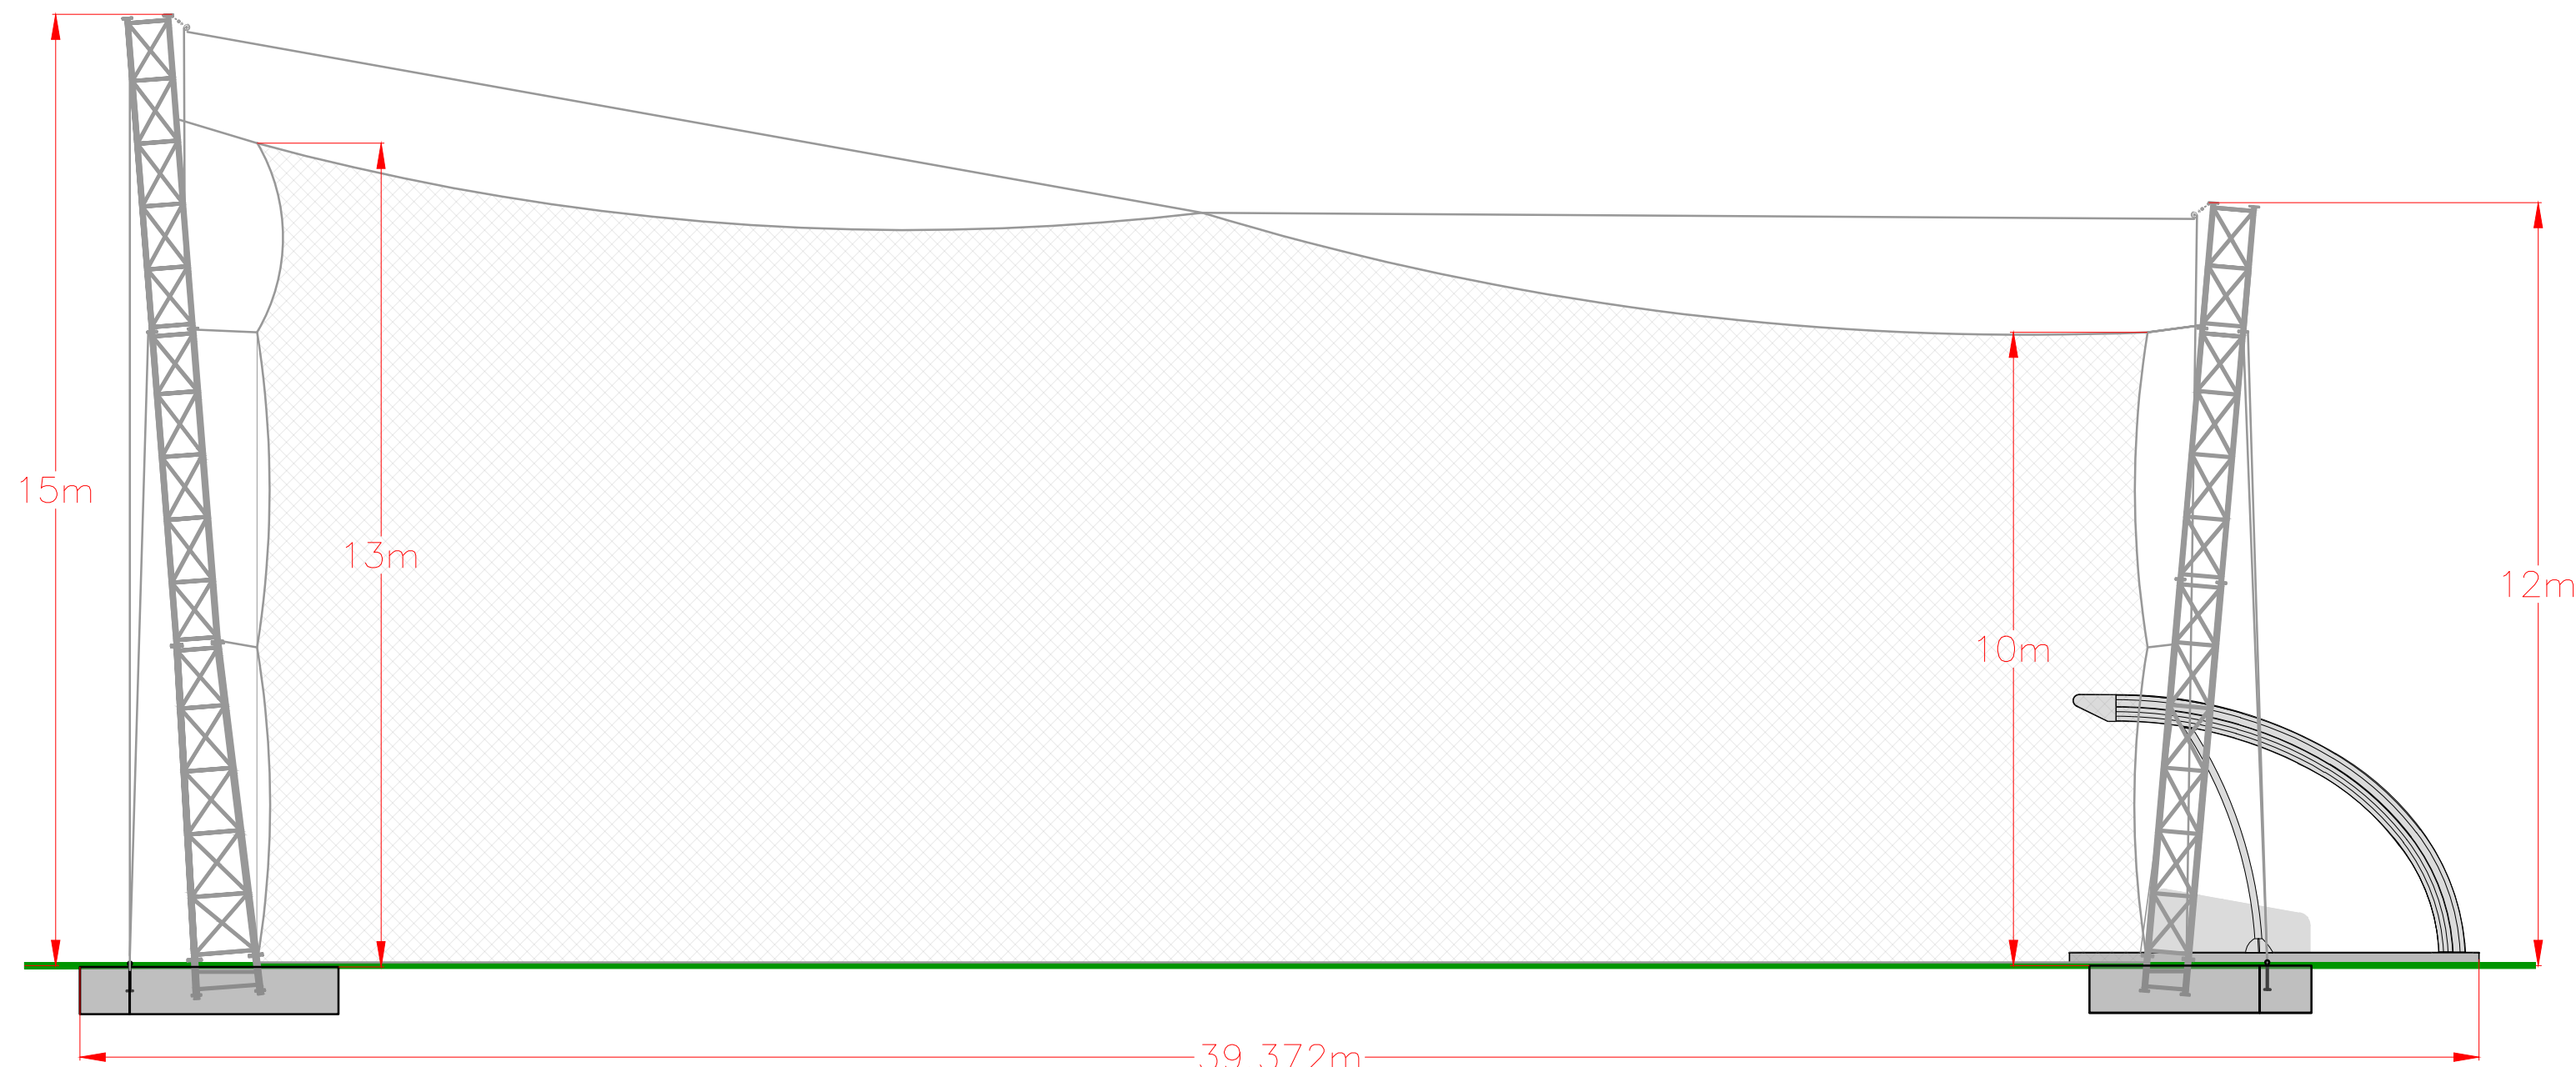


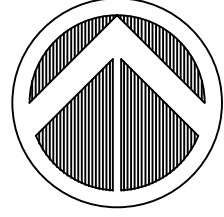


Side Elevation

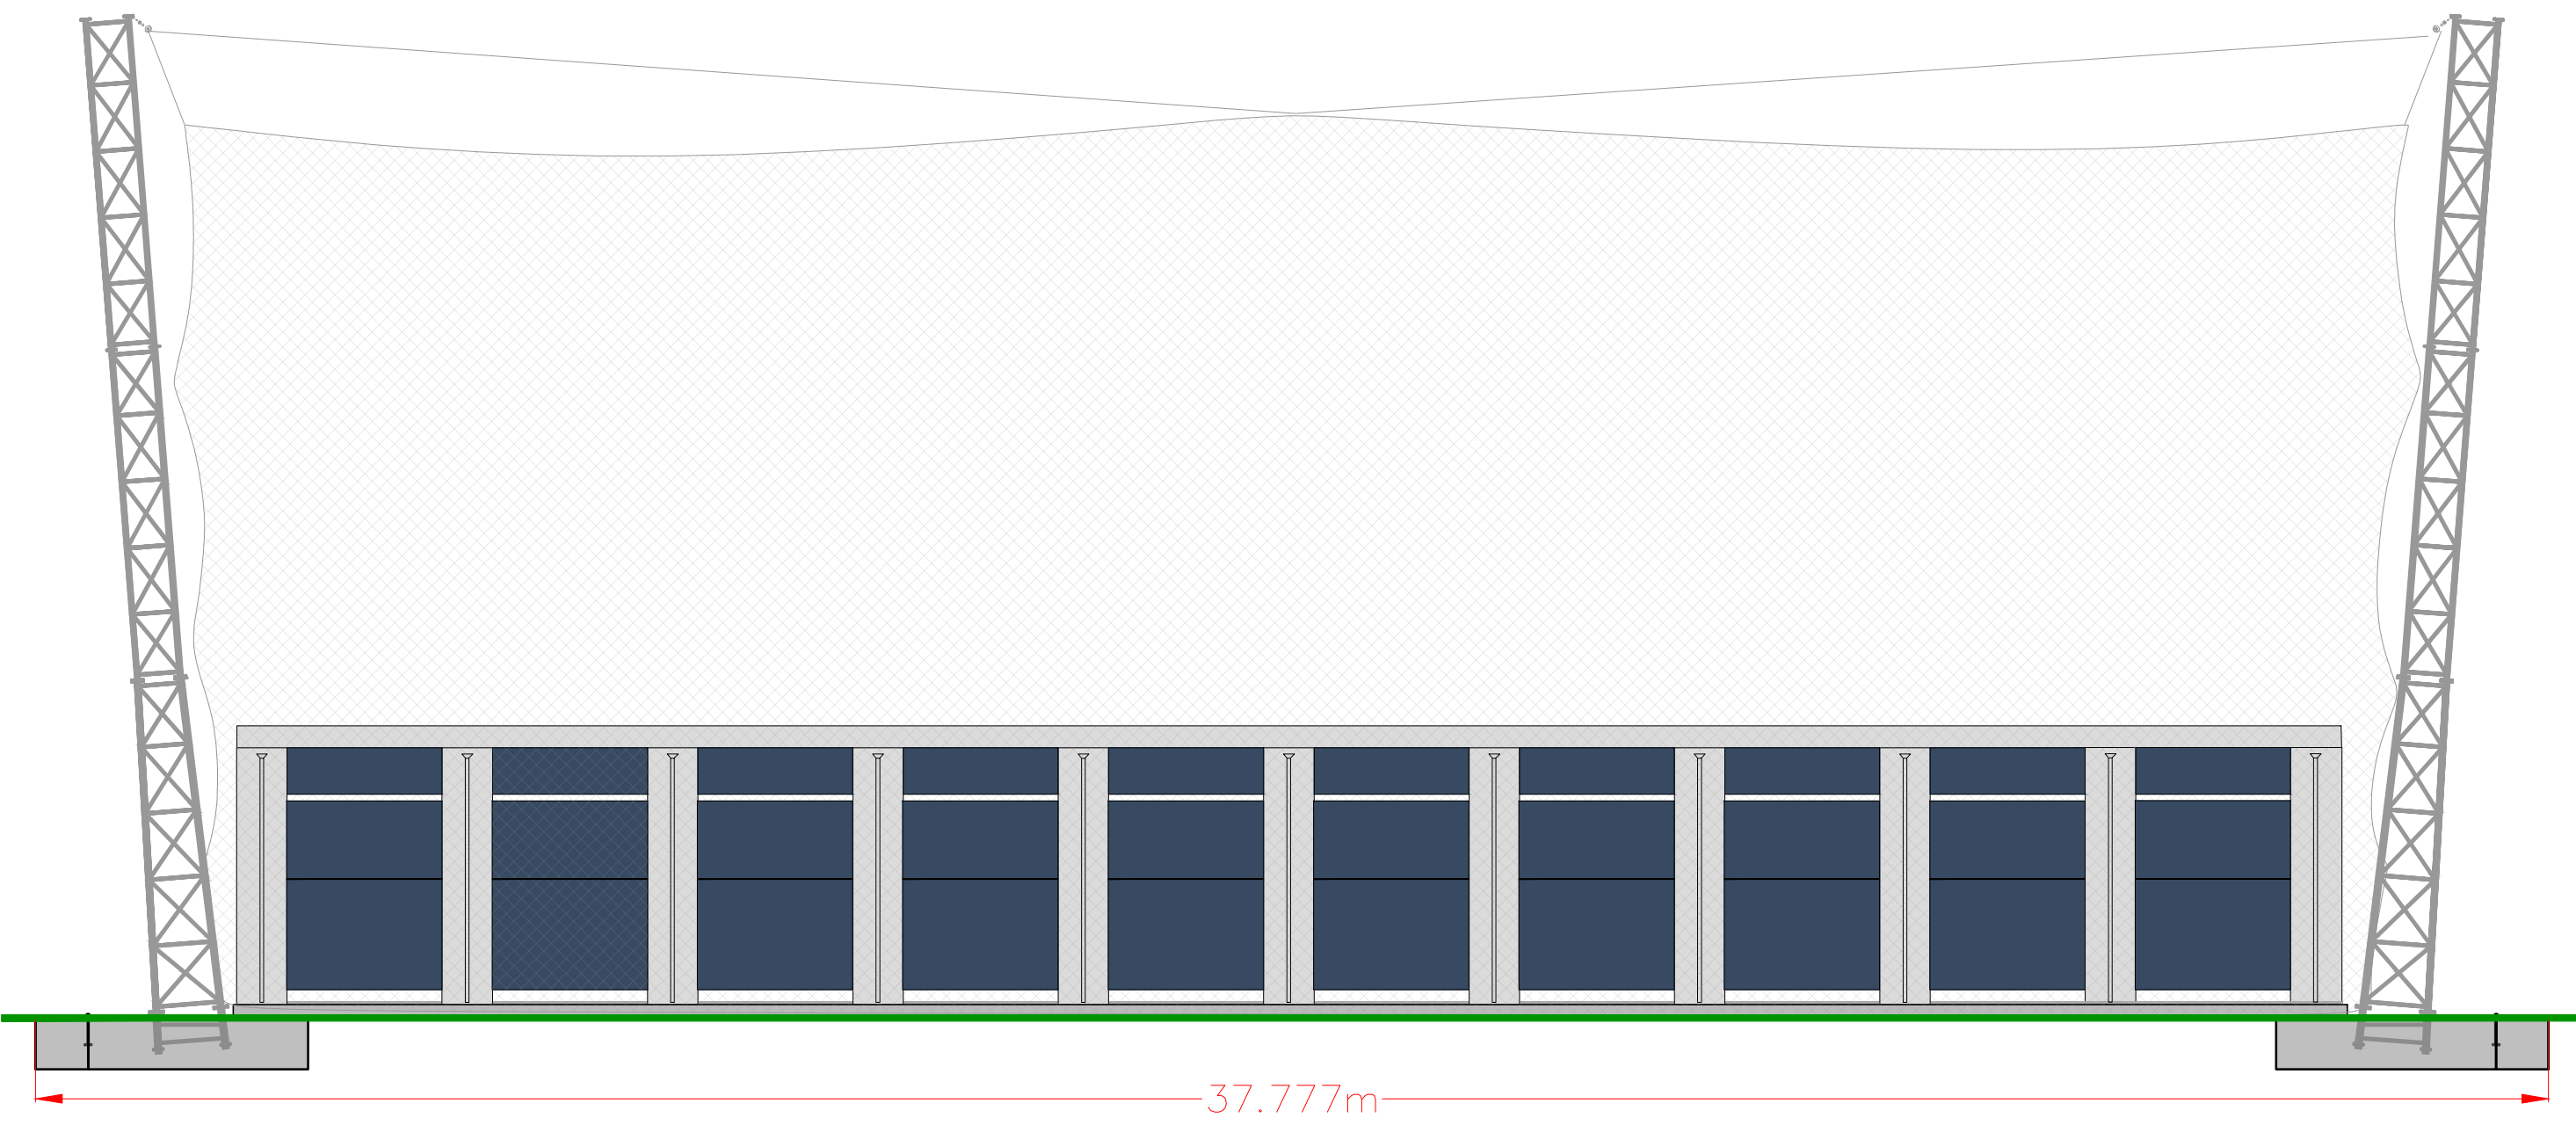


Front Elevation

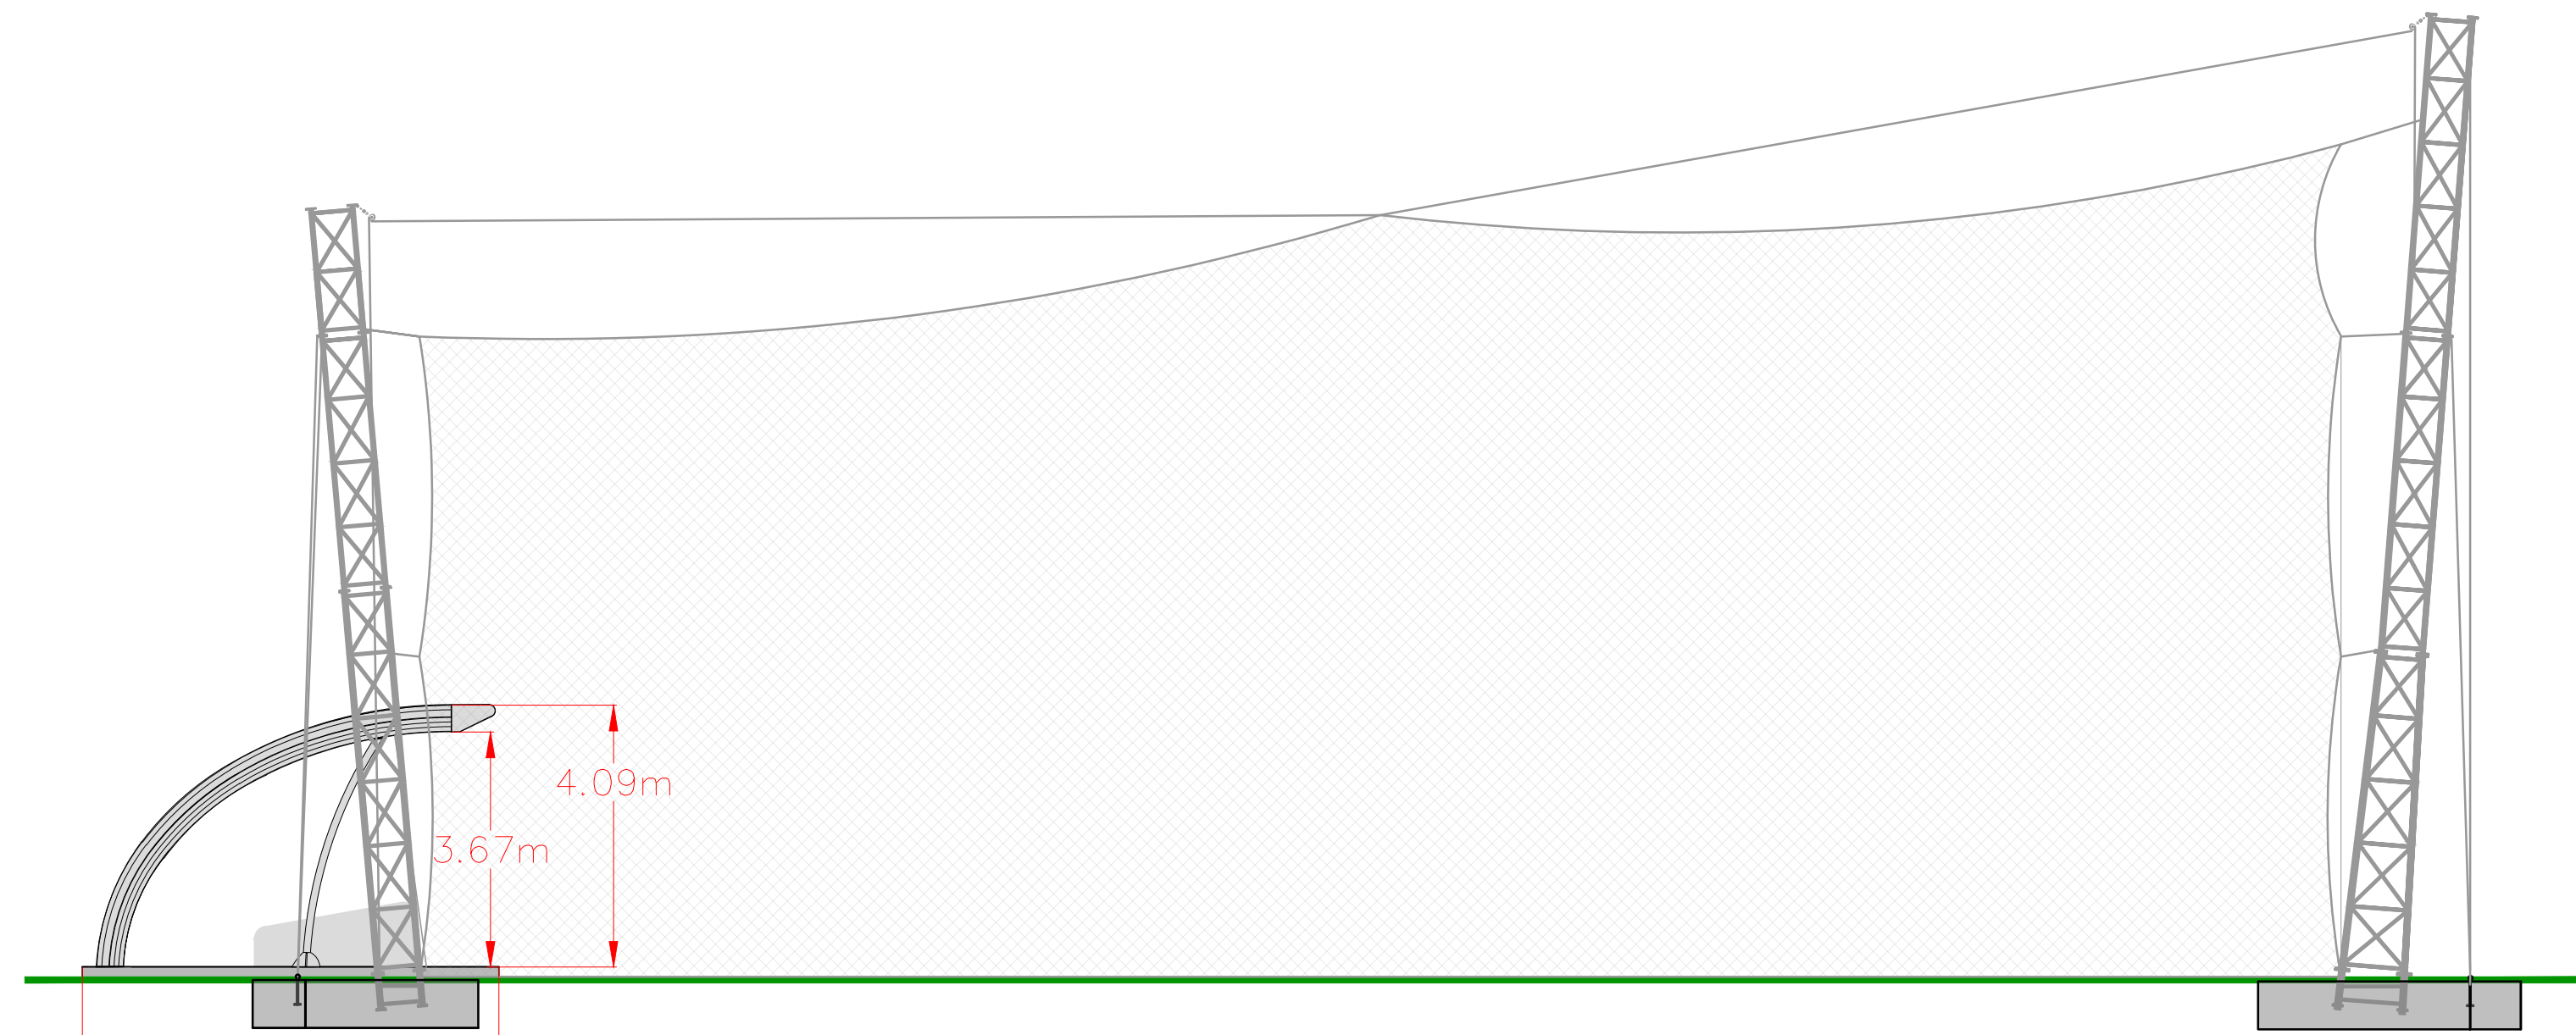

Side Elevation

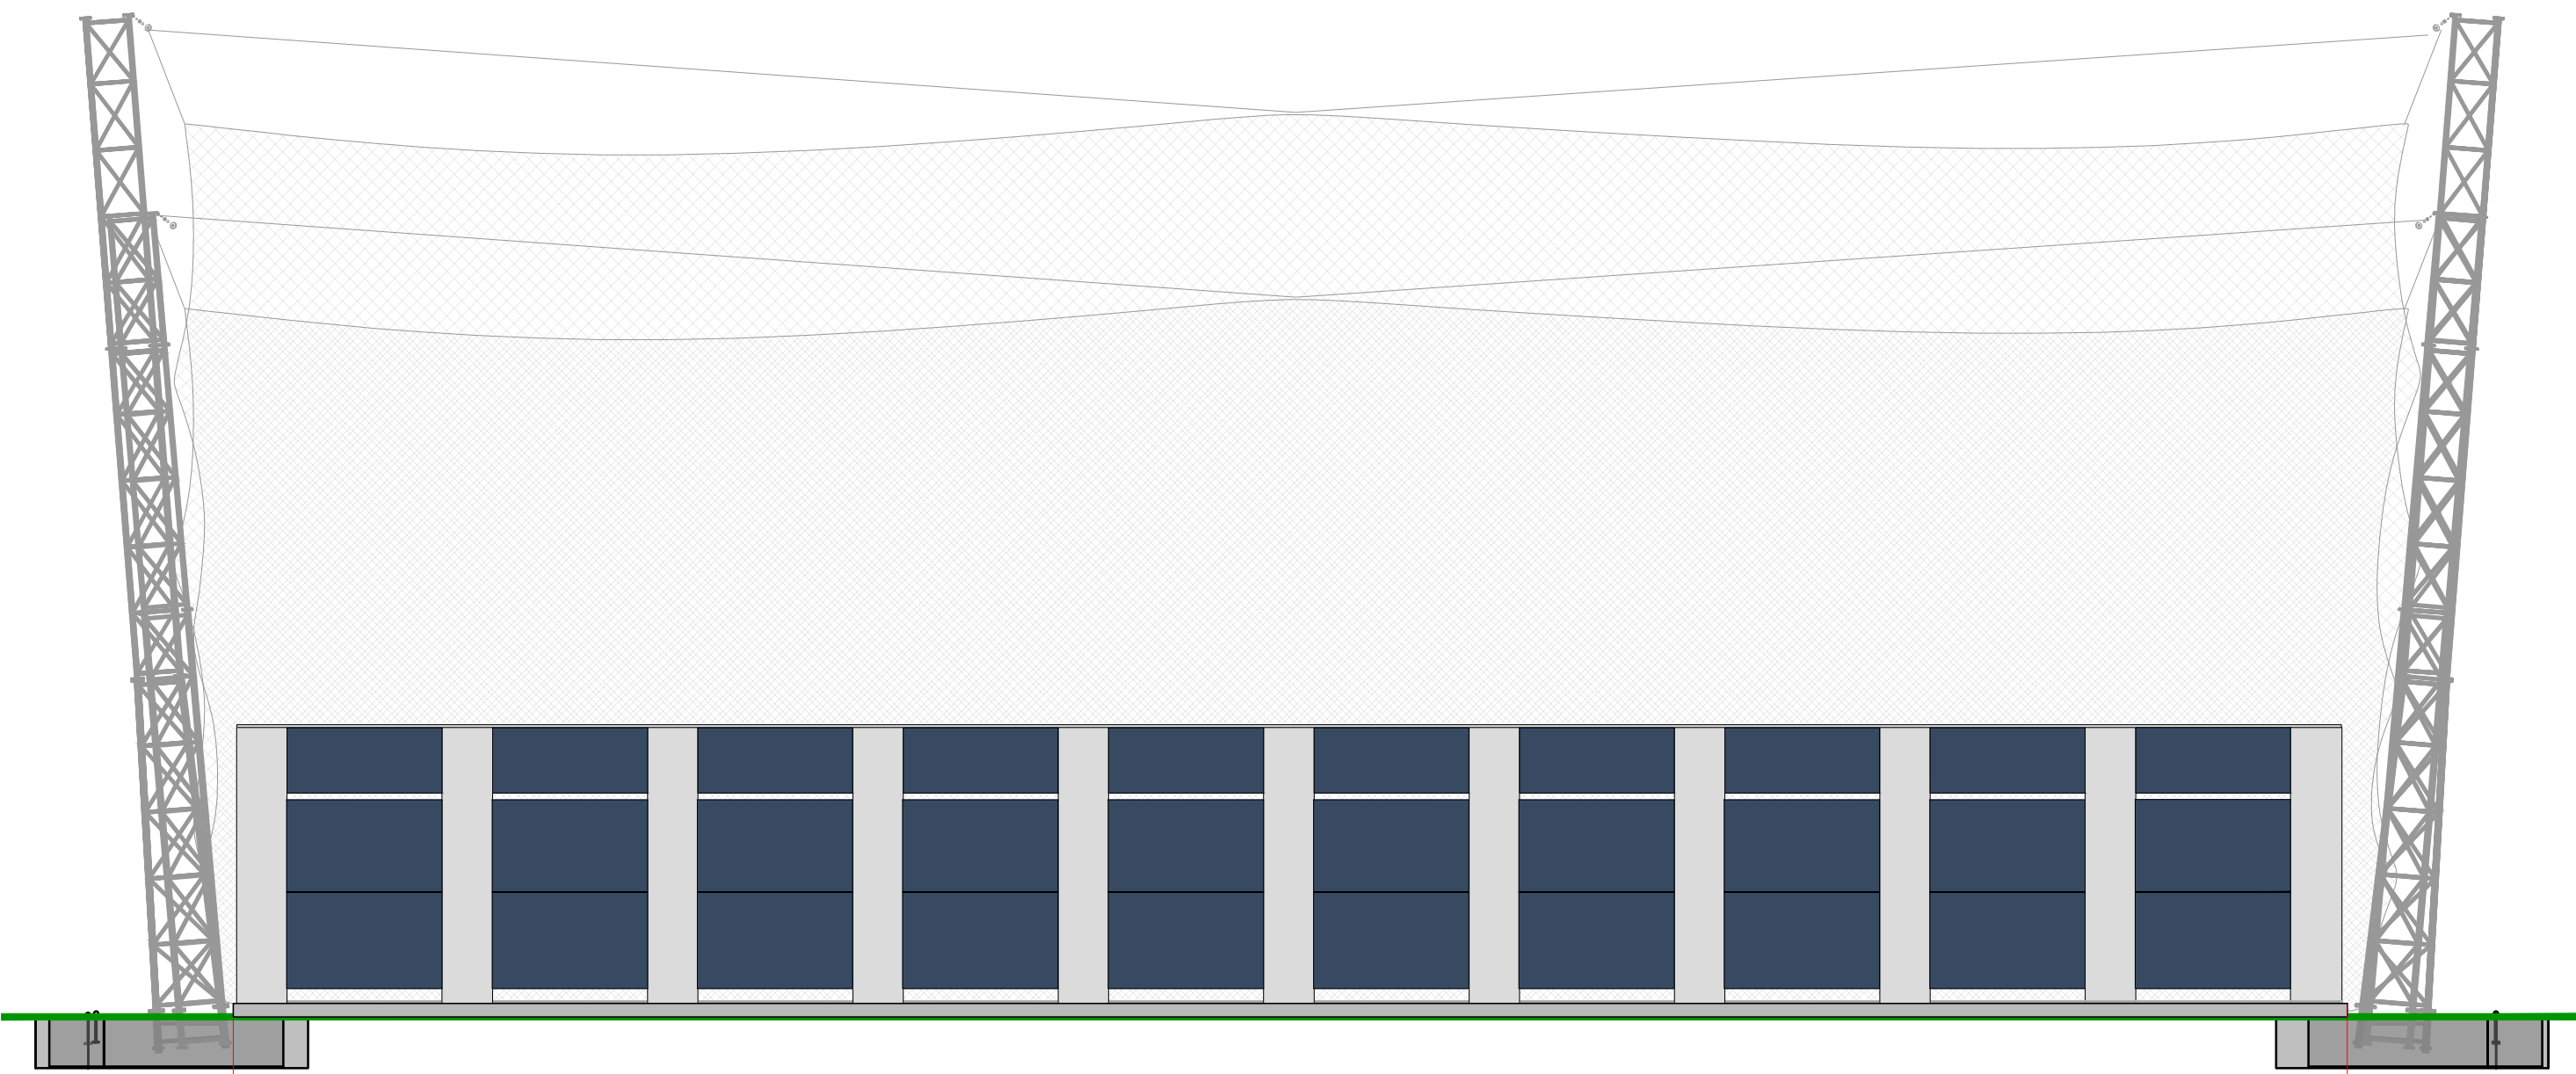

Back Elevation

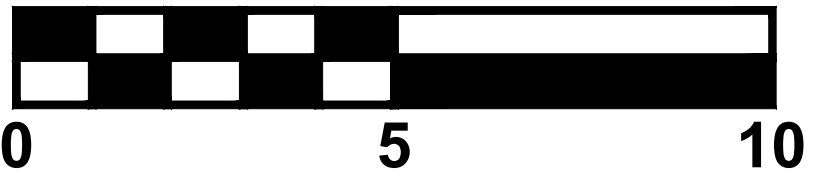

Project Name: Mannings Heath	Project No: 0406	Revision No:
Drawing Name: Proposed GolfPod	Drawing No: 0406.08b	
Drawn By: AR Checked By: BW	Date: 10/08/2026	
Client:	Scale: 1:100 @ A1	