



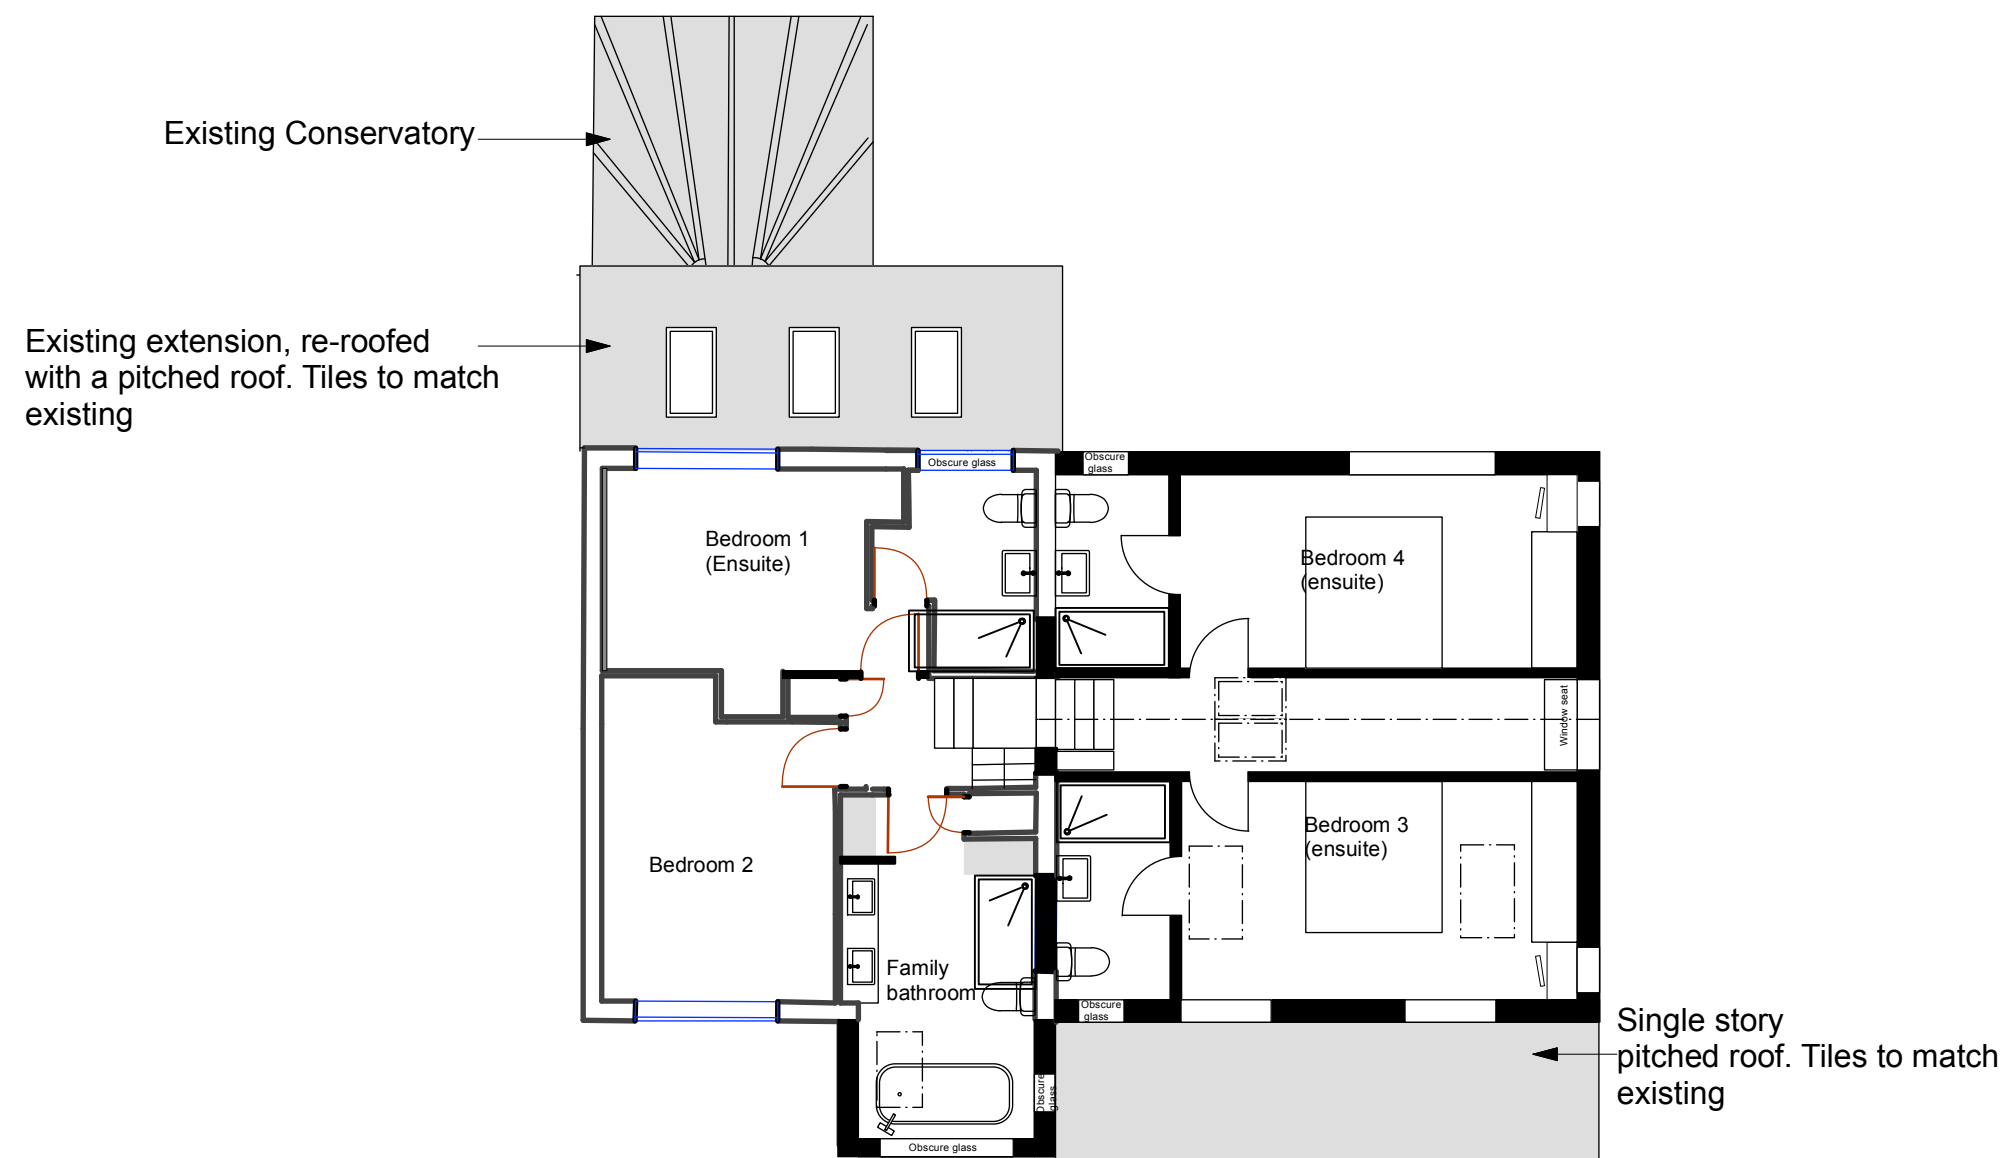

2 Proposed First Floor Plan
Scale: 1:100

 

ARCHITECTURE
INTERIOR | CERAMICS

Stage: Planning Application

16th June 2026

Site Address: 38 Heron Way,
Horsham, RH13 6DL

Drawing Number: 38HW-AP-131