



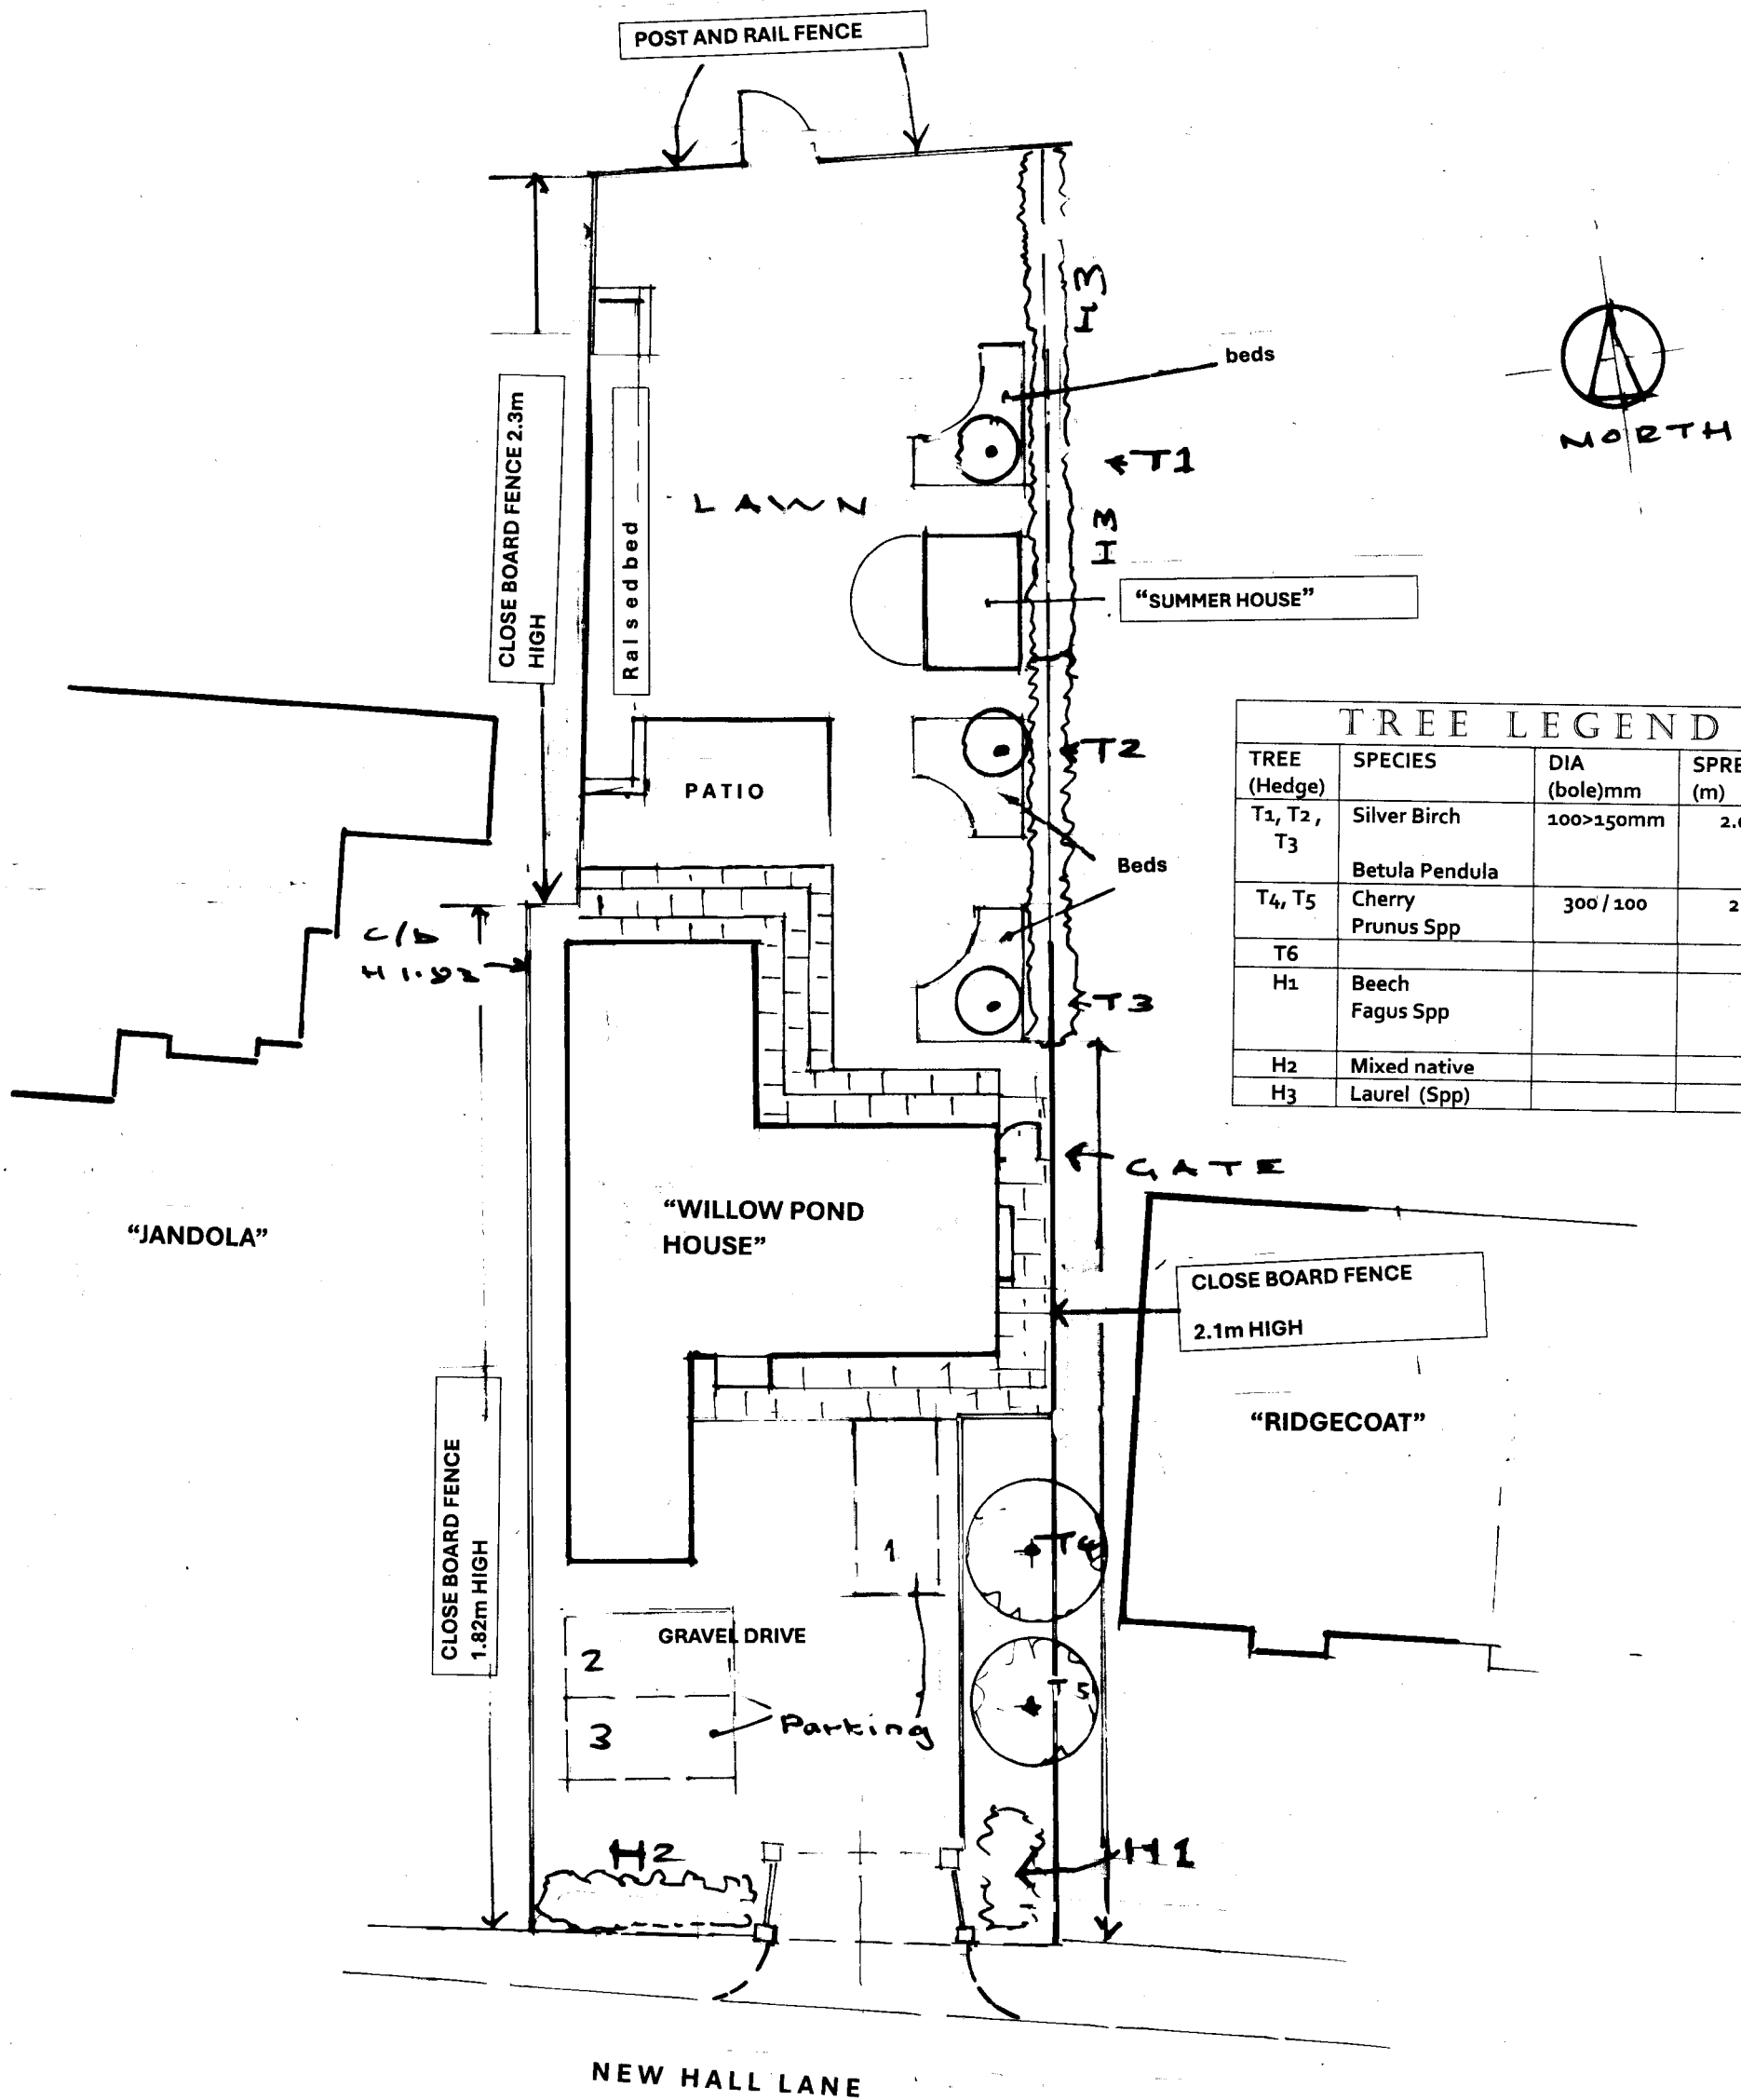

TREE LEGEND			
TREE (Hedge)	SPECIES	DIA (bole)mm	SPREAD (m)
T1, T2, T3	Silver Birch	100>150mm	2.00m
	Betula Pendula		
T4, T5	Cherry Prunus Spp	300 / 100	2.00
T6			
H1	Beech Fagus Spp		
H2	Mixed native		
H3	Laurel (Spp)		

 

Site Plan,		PHILIP J CLAY	
Project:		ARCHITECTURAL DESIGN	
Willow Pond House		TELEPHONE -01903 815889	
New Hall Lane			
Small Dole West Sussex			
BN5 9YH			
CLIENTS:		Scale & plan size	DWG NO
Mr and Mrs Spencer-Smith		1:200 at A3	P. J. Clay
			2351 - 12
			Feb. 2026