

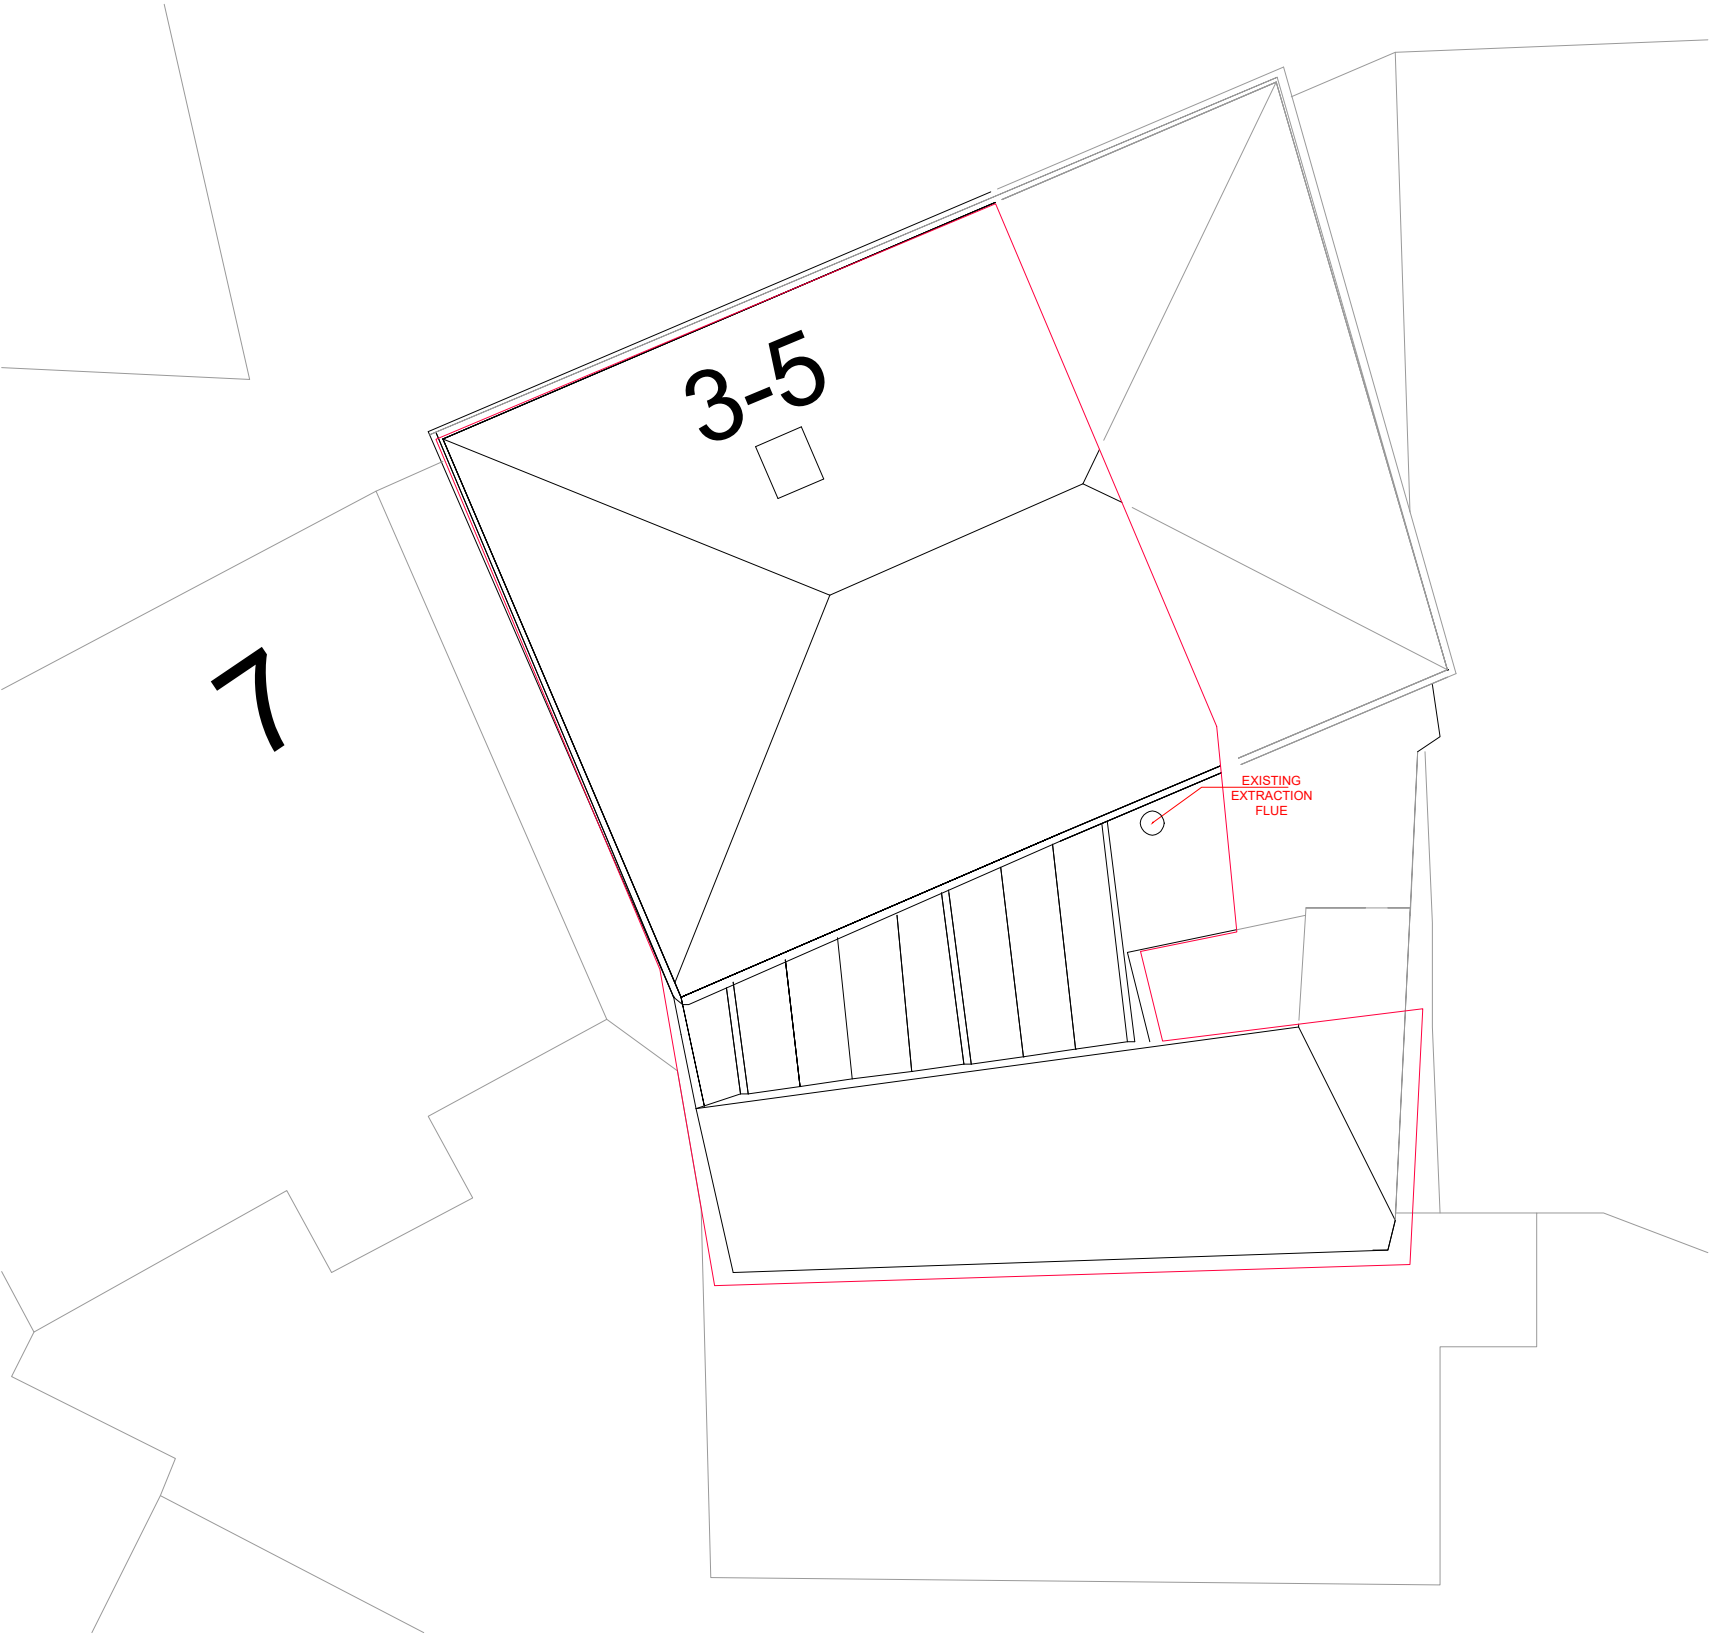


THE CONTENTS OF THIS PLAN INCLUDING THE PRINTED NOTES ARE COPYRIGHT AND REPRODUCTION IN WHOLE OR PART IS NOT PERMITTED WITHOUT PRIOR CONSENT OF MERVE TAY ARCHITECTURE IN WRITING.

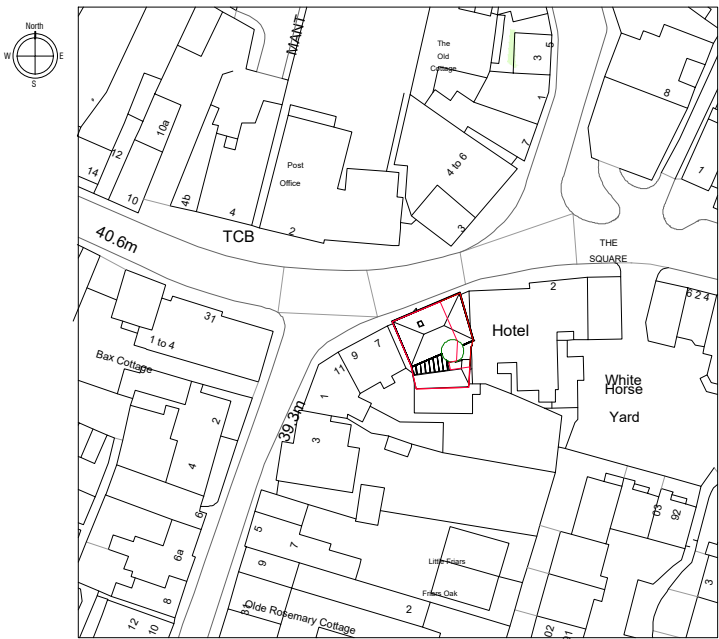

Existing Roof Plan

 

1 location plan
1 : 1250

Merve Tay Architecture&Design +447515 884719 info@mervetay.com	
Address	3-5 West St, Storrington, Pulborough RH20 4DY
Project	Extraction Pipe and Shopfront Application
Drawing Title	Existing Roof Plan
Project Number	Date
266	12/08/2025
Drawn by	
Merve Tay	
Scale	Revision
1:100@A3	
Drawing No	
P-02	