

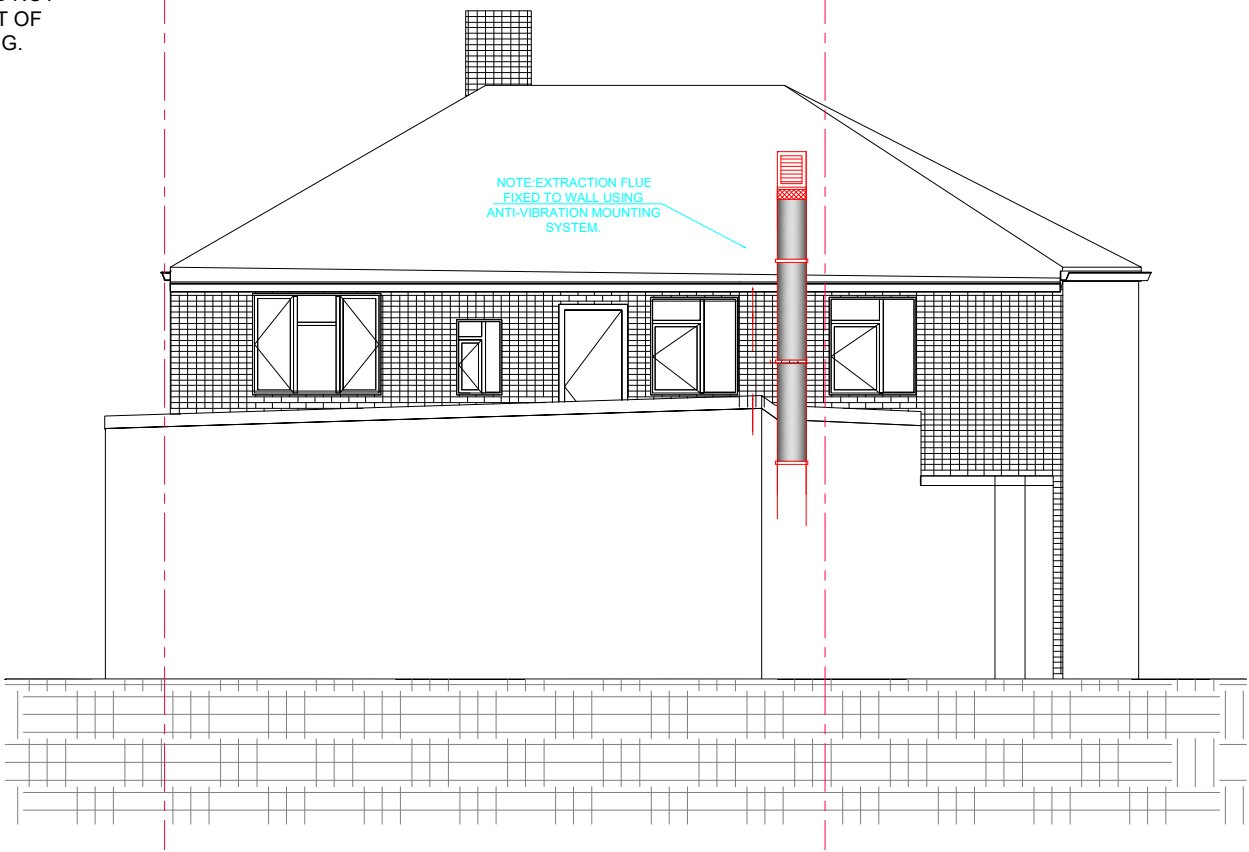


THE CONTENTS OF THIS PLAN INCLUDING
THE PRINTED NOTES ARE COPYRIGHT AND
REPRODUCTION IN WHOLE OR PART IS NOT
PERMITTED WITHOUT PRIOR CONSENT OF
MERVE TAY ARCHITECTURE IN WRITING.

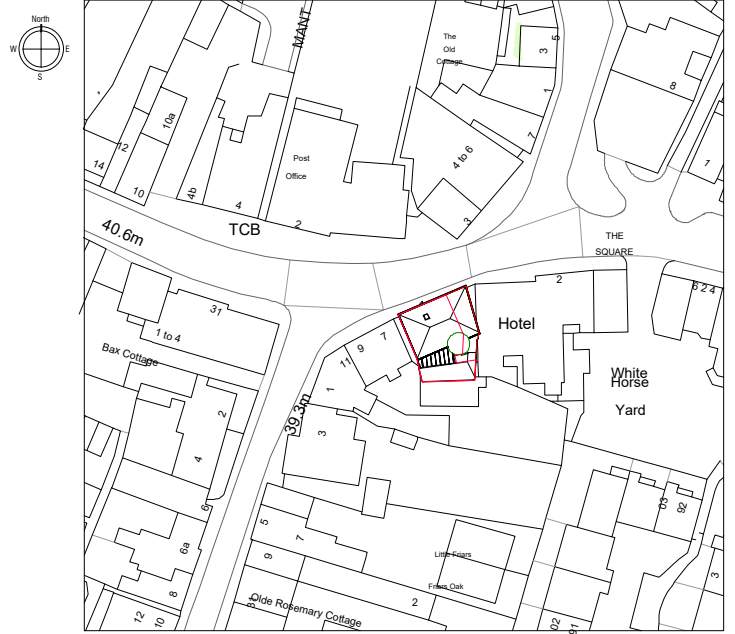

Proposed Rear Elevation (West)

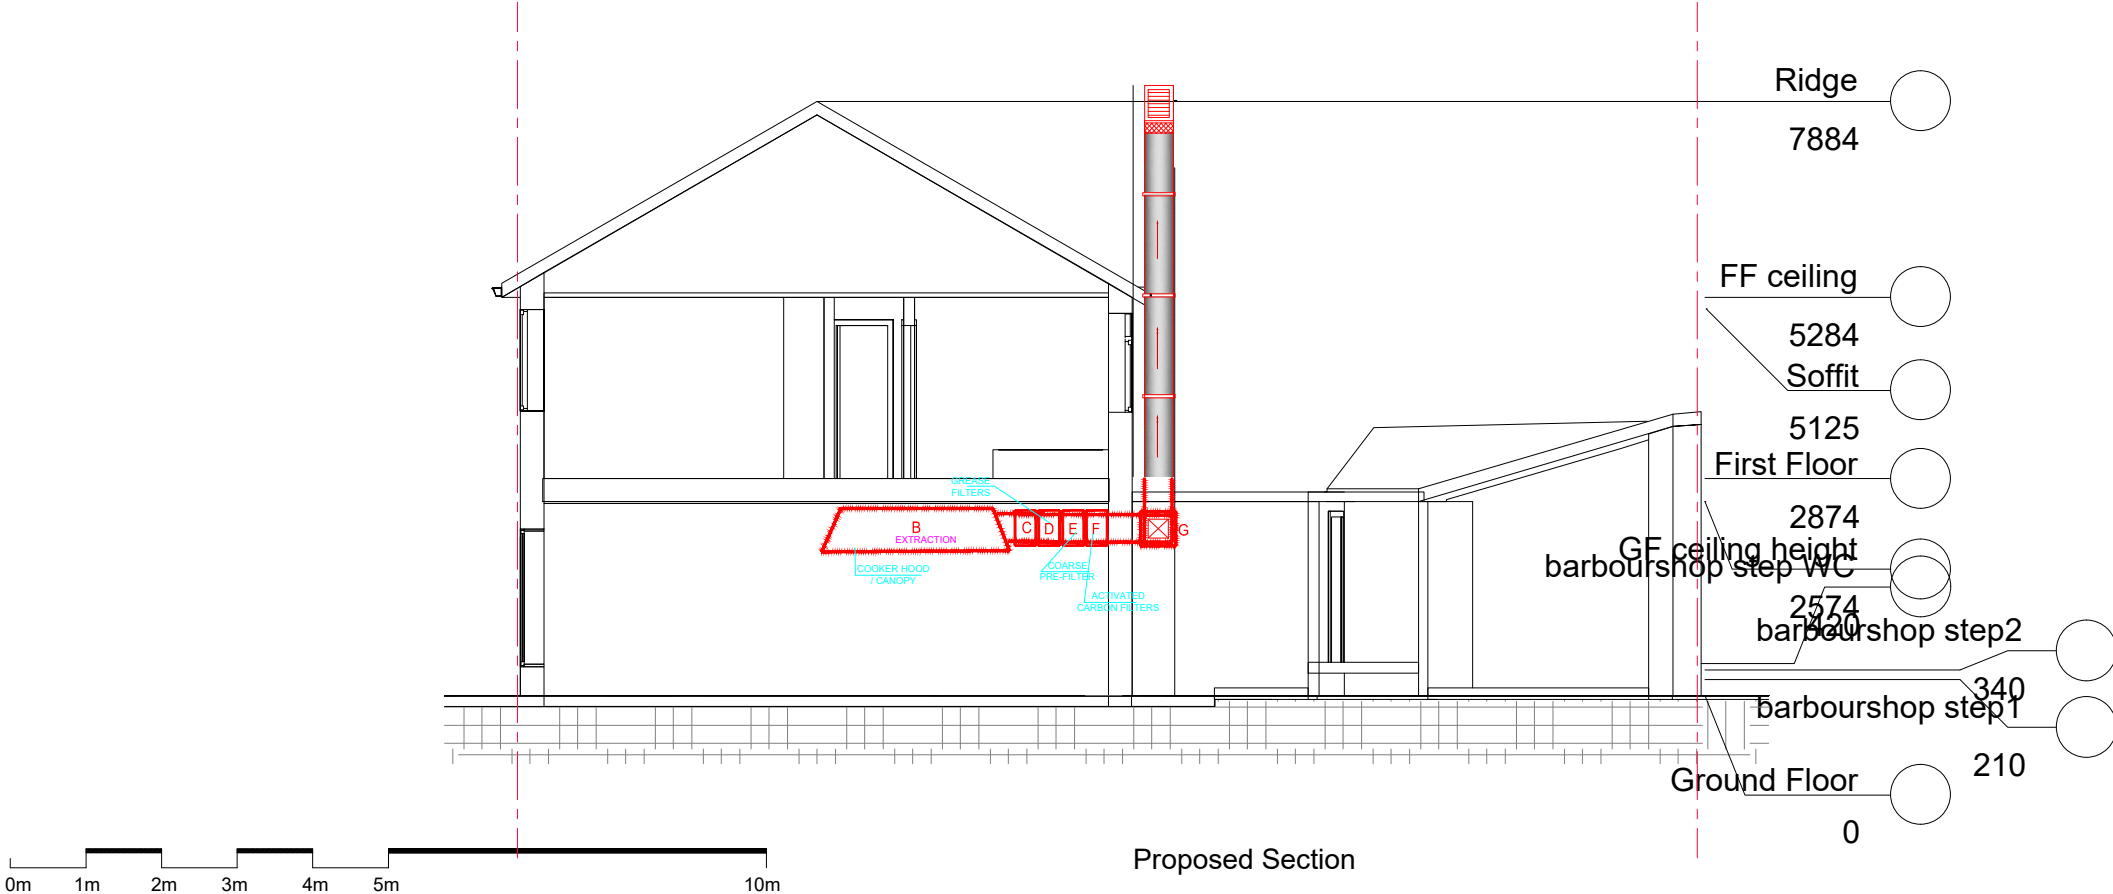

location plan

1 : 1250

Merve Tay Architecture&Design
+447515 884719
info@mervetay.com

Address 3-5 West St, Storrington,
Pulborough RH20 4DY

Project	Extraction Pipe and Shopfront Application
---------	---

Drawing Title
Proposed Elevation and Section

Project Number	Date
266	12/08/2025

Drawn by
Merve Tay

Scale	Revision
1:100@A3	

Drawing No	P-07
------------	------