


MAIN (SOUTH) SITE ELEVATION 1:500

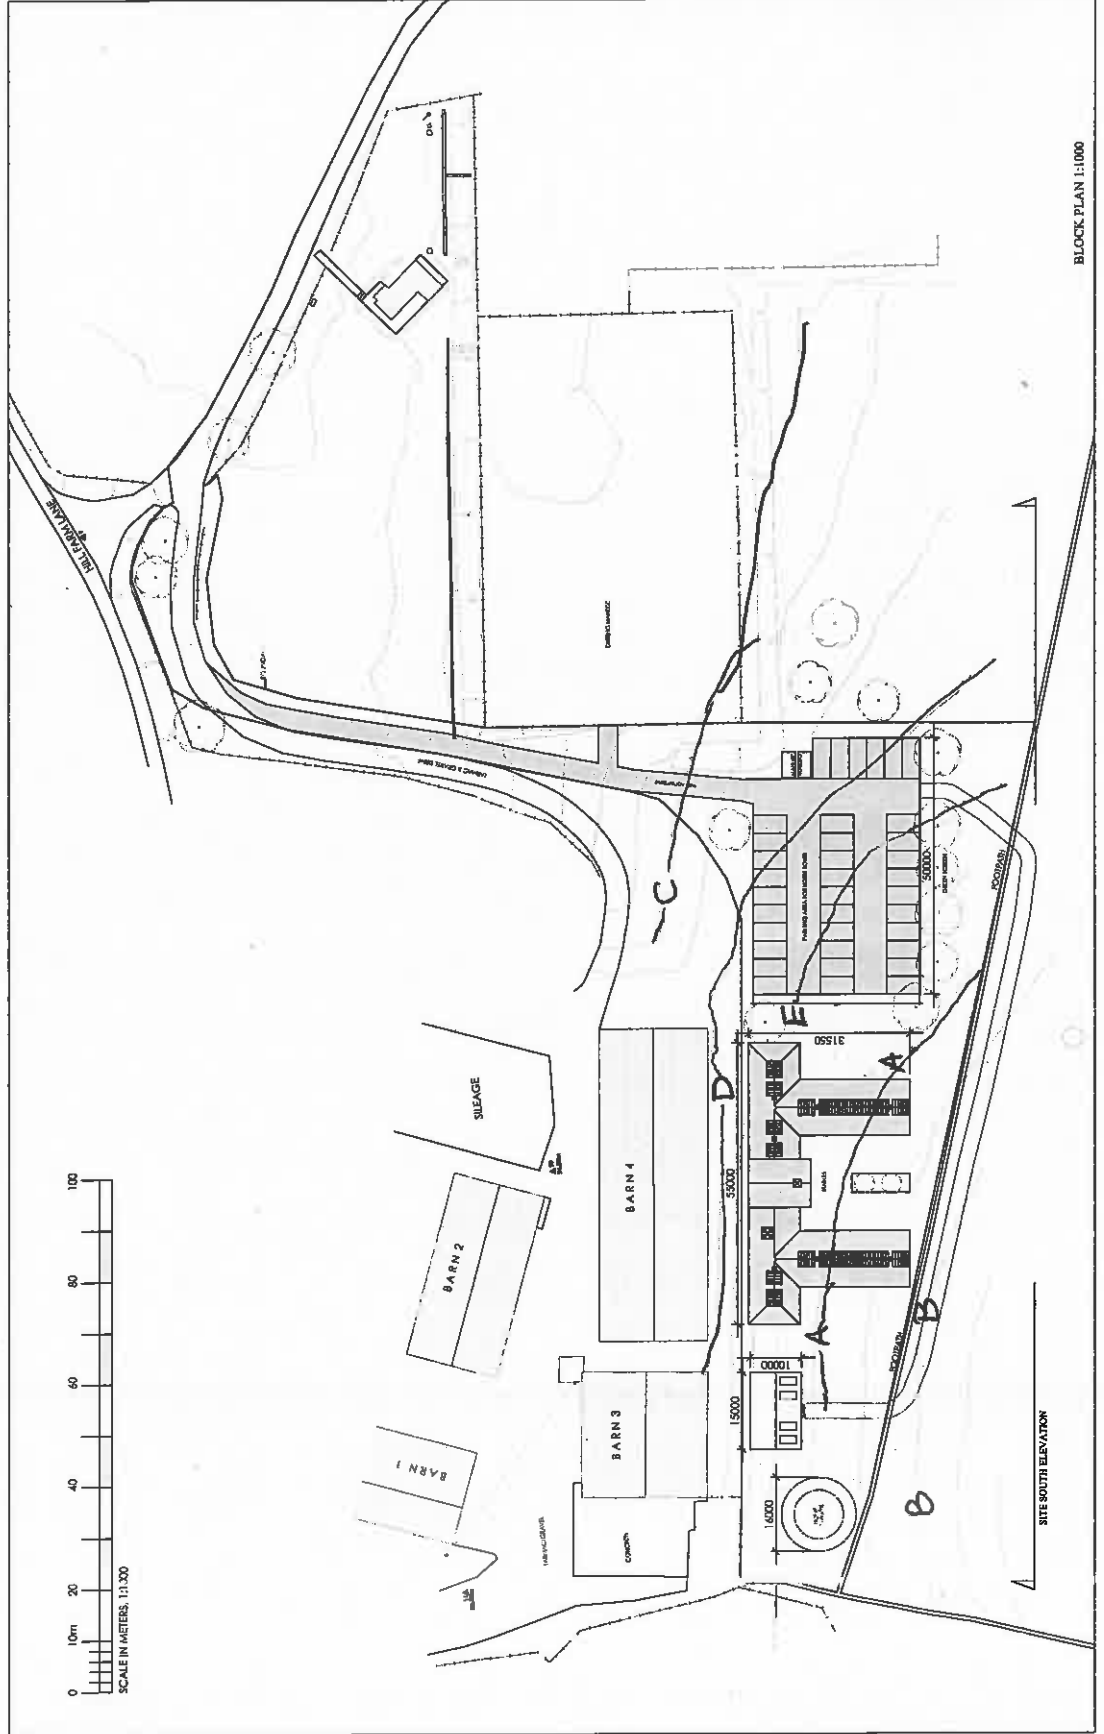

BLOCK PLAN 1:1000

This drawing has been prepared for the purpose of gaining planning permission only and does not purport to be a warranty or contractual obligation. It is not to be used for any other purpose without the written consent of Victoria Holland RIBA. This drawing has been prepared based on survey, drawings and information prepared by others. All dimensions and levels on all drawings must be checked and verified on site before commencement of works.

© VICTORIA HOLLAND ARCHITECTURE LTD 8020

GENERAL NOTES

LEVELS

A - S3

B - S2

C - S6

D - S5

E - S4



COOMBELANDS EQUESTRIAN
HILL FARM BARN,
HILL FARM, PULBOROUGH,
RH20 1BW

PROPOSED STABLES AND CAR PARK
BLOCK PLAN AND SITE SOUTH ELEVATION

DATE: JUL 2020
SCALE: 1:1000 / 1:500
JOB No. 1076
DRAWG No. 101



Victoria Holland RIBA
71 Peppering Lane, Bournemouth
Amesbury, Wiltshire, BA15 9EN
Tel 01905 845925