



Notes
All dimensions must be checked on site and not copied from this drawing

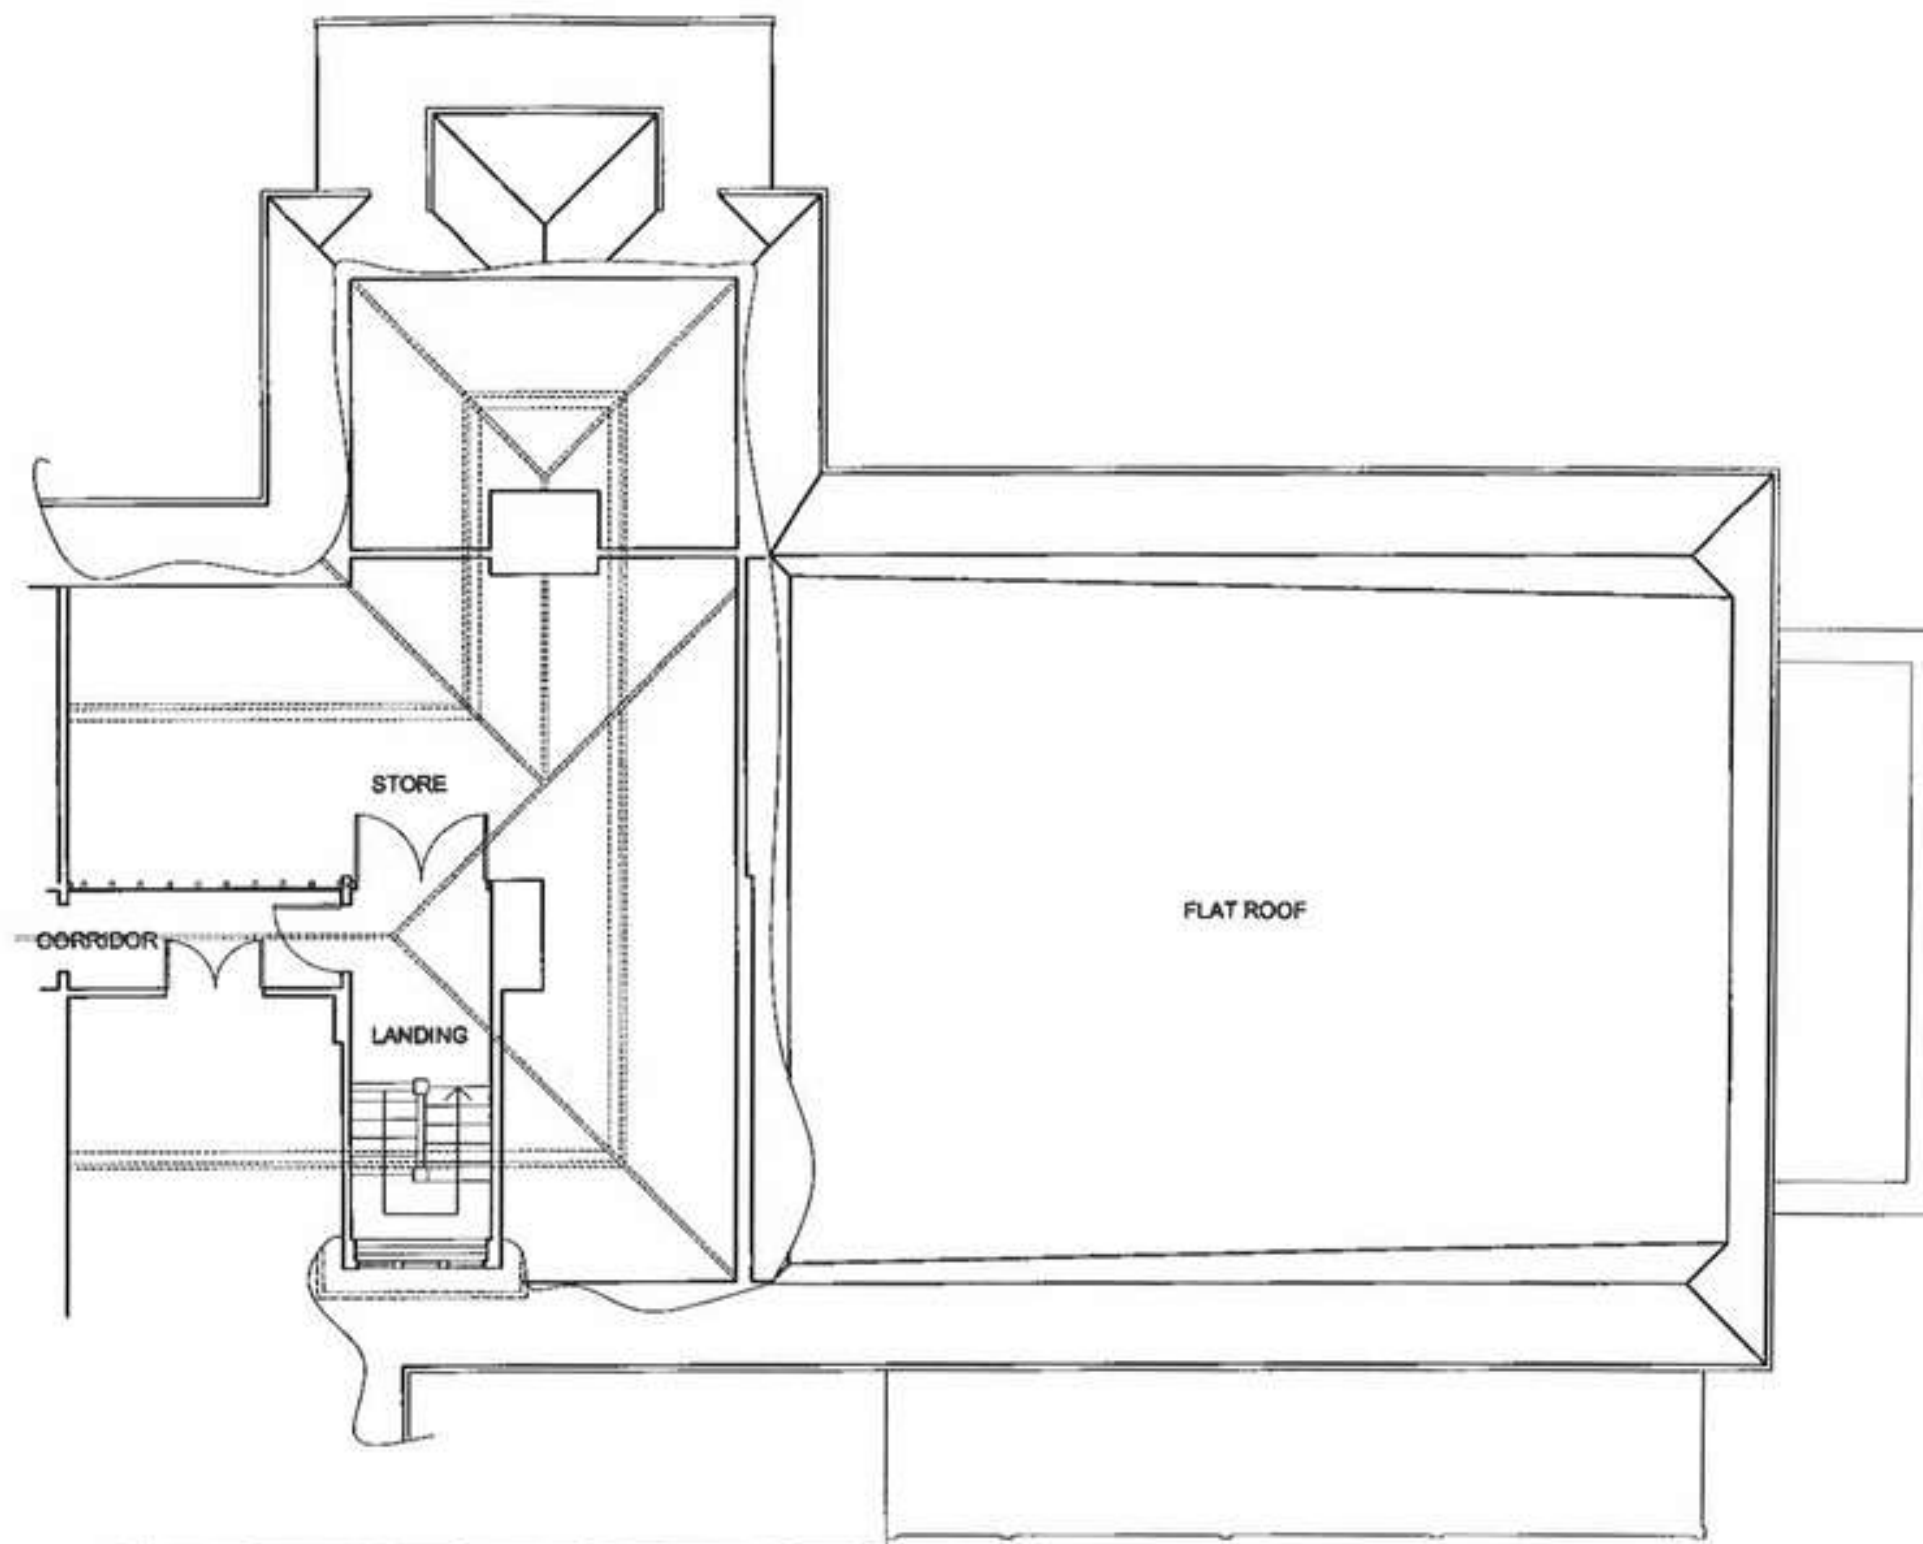

Scale Bar
0 Metres 10

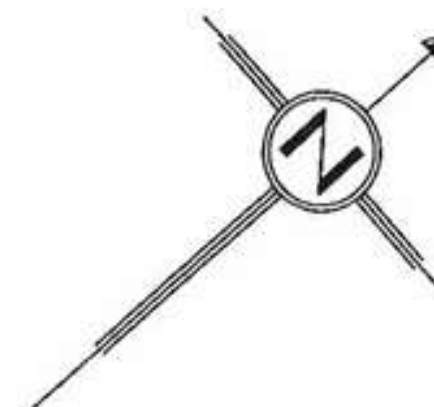

SECOND FLOOR PLAN
as existing

Rev	

Client
Mr. N. Sutton

Job Title
Lock House, Lock Lane
Partridge Green: Bedroom
extension

Drawing Title
EXISTING SECOND FLOOR
PLAN

stuart radley
associates
Chartered Building Surveyors
335 Kingsway, Hove
East Sussex BN3 4JW
Tel: 01273 638808
Fax: 01273 420707
e-mail: stuart@radleyassociates.co.uk

Scale
1:100

Drawn by MS	Date 22/June/07
----------------	--------------------

Drawing No. L89PC/07