





LAYOUT PLAN 1:100

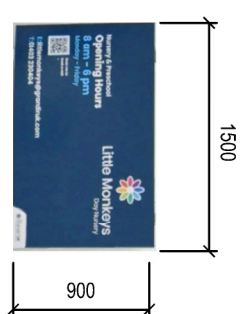


SIGN NO. 1




SIGN NO. 2

 


THE SIGNS 1:50

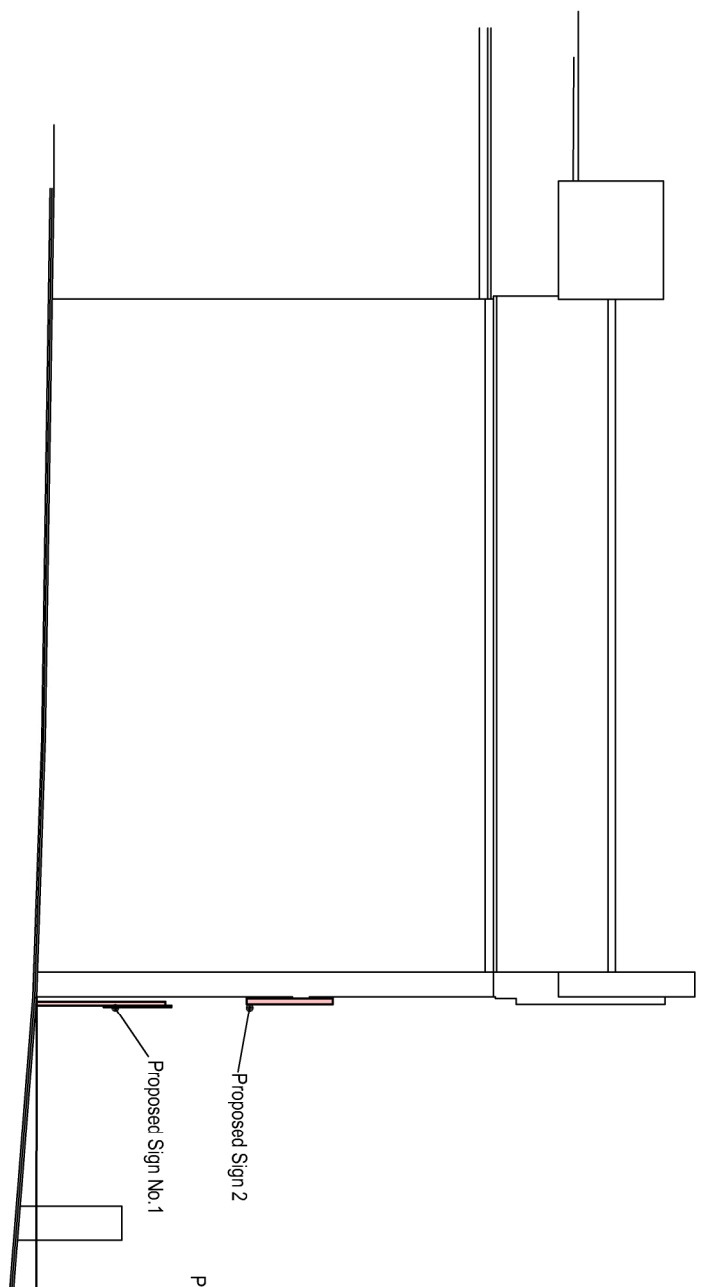



NORTH WEST ELEVATION

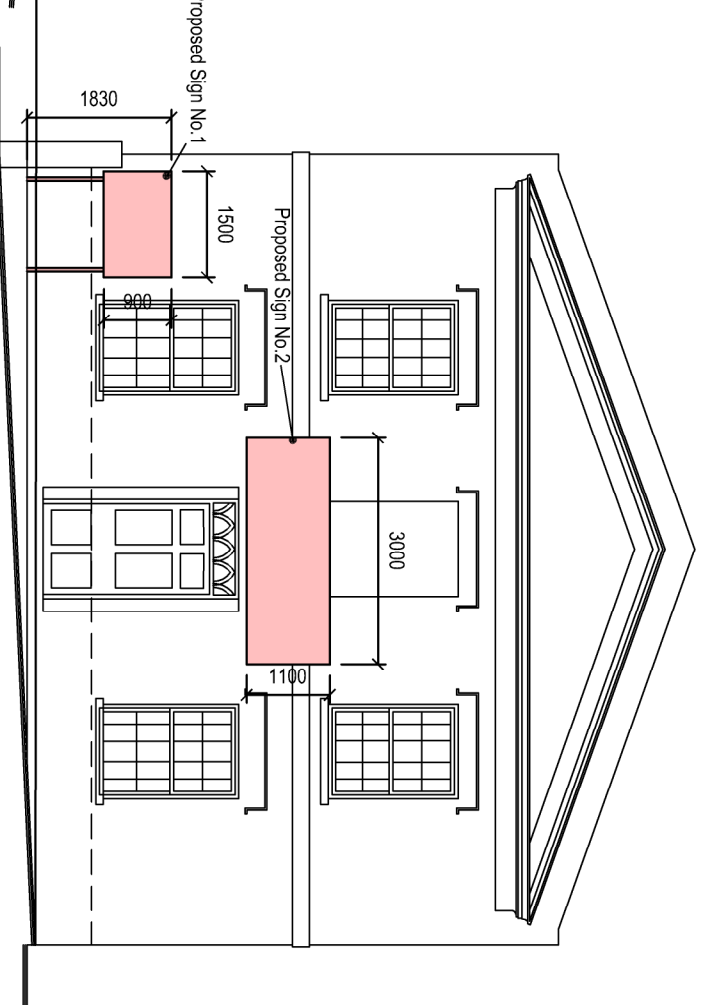


SOUTH WEST ELEVATION

 

SOUTH EAST ELEVATION

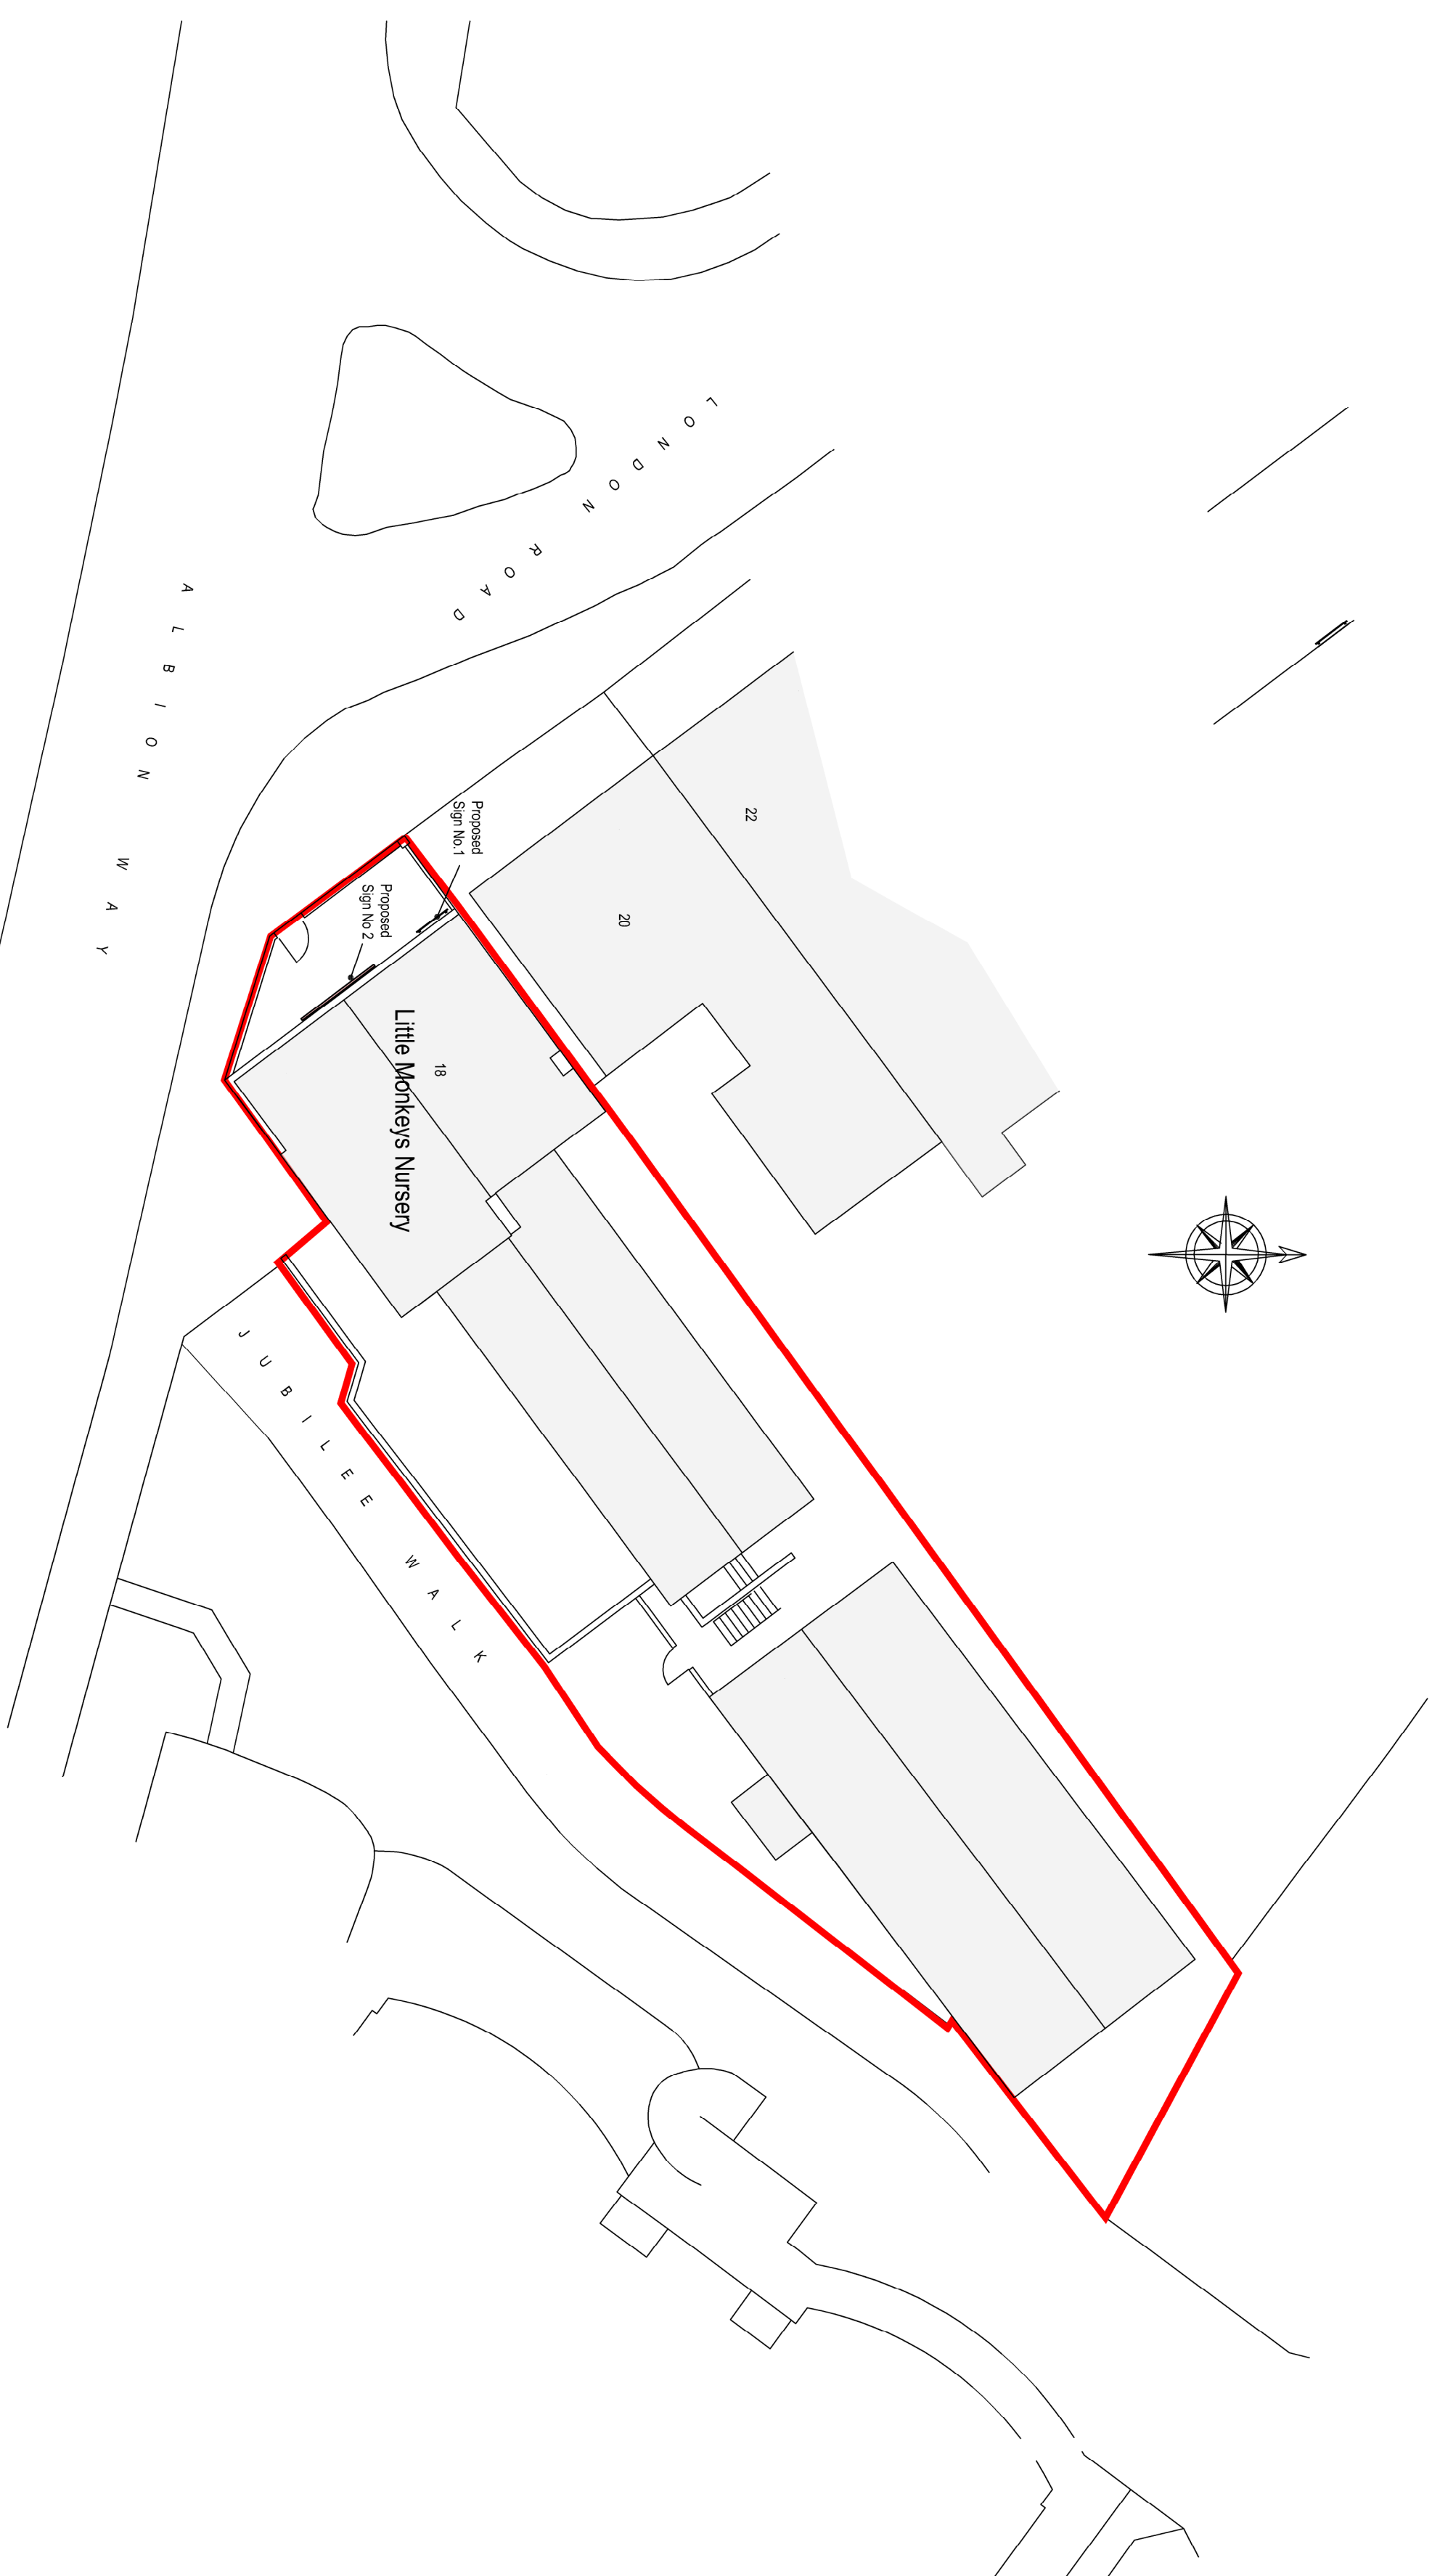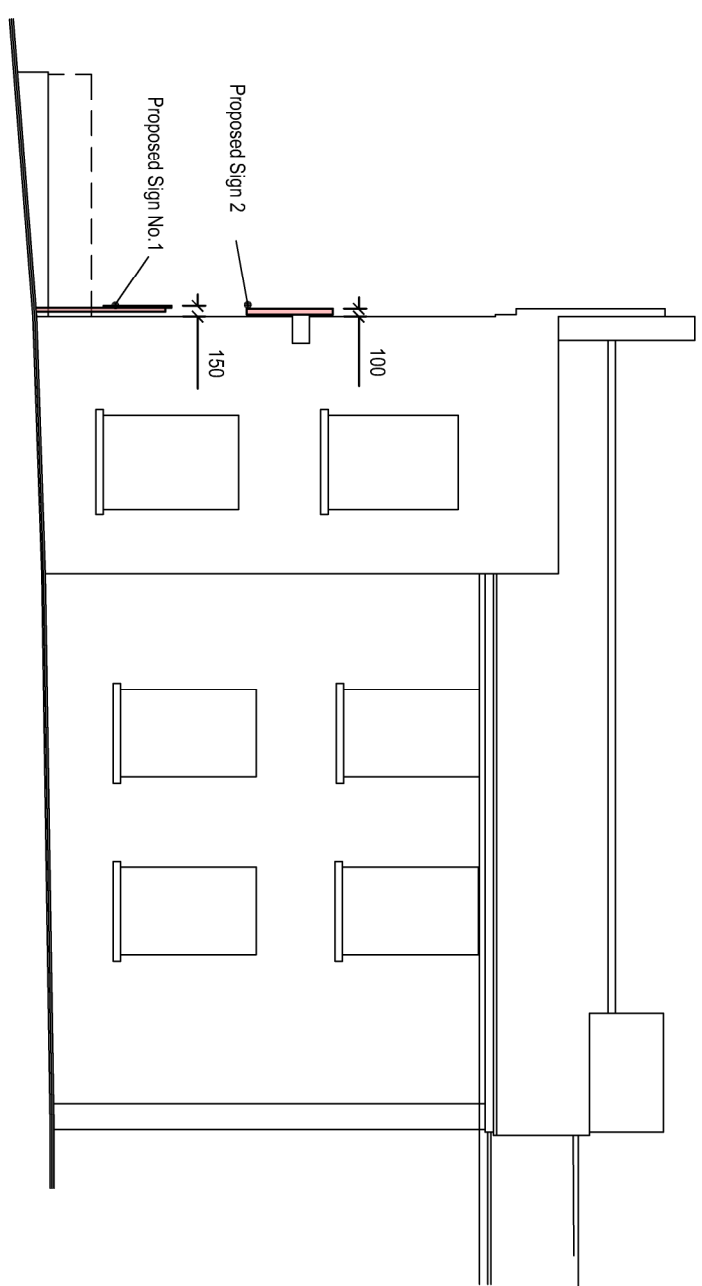

BLOCK PLAN 1:200

 

C	Scale Bars added	Dec 25
B	General Amendments	Dec 25
A	General Amendments	Dec 25
Rev	Amendment	Date Initial



jonathan.robirson@kirkbydiamond.co.uk tel 07361 666 85

PROJECT

Little Monkeys, 18 London Road Horsham RH12 1AY

Proposed Signage

TITLE:

Plans and Elevations

SCALES: 1:100

DRAWN:	CHECKED:	DATE: Nov 25
--------	----------	--------------

DRAWING No: 25.32.01C

scale 1:100 @A1