



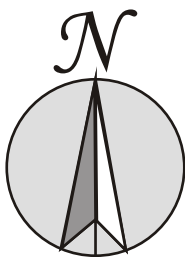

**SITE PLAN :
LIMEKILN FARM TEMPORARY
EQUINE WORKERS' DWELLING**

Scale 1 : 500 @ A2

- KEY :**
- Application area including access lane
 - Demise line of applicant's annually leased grazing land

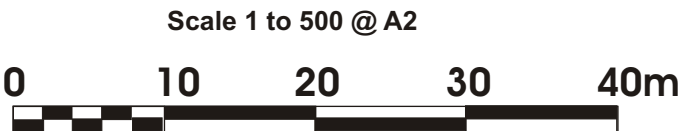

PROJECT: LIMEKILN FARM
BROADWATER LANE
COPSALE RH13 6QW

DESCRIPTION: SITE PLAN

DATE: MAY 2025

DRAWING No: 082/02

SITE PLAN