




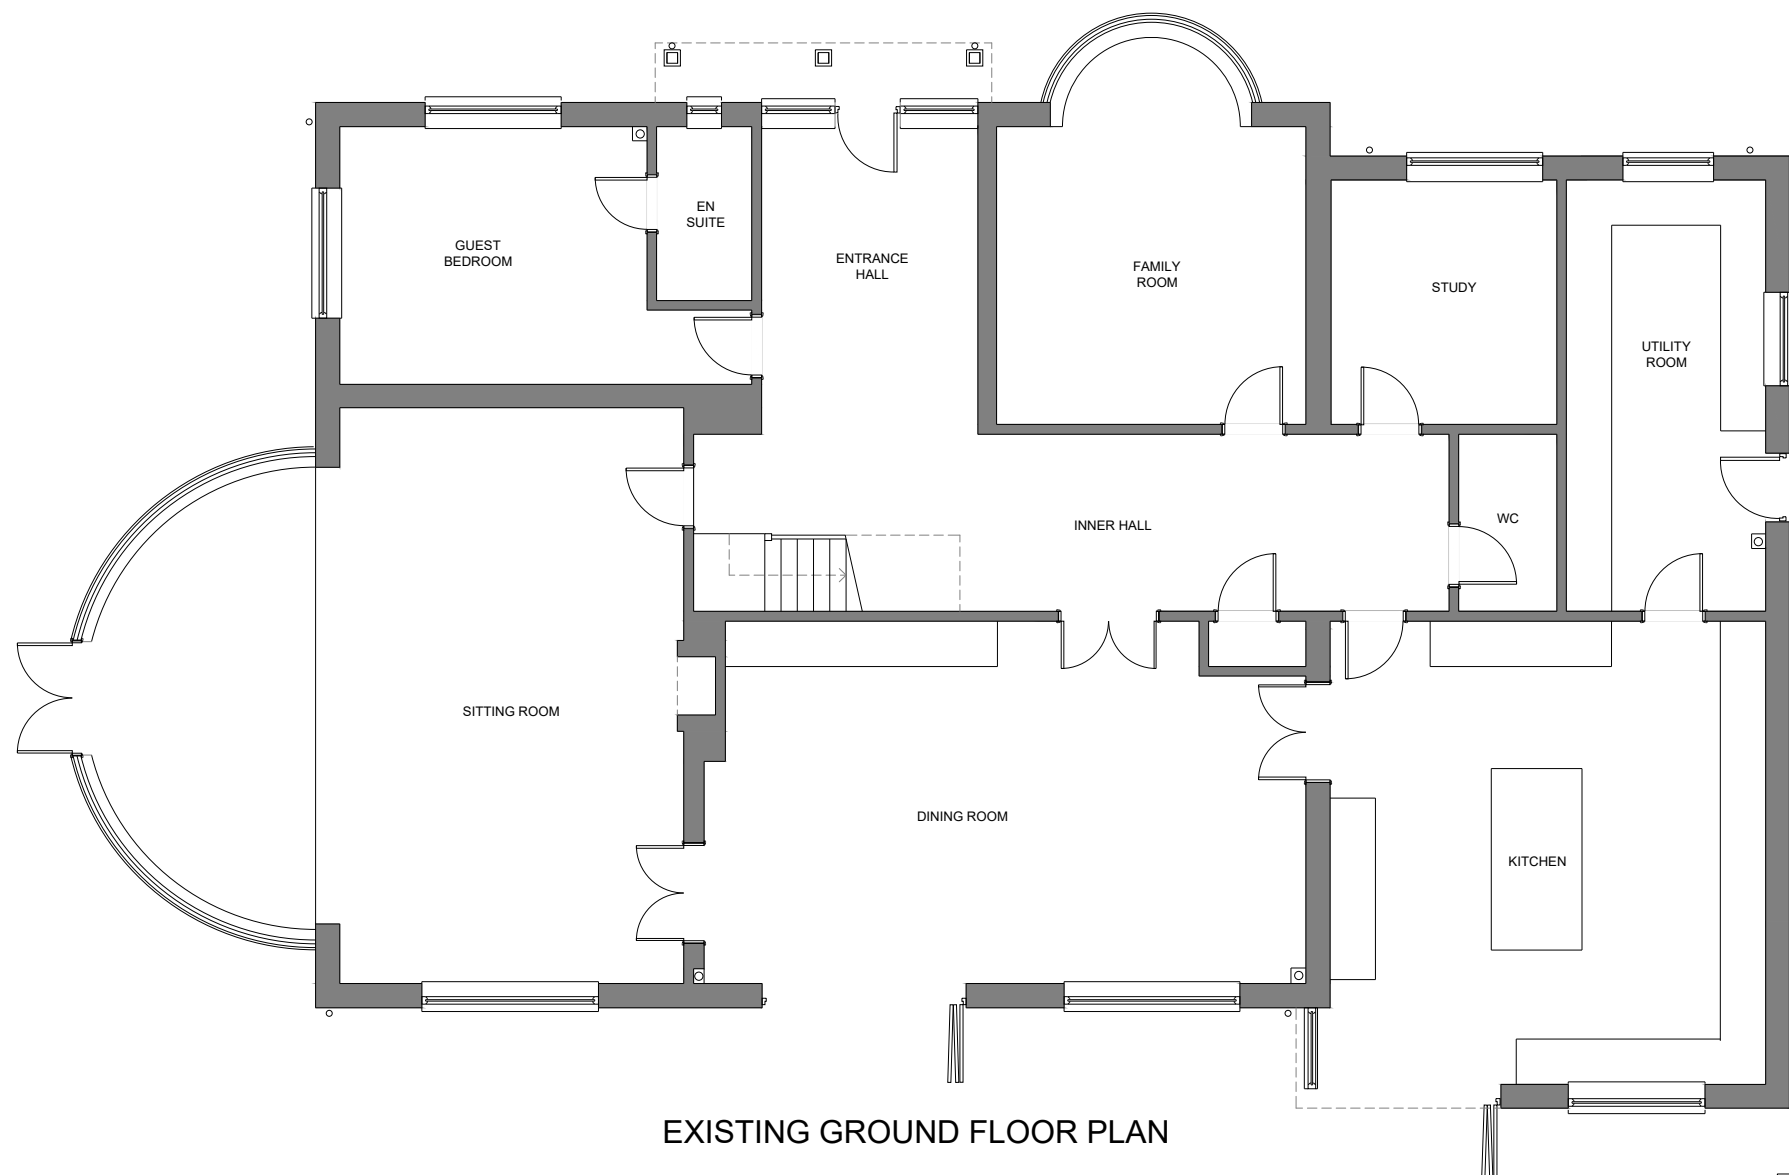

EXISTING GROUND FLOOR PLAN

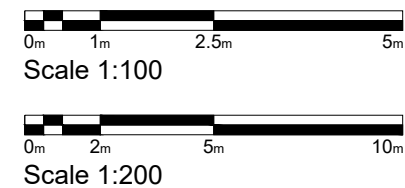

EXISTING ROOF PLAN 1:200

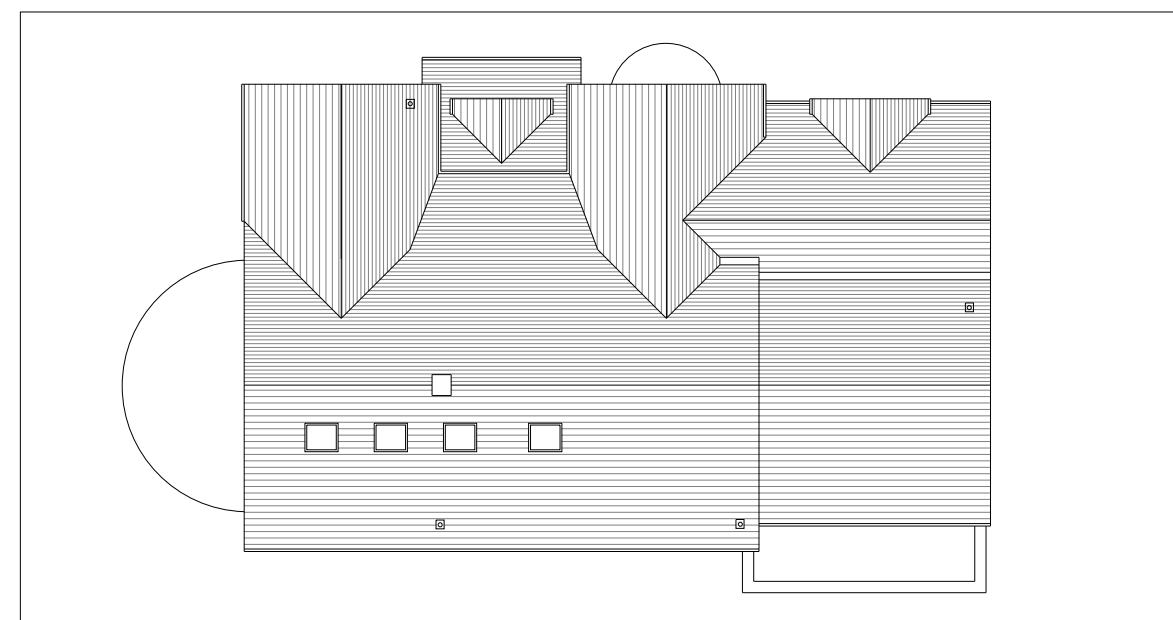

EXISTING SIDE ELEVATION (South West)

|   |                                                                        |  |  |
|---|------------------------------------------------------------------------|--|--|
|  <p>mark alford design architecture</p> <p>Heatherlands Bracken Lane Storrington West Sussex RH20 3HS<br/>T: 01903 740033 E: office@markalforddesign.com</p> | <p>client: MR R ANDREWS</p>                                            |  |  |
|   | <p>project title: FAIRACRE, SOUTHWATER<br/>PROPOSED SIDE EXTENSION</p> |  |  |
|   | <p>drawing title: EXISTING PLANS AND SIDE ELEVATION</p>                |  |  |
|   | <p>drawn by: MSA    date: FEB '26    scale: 1:100 / 1:200 @ A3</p>     |  |  |
| <p>issue status: FOR PLANNING CONSENT</p>   |                                                                        |  |  |
| <p>drawing number: <b>26601 / P101</b>    revision:</p>   |                                                                        |  |  |
| <p><small>This drawing may not be used or reproduced without written consent. Copyright reserved<br/>No dimensions to be scaled from this drawing except for Planning purposes.</small></p>                                                       |                                                                        |  |  |