




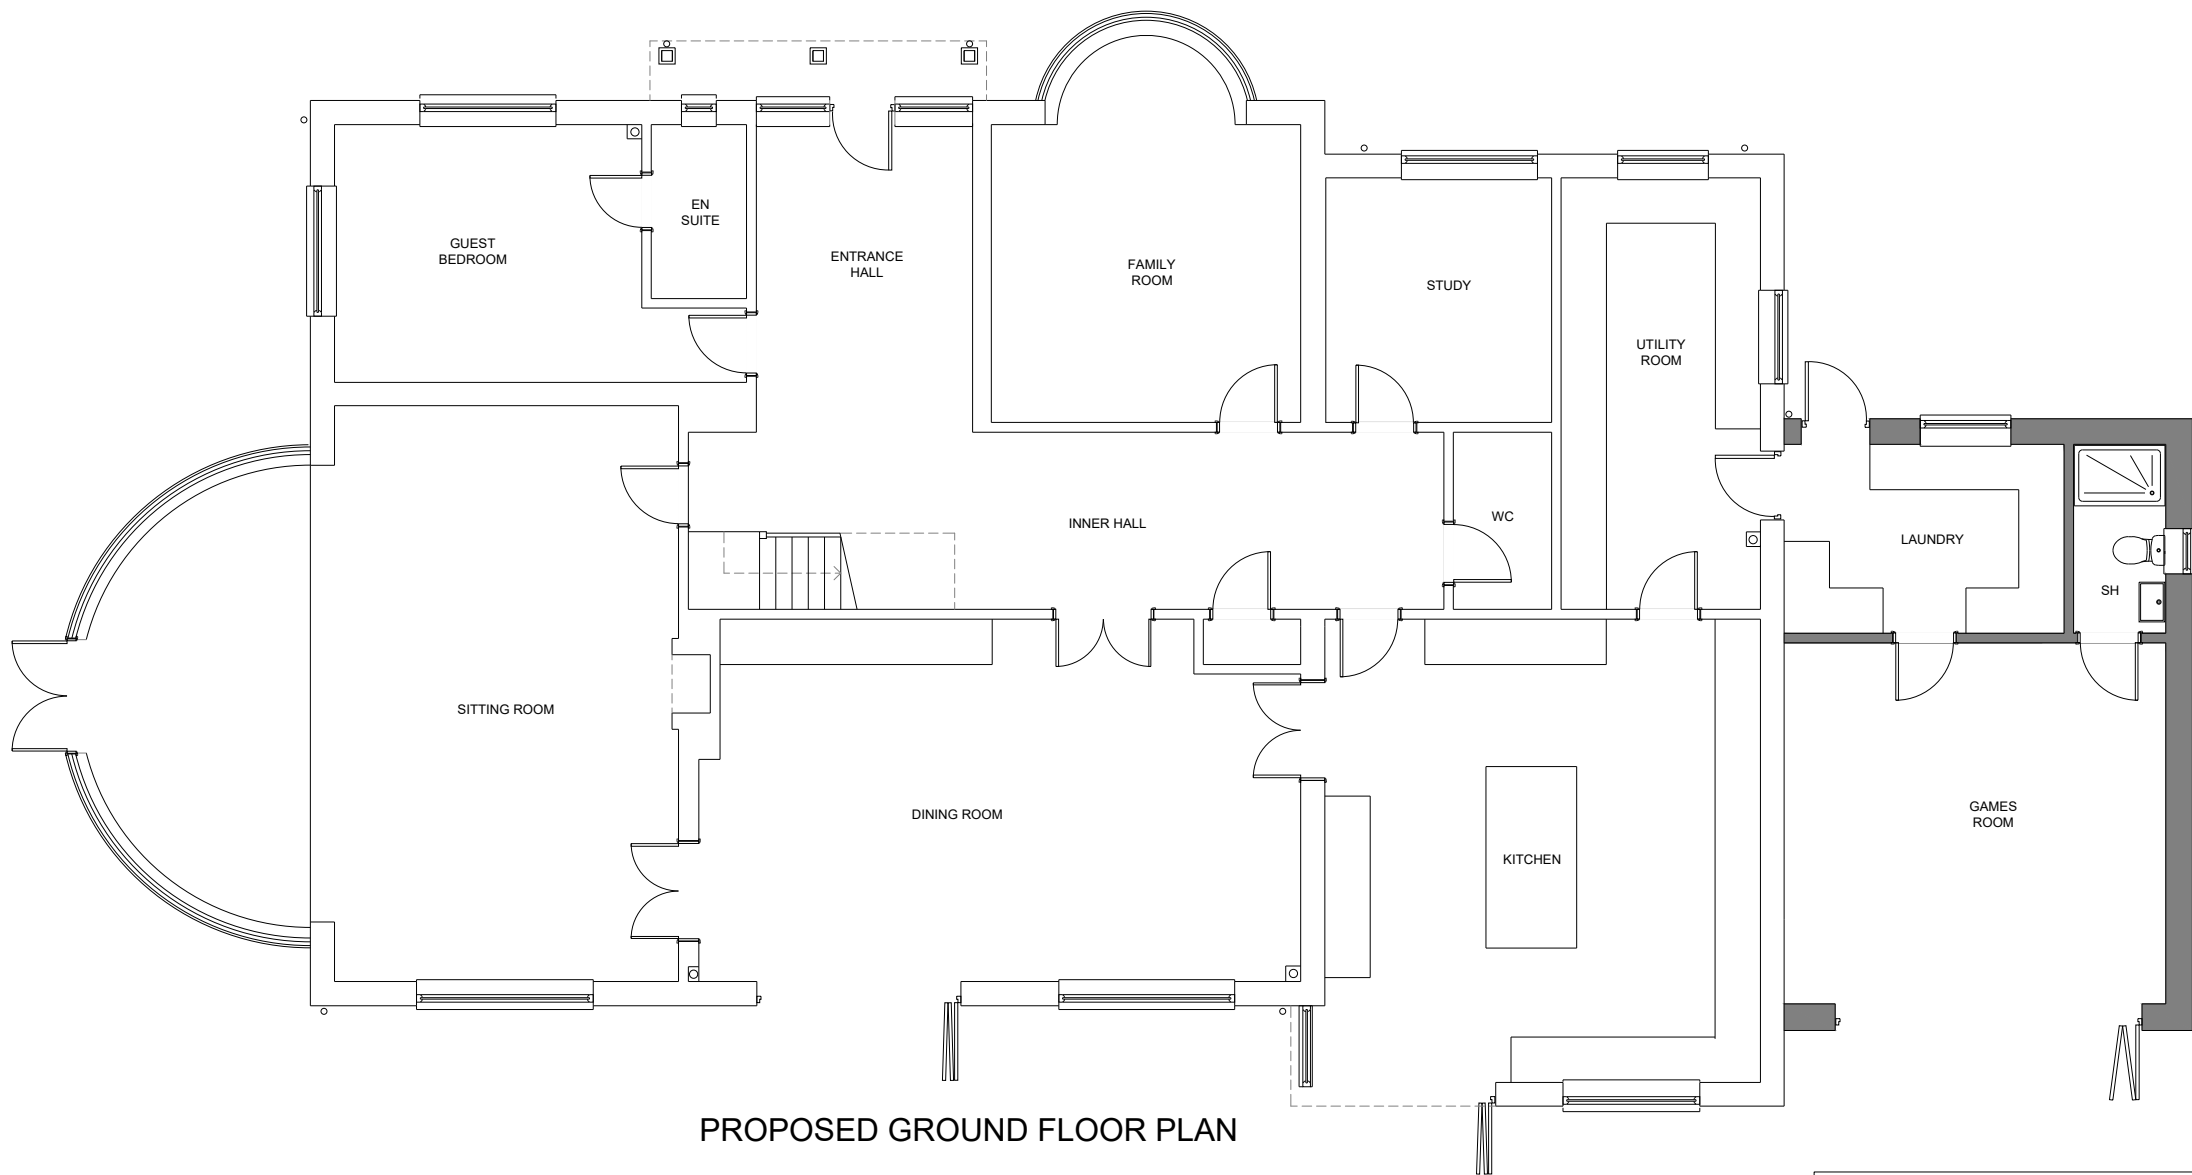

PROPOSED GROUND FLOOR PLAN

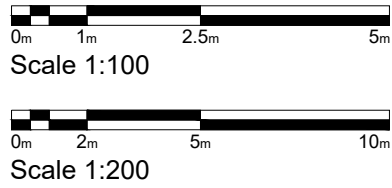

PROPOSED ROOF PLAN 1:200

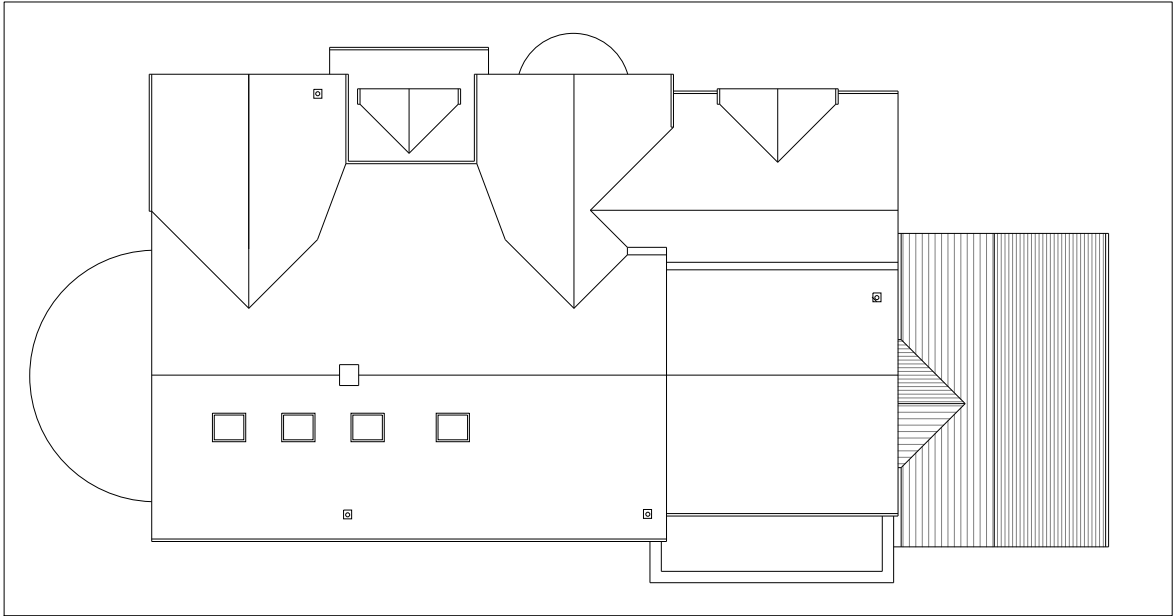

PROPOSED SIDE ELEVATION (South West)



mark alford design architecture
Heatherlands Bracken Lane Storrington West Sussex RH20 3HS
T: 01903 740033 E: office@markalforddesign.com

client: MR R ANDREWS
project title: FAIRACRE, SOUTHWATER
PROPOSED SIDE EXTENSION
drawing title: PROPOSED PLANS AND SIDE ELEVATION

drawn by: MSA date: FEB '26 scale: 1:100 / 1:200 @ A3

issue status: FOR PLANNING CONSENT

drawing number: **26601 / P103** revision:

This drawing may not be used or reproduced without written consent. Copyright reserved
No dimensions to be scaled from this drawing except for Planning purposes.