


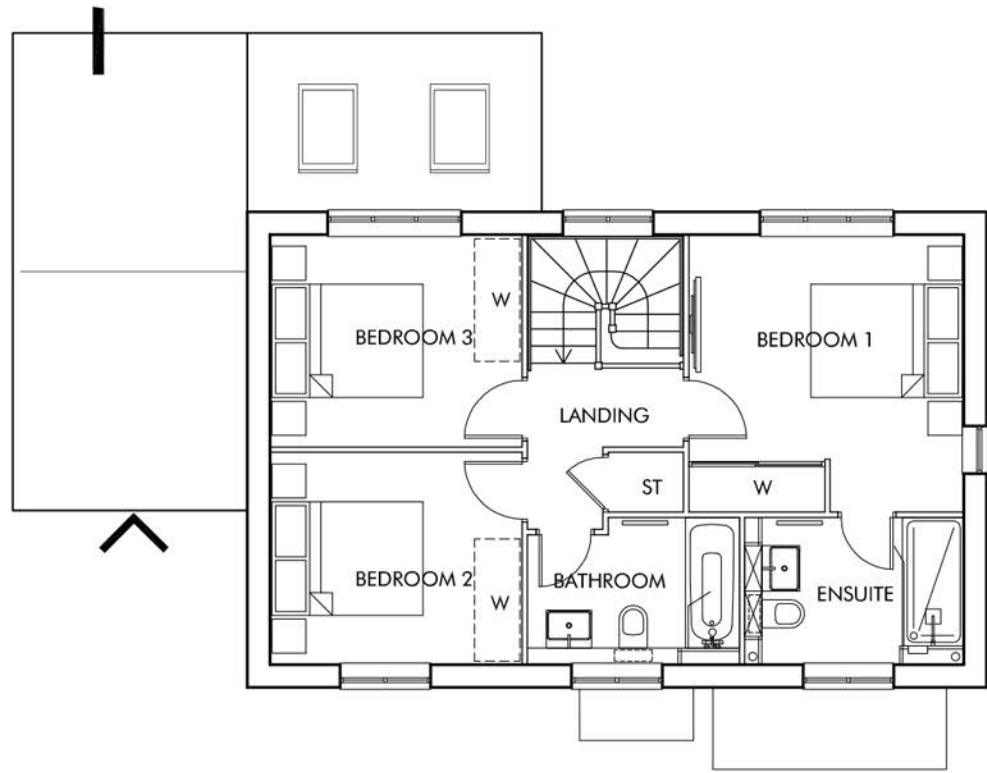


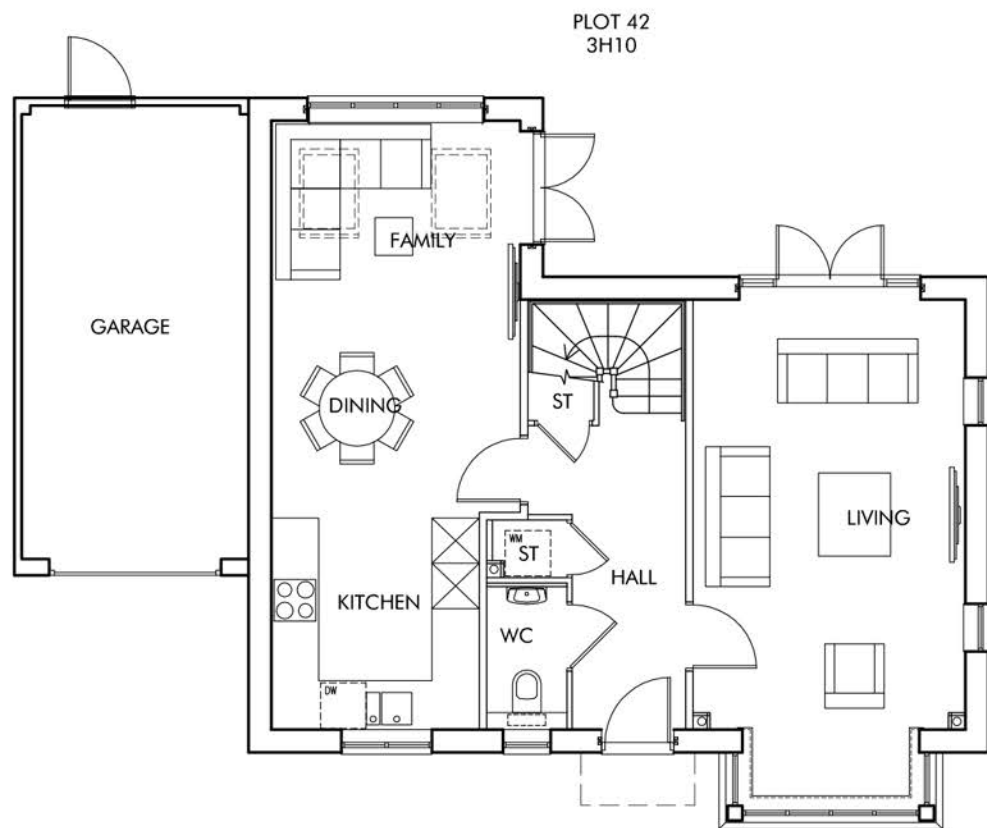

FIRST FLOOR

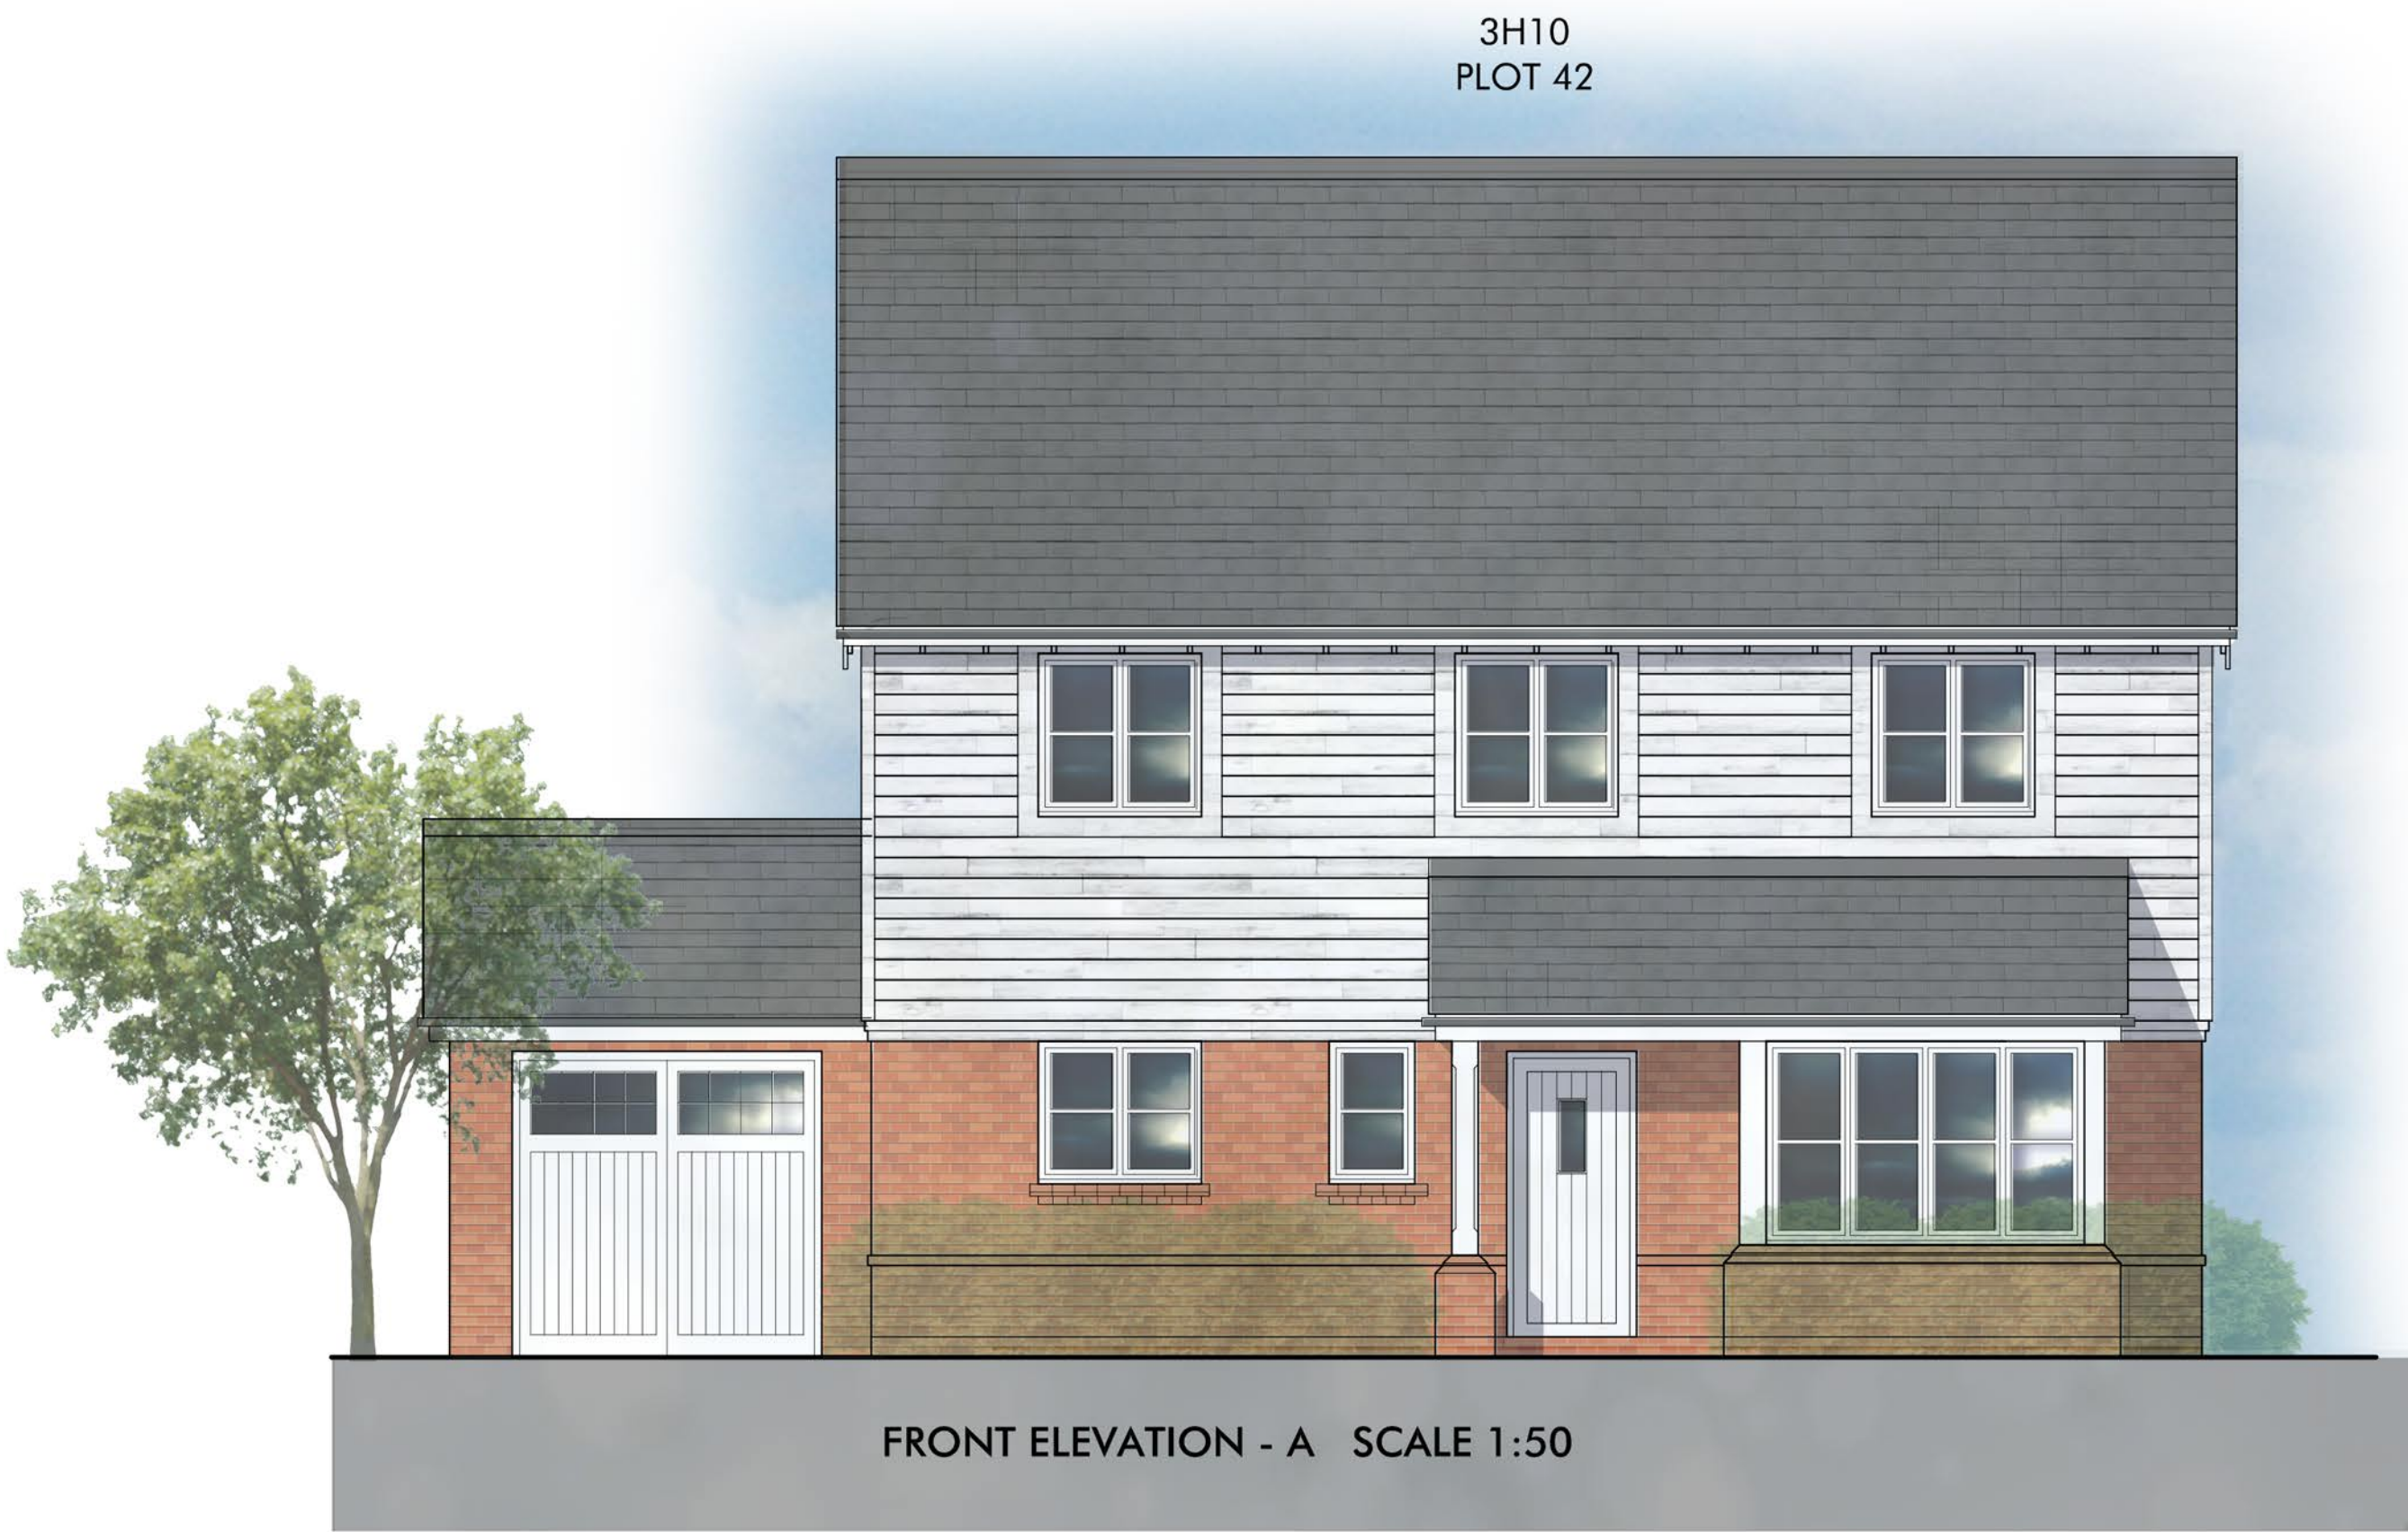

GROUND FLOOR PLAN

 

FRONT ELEVATION - A SCALE 1:50




SIDE ELEVATION D



REAR ELEVATION C



SIDE ELEVATION B

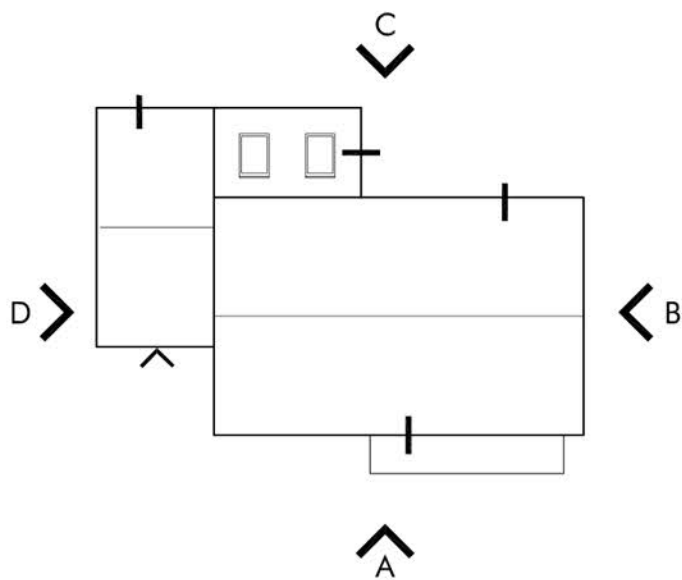

ROOF PLAN 1:200



KEY PLAN 1:2000

Berkeley
Designed for life

Omega Architects

Unit 6, AC Court, High Street, Thame, Oxford, OX9 1DQ
T: 01372 470 313 W: www.omega-architects.co.uk

Client:
BERKELEY HOMES

Project:
SOUTHWATER, PHASE 5

Drawing Title:
**TYPE 3H10 - PLOT 42
Plans & Elevations**

Scale:
**1:100 @ A1
(except where stated)**

Revision	Drawn	Check	Date
A	RN	TJ	12.11.19

Project No	Class	Dwg No	Status	Rev
2772	C	3060.1	PL	A

Drawn: C. COLEMAN, A. BLACK, J. WILSON
Checked: R. NICHOLSON, A. JENNINGS, M. HARRISON, J. HARRISON

REPRODUCED BY BERKELEY HOMES LTD. The contents of this document may not be copied or reproduced in whole or in part without the written consent of Omega Architects Limited. Due to Publishing and Omega Design by Omega Architects.
RESIDENTIAL CONSTRUCTION: Omega Publishing Limited, 28, Redwood Close, London E12 9JF, England. Phone: 020 8511 1111, Fax: 020 8511 1112, Email: sales@omega-architects.co.uk