



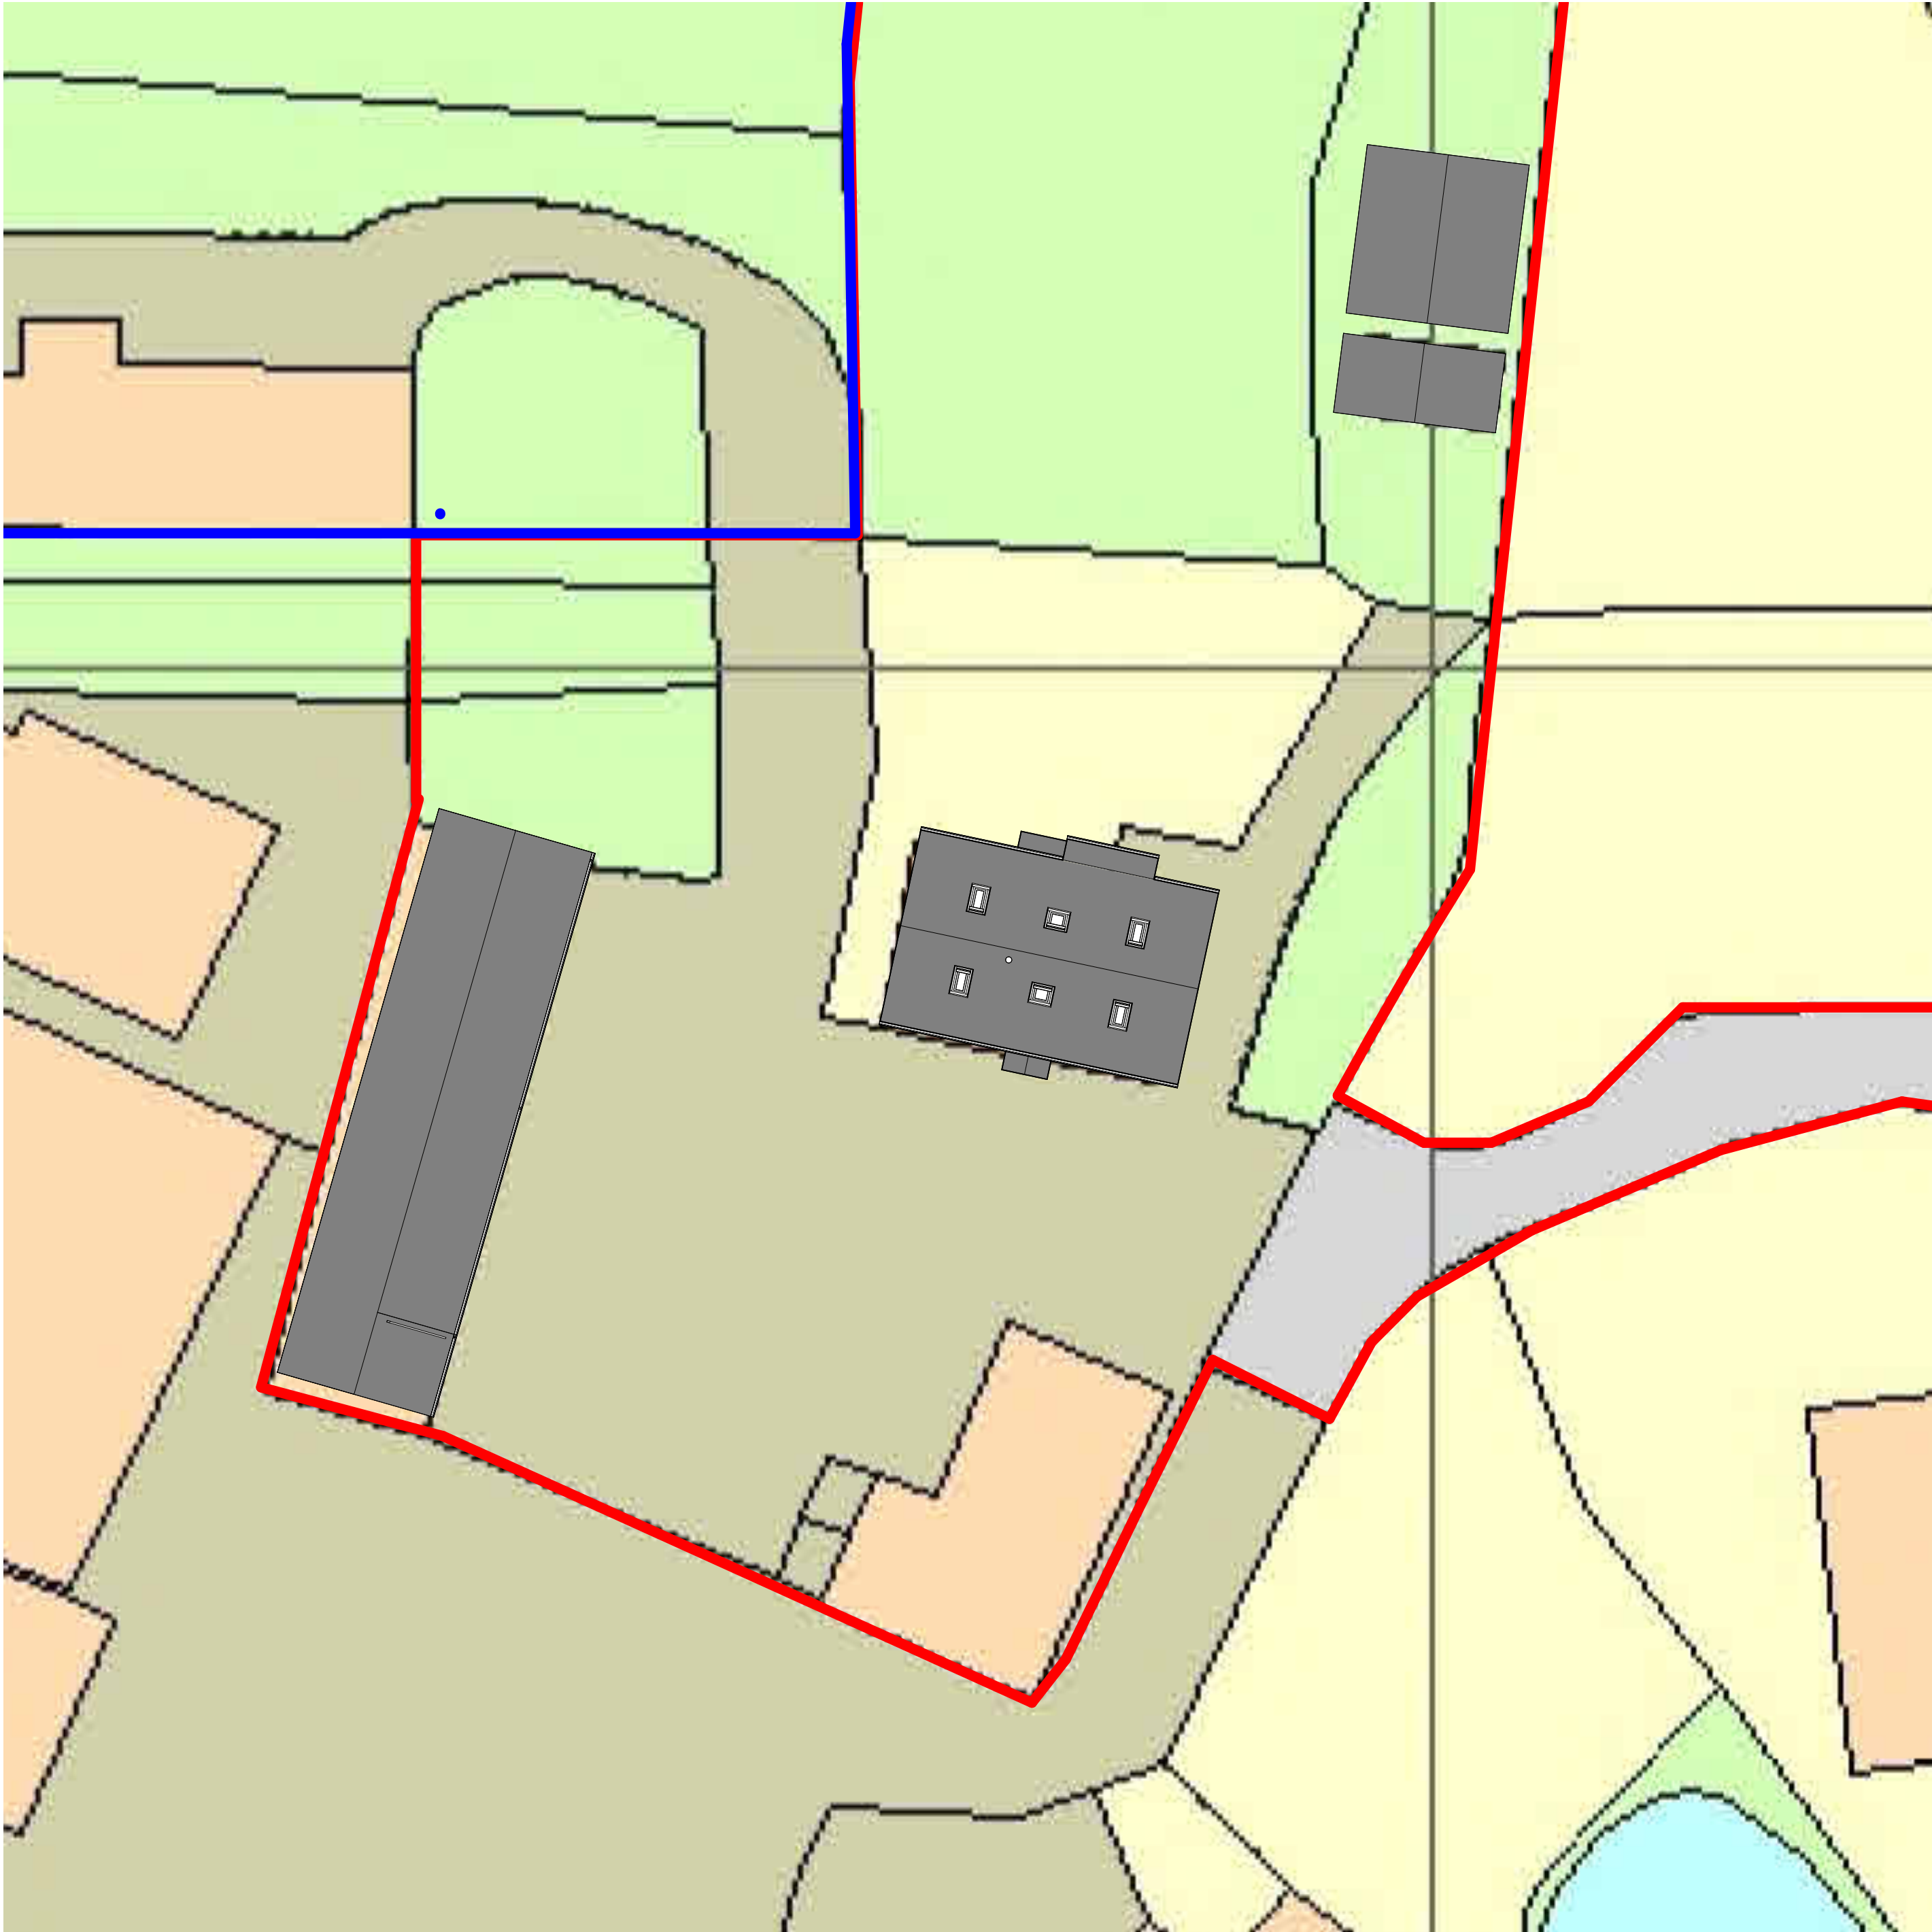


2 SITE PLAN_EXISTING
1 : 200

5m 20m

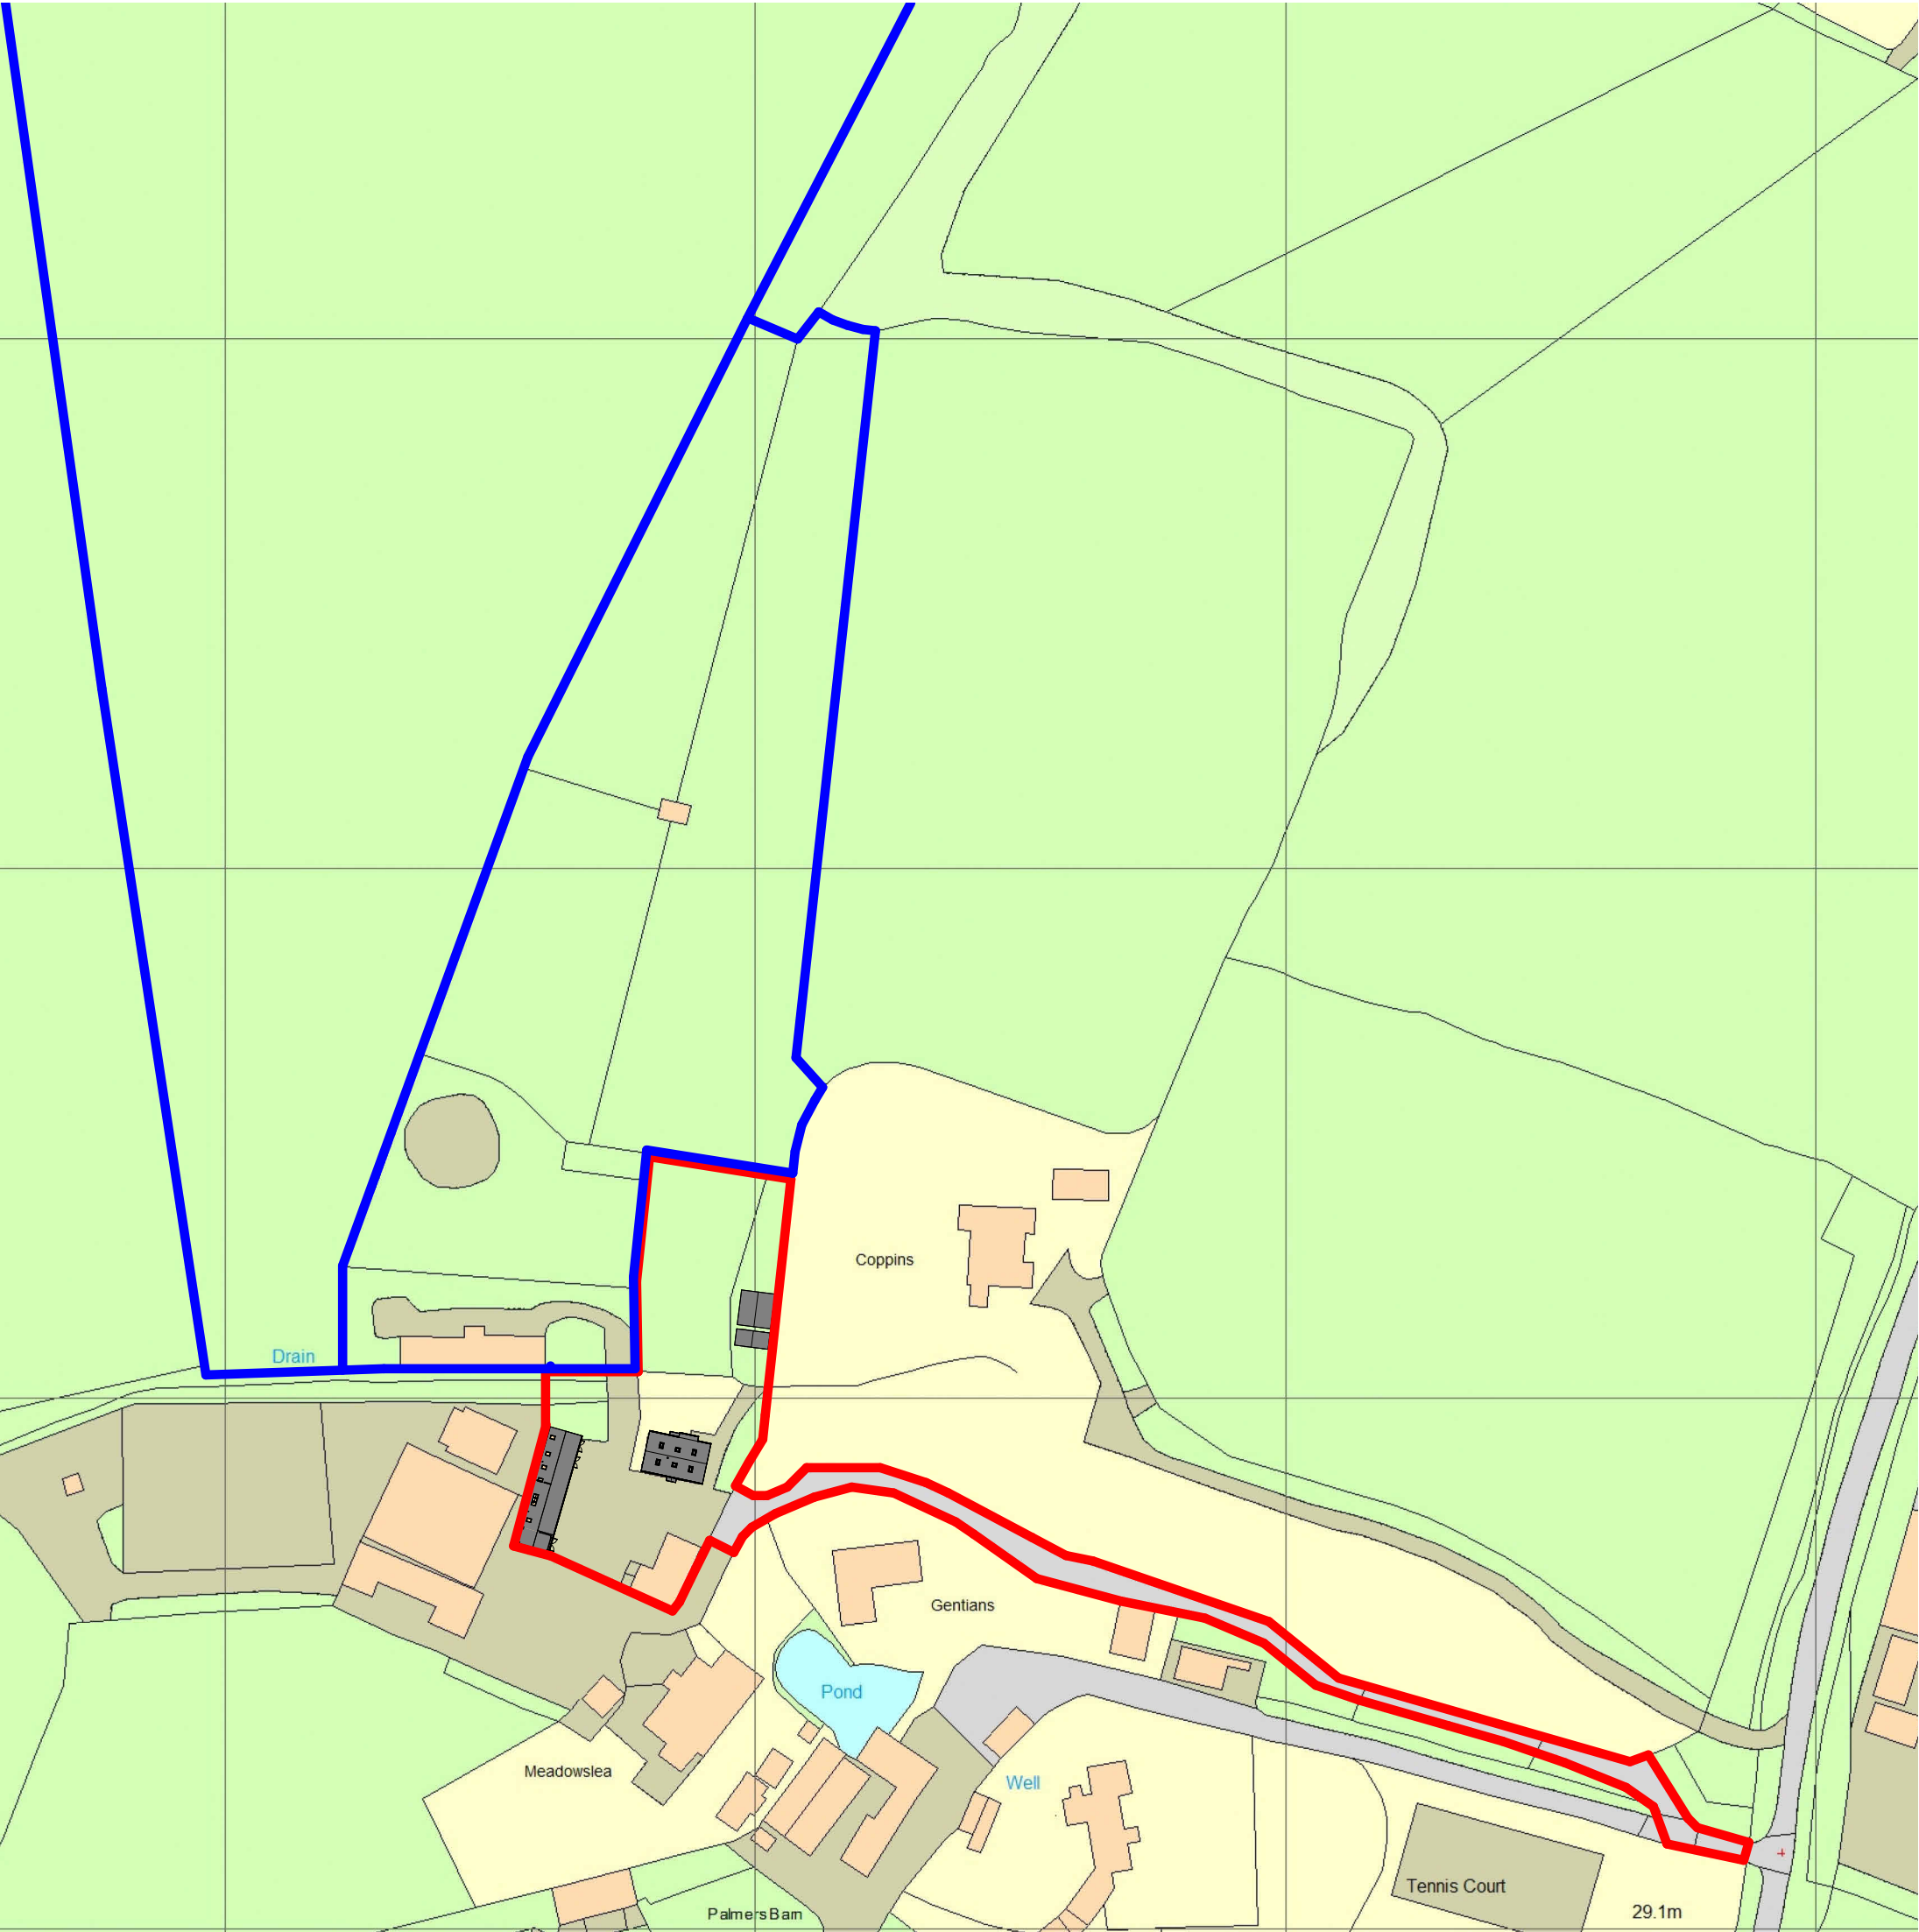

1 LOCATION PLAN_EXISTING
1 : 1250

25m 125m

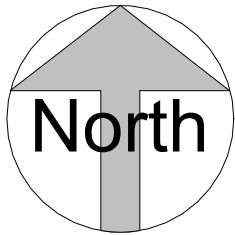

FOR PLANNING

CLIENT
TIM MITRA

PROJECT
PALMERS STUD

REV	DESCRIPTION	DATE
A	FOR PLANNING	15.06.26

MATERIAL FINISHES

1. Roof

Pitched roof: corrugated roof panels
Soffits & fascia: green painted timber
Downpipes & guttering: black uPVC

2. Walls

Green shiplap cladding

3. Windows & Doors

Windows: open frame no glazing
Doors: timber stable doors

PROJECT ID	DATE of ISSUE
45855	30.06.25

SCALE (@ A1)	REV
As indicated	A

TITLE
**SITE LOCATION PLAN
EXISTING**

DWG No.

A401

©2024