
 
 


Site Plan - The Granary, 2 x Garages

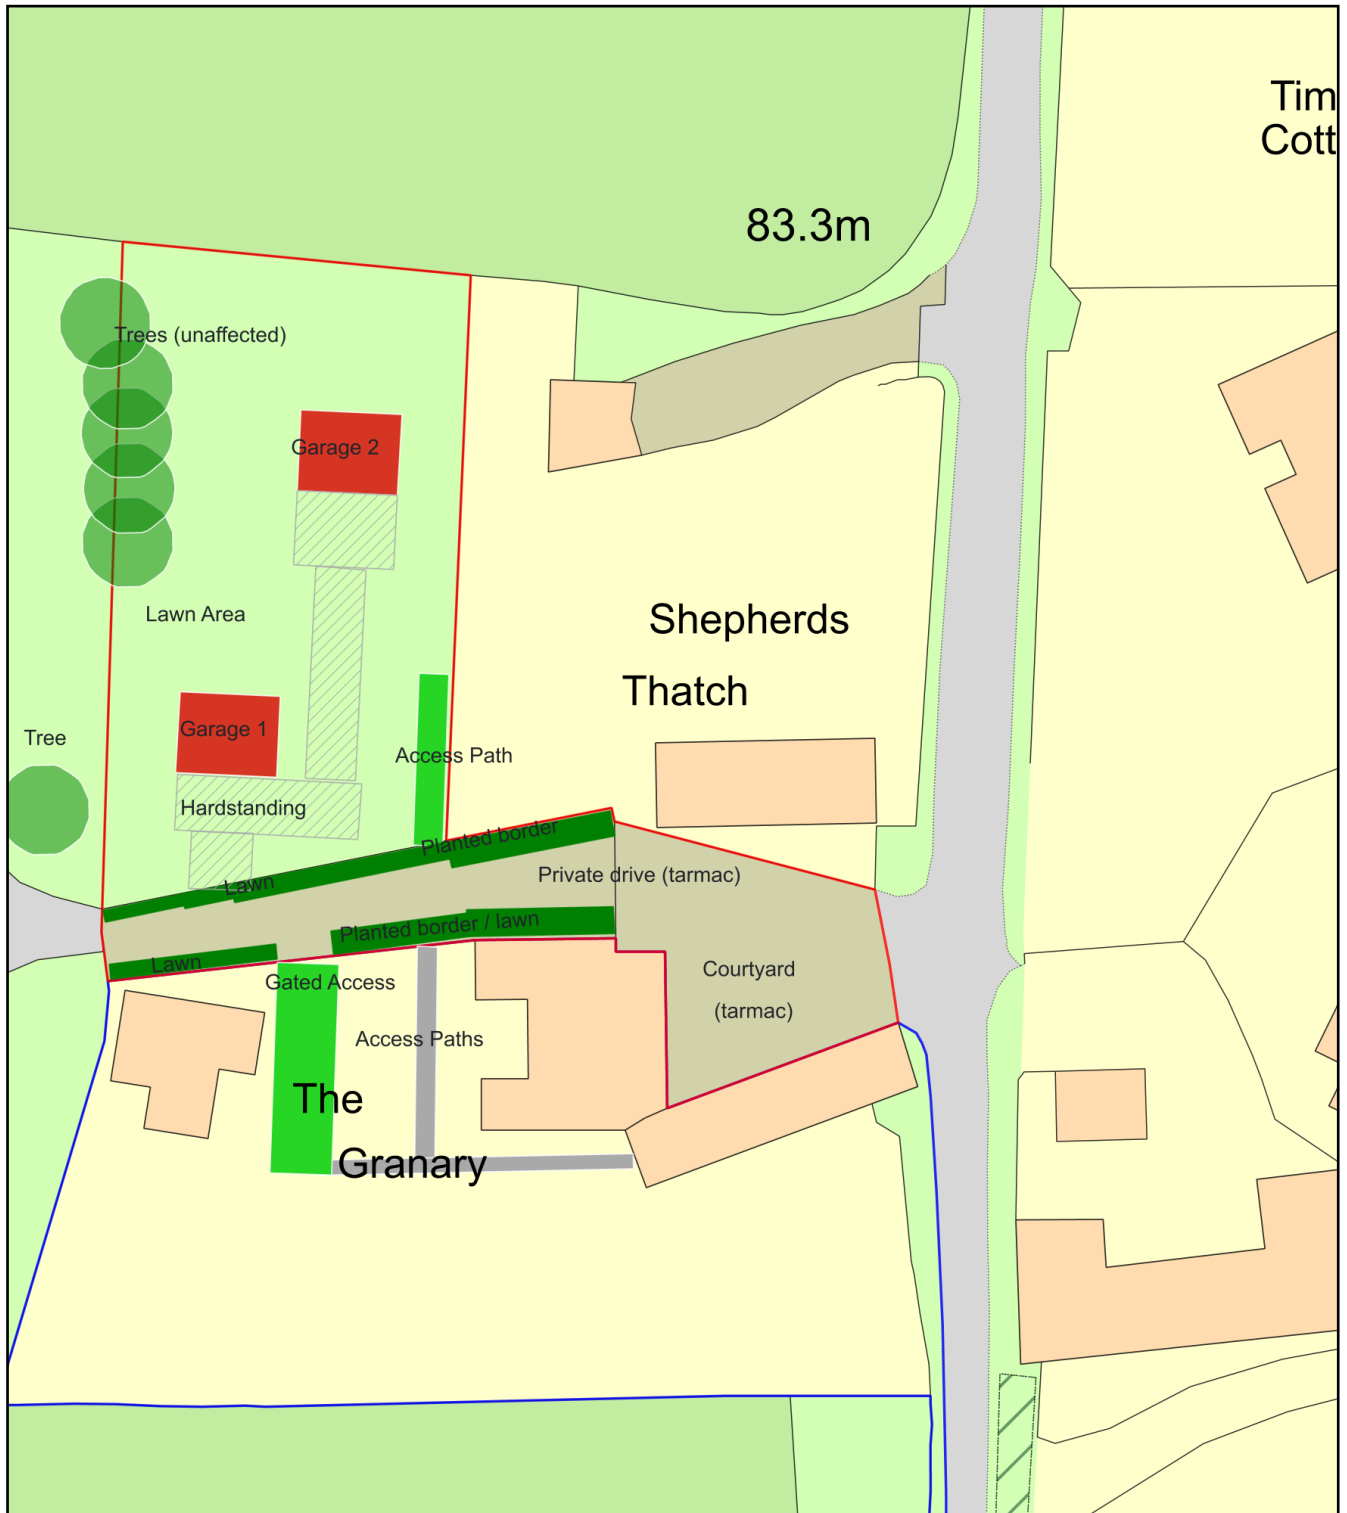

Plan Produced for: David J Smith

Date Produced: 18 Jun 2026

Plan Reference Number: TQRQM26168121656639

Scale: 1:500 @ A4