
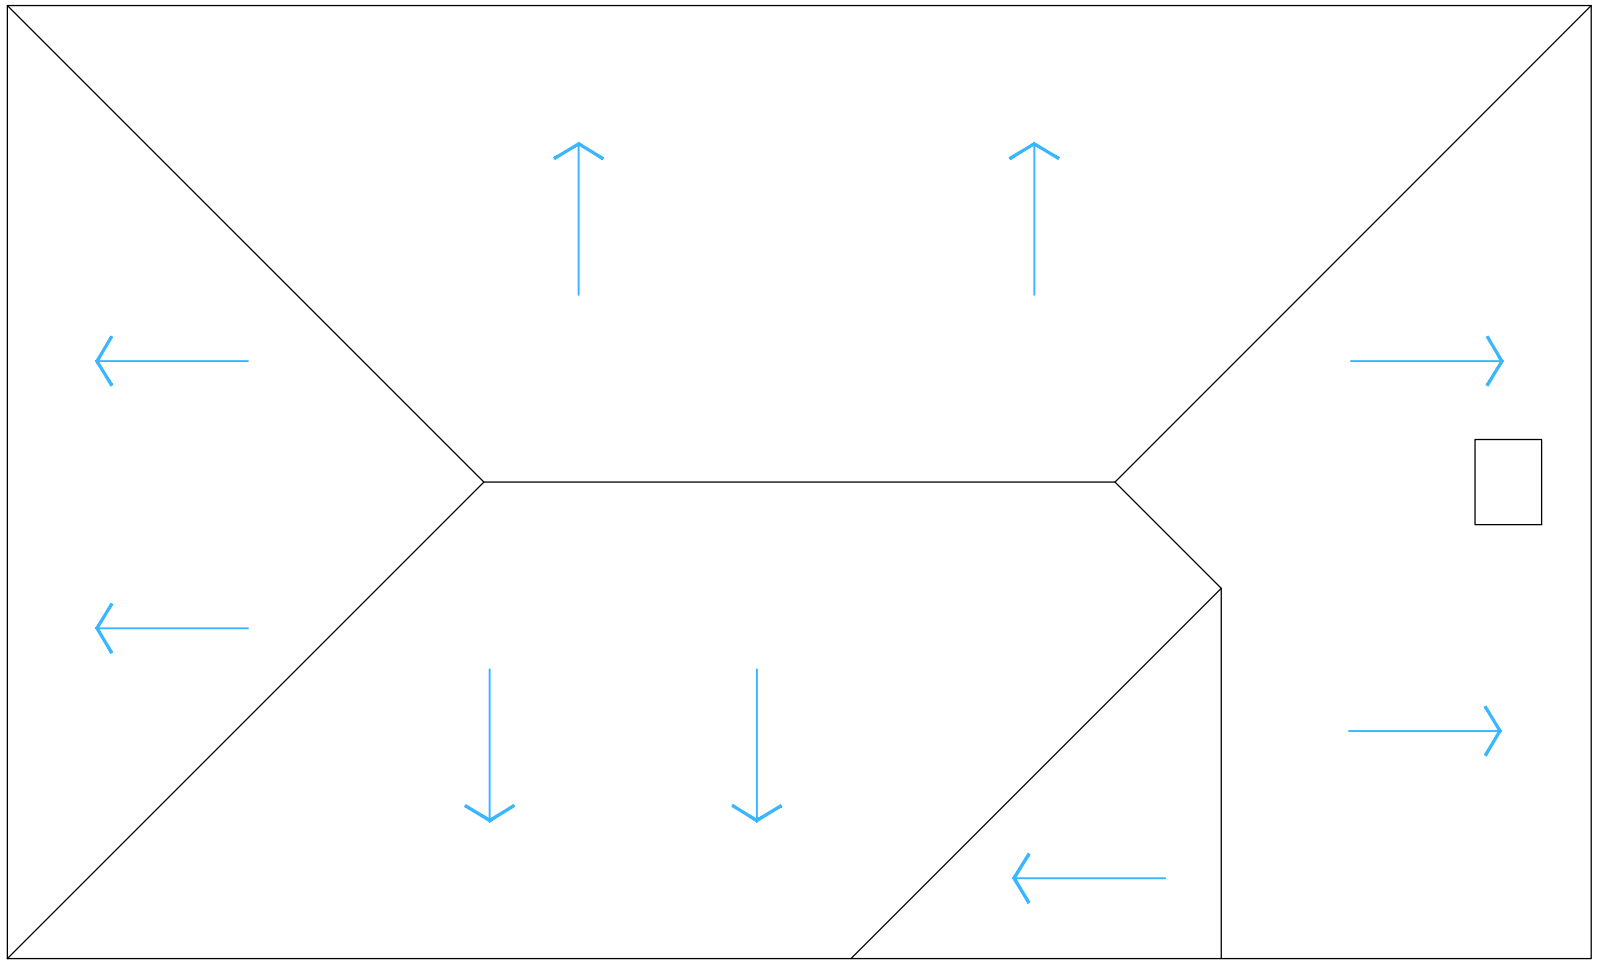


DO NOT SCALE FROM THIS DRAWING EXCEPT FOR PLANNING PURPOSES ONLY.

ALL DIMENSIONS RELATING TO SUB-CONTRACTOR OR SUPPLIERS WORK MUST BE CHECKED ON SITE AND AGREED BETWEEN THE GENERAL CONTRACTOR & THE SUB-CONTRACTORS' SUPPLIERS. ALL DIMENSIONS ARE IN MILLIMETERS. IF IN DOUBT ASK.

ALL WORKS OR MATERIALS INDICATED ON THE DRAWING ARE TO BE TO THE LATEST BRITISH STANDARDS AND ARE TO BE CARRIED OUT IN ACCORDANCE WITH THE RELEVANT CODES OF PRACTICE OR RECOGNISED TRADE ASSOCIATIONS RECOMMENDATIONS & PUBLICATIONS.

| REV. | AMENDMENT | BY | DATE |
|------|-----------|----|------|
|------|-----------|----|------|

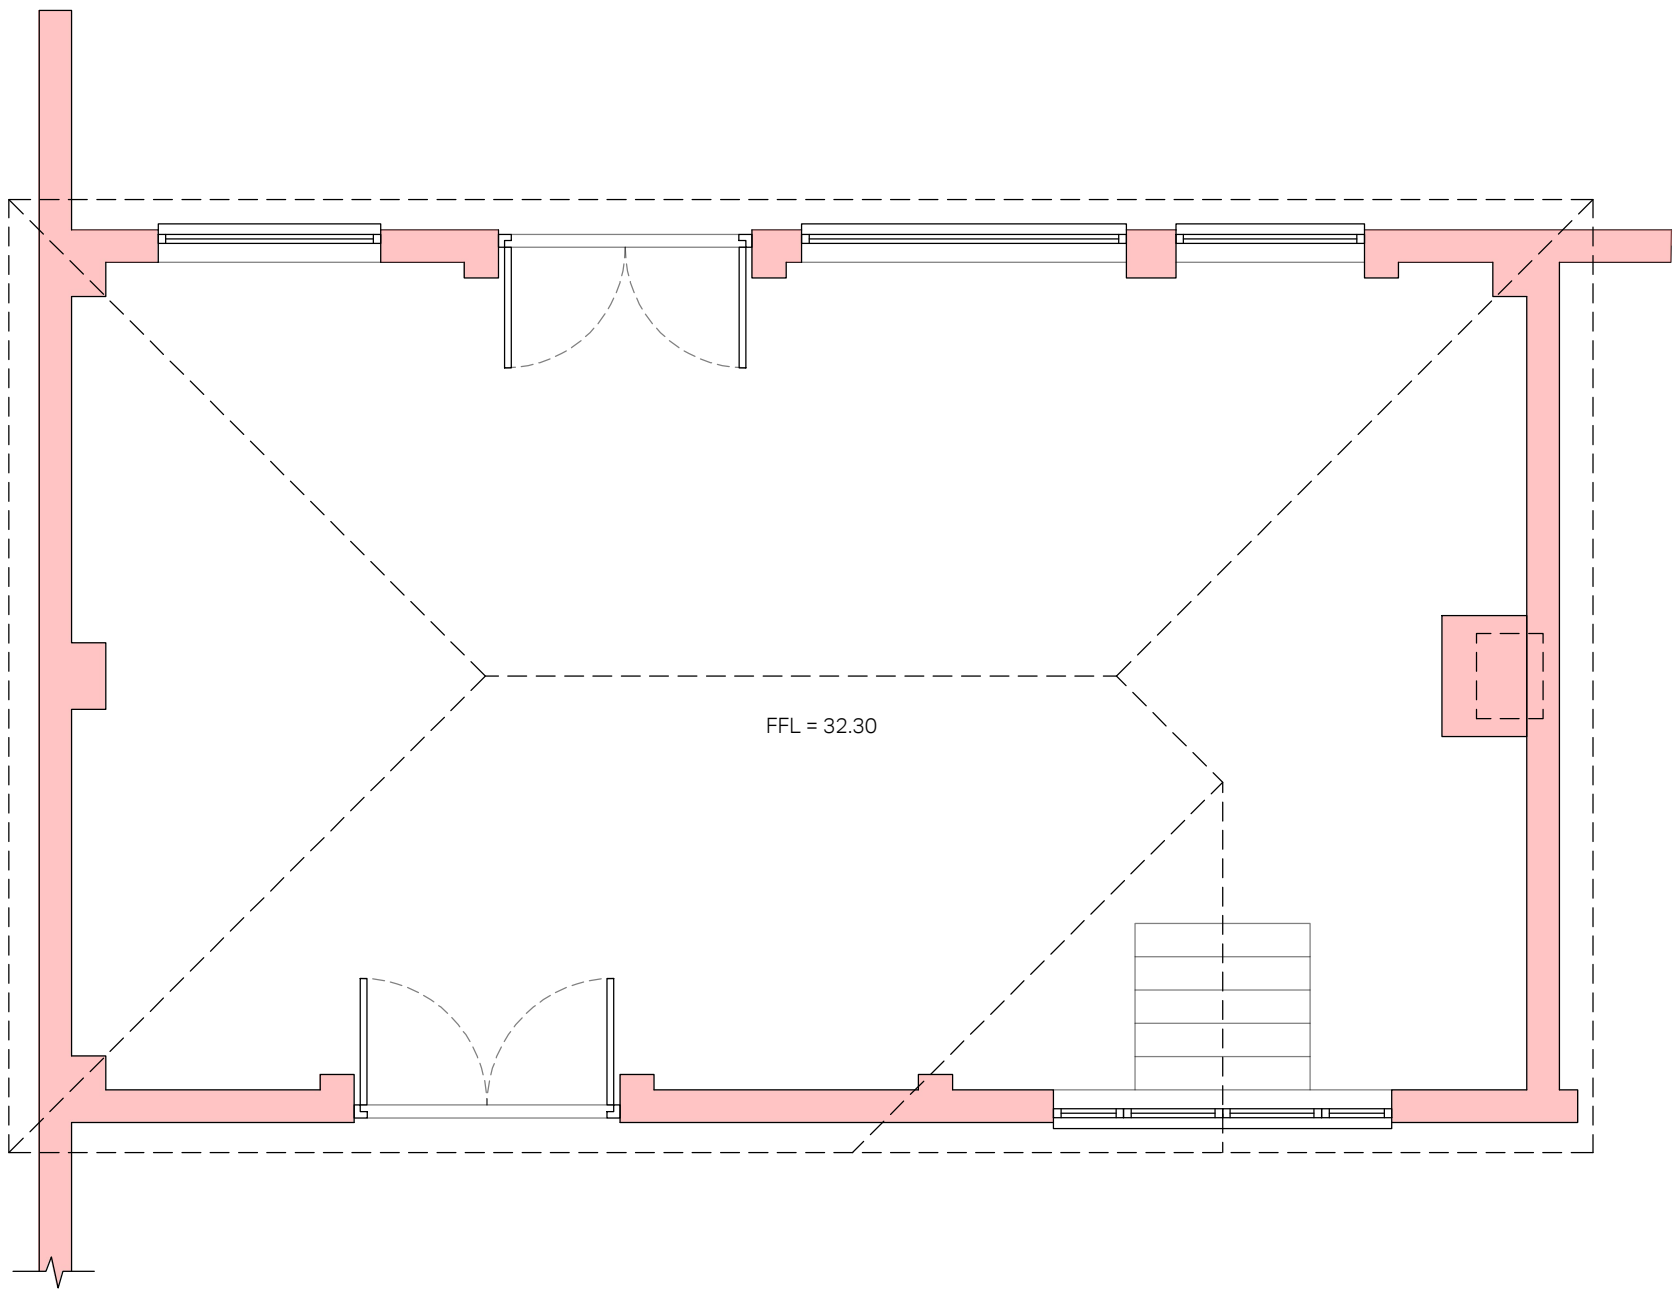


Project  
Potting Shed  
Oast house, Ashington

Drawing

Proposed Floor & Roof Plan

North Point

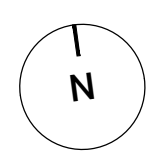

|        |                           |             |          |
|--------|---------------------------|-------------|----------|
| Date   | June 2026                 | Drawn by    | TG       |
| Scales | 1:50/1:100 @ A1/A3        | Suitability | Planning |
| Doc No | 02616-ARM-01-00-DR-A-0011 | Revision    |          |

Armo  
Architecture

tom@armoarchitecture.com  
**07584 191785**  
www.armoarchitecture.com