


DO NOT SCALE FROM THIS DRAWING EXCEPT FOR PLANNING PURPOSES ONLY.


ALL DIMENSIONS RELATING TO SUB-CONTRACTOR OR SUPPLIERS WORK MUST BE CHECKED ON SITE AND AGREED BETWEEN THE GENERAL CONTRACTOR & THE SUB-CONTRACTORS / SUPPLIERS. ALL DIMENSIONS ARE IN MILLIMETERS. IF IN DOUBT ASK.

ALL WORKS OR MATERIALS INDICATED ON THE DRAWING ARE TO BE TO THE LATEST BRITISH STANDARDS AND ARE TO BE CARRIED OUT IN ACCORDANCE WITH THE RELEVANT CODES OF PRACTICE OR RECOGNISED TRADE ASSOCIATIONS RECOMMENDATIONS & PUBLICATIONS.

REV.	AMENDMENT	BY	DATE
------	-----------	----	------

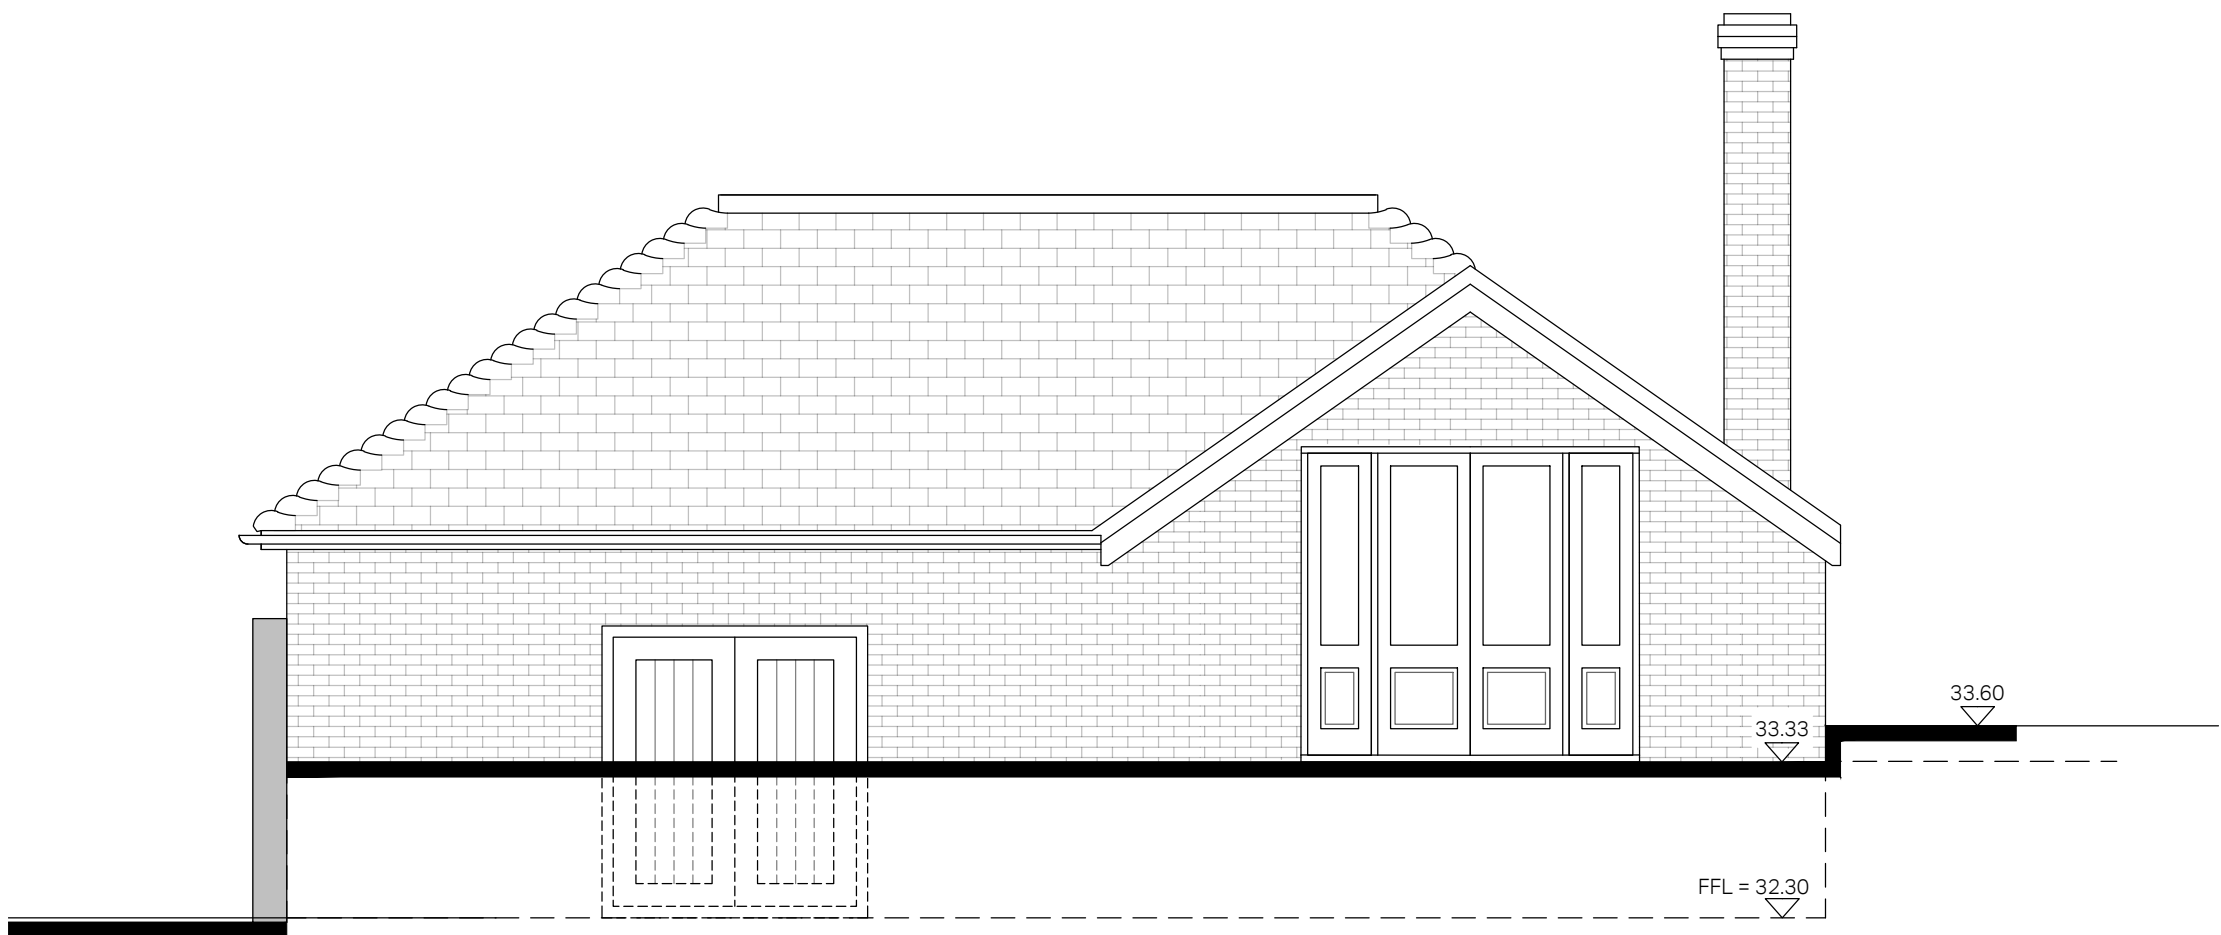


South Elevation

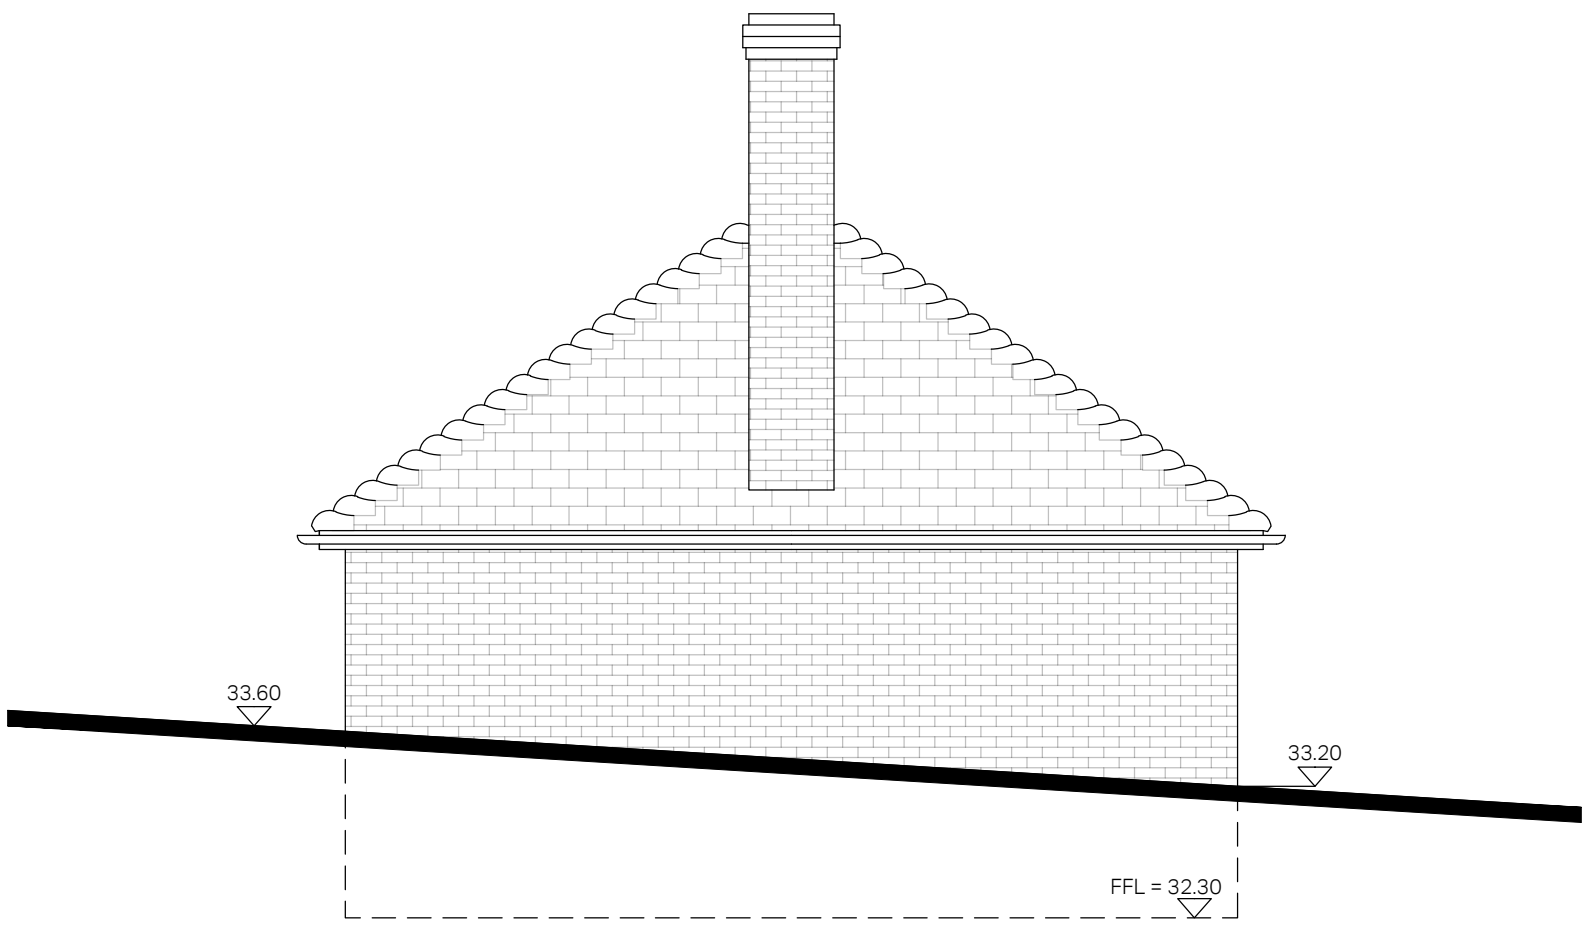

East Elevation




North Elevation

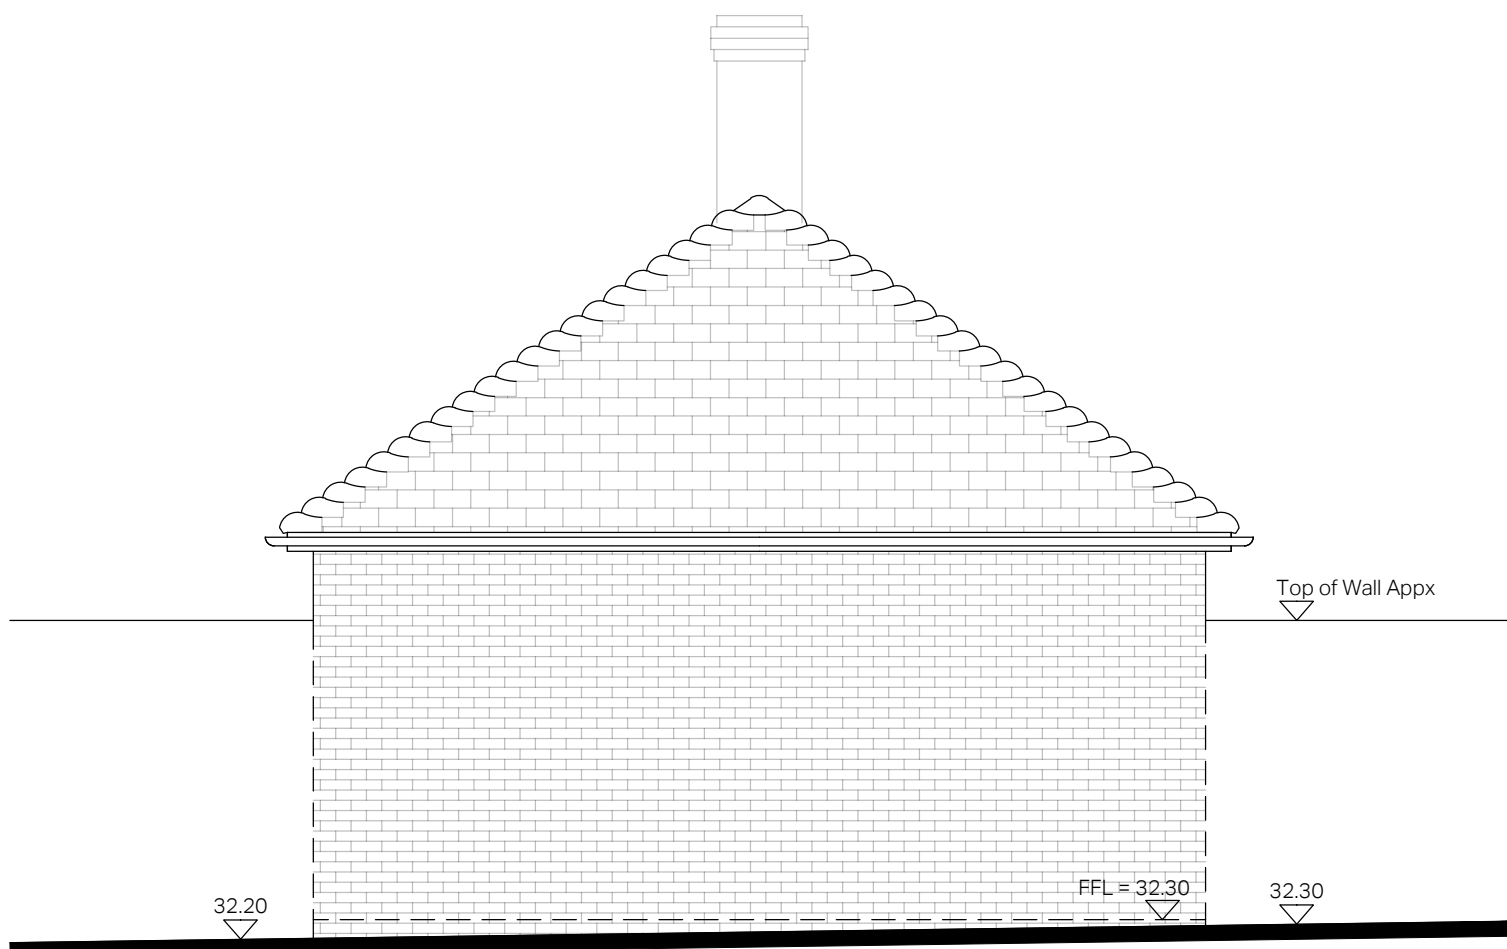

West Elevation

Materials

Clay Brickwork to match existing - Stretcher Bond
Clay Roof Tiles to match existing.
Natural Timber Fascia with open eaves.
Black uPVC Rainwater Goods
Timber Doors and Windows - Painted White

 

Project
Potting Shed
Oast house, Ashington

Drawing

Proposed Elevations

Date June 2026 Drawn by TG

Scales 1:50/1:100 @ A1/A3 Suitability Planning

Doc No 02616-ARM-01-00-DR-A-0012 Revision

Armo
Architecture

tom@armoarchitecture.com
07584 191785
www.armoarchitecture.com