




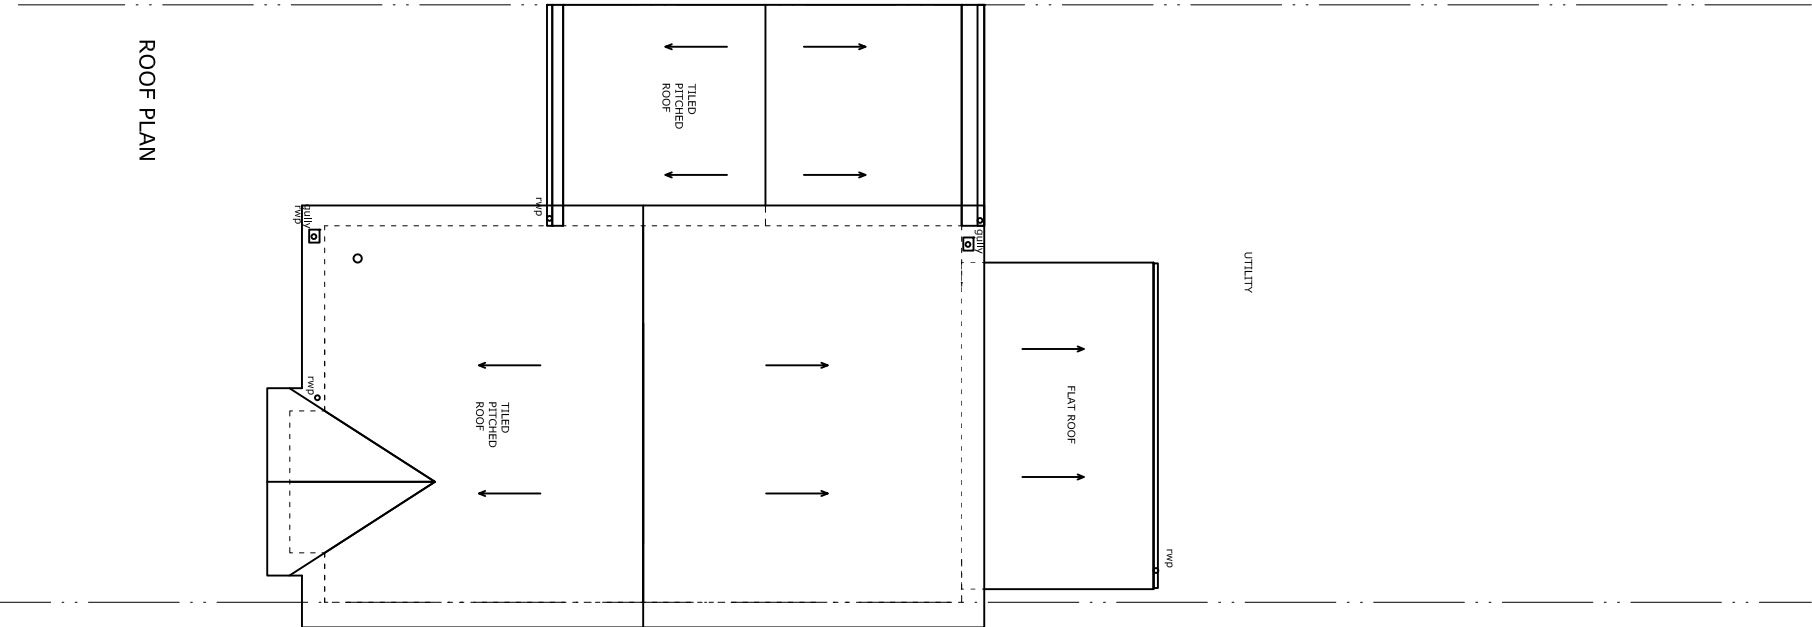

ROOF PLAN

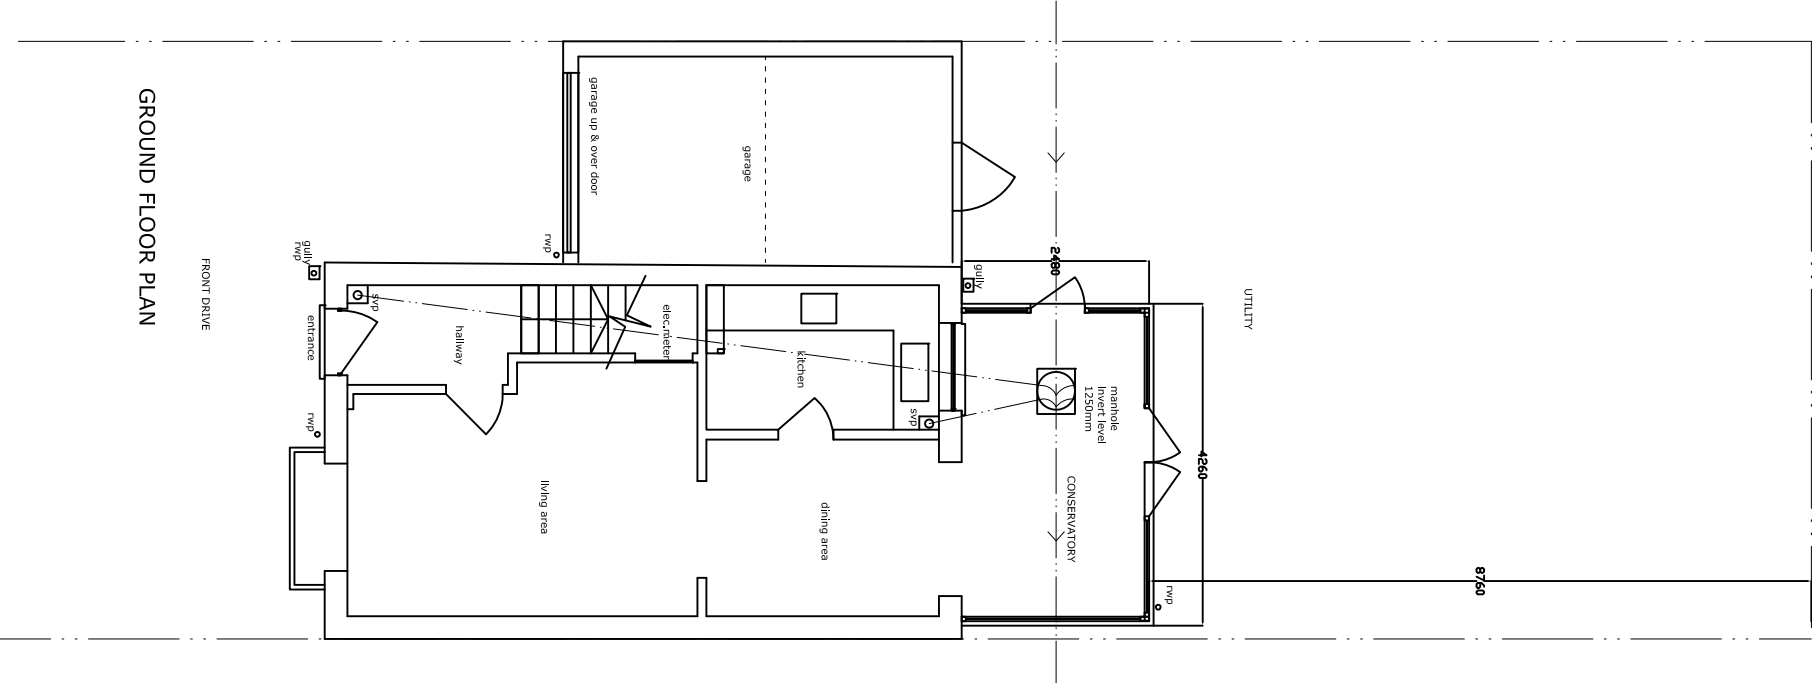


GROUND FLOOR PLAN

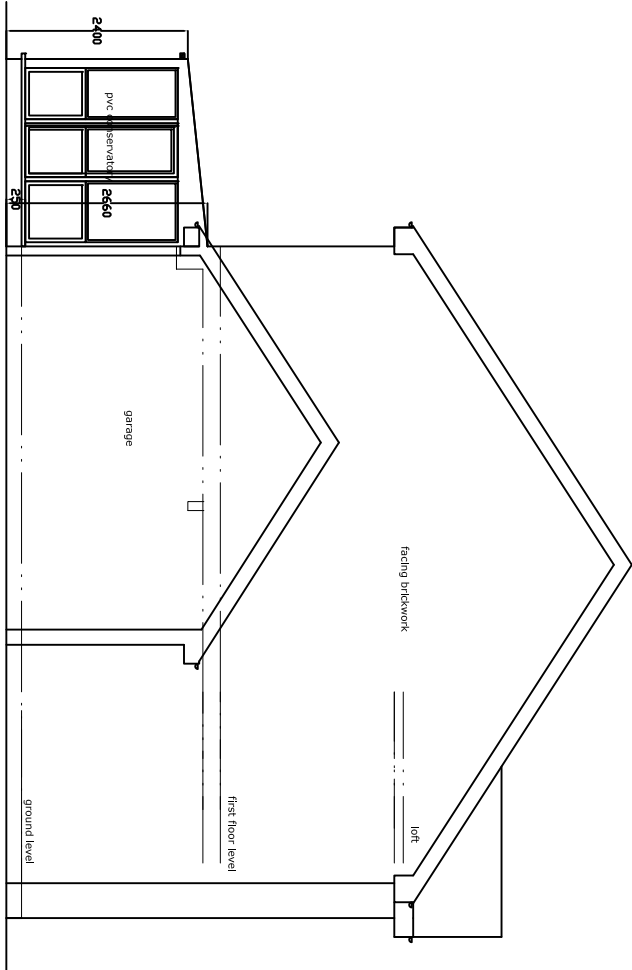

SIDE ELEVATION



FRONT ELEVATION

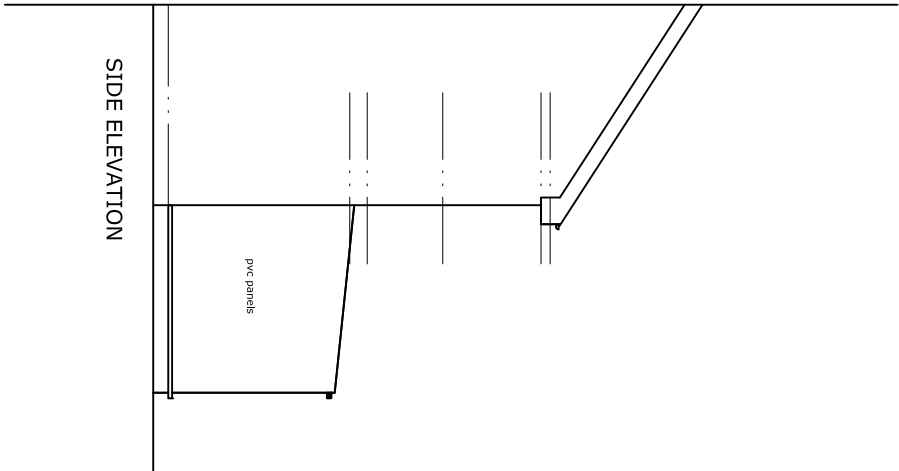

SIDE ELEVATION



PROJECT		2 SKYLARK VIEW, HORSHAM	
TITLE		RH12 5EA	
EXISTING PLANS		GIA Design Ltd	
SCALE		1:100	
DRAWN BY		DATE	
A3		13 Jun 2026	
DRAWING NUMBER		EXT/PLANS/01	
REVISION		105 Dora Road	
		London SW19 7JT	