




EXISTING

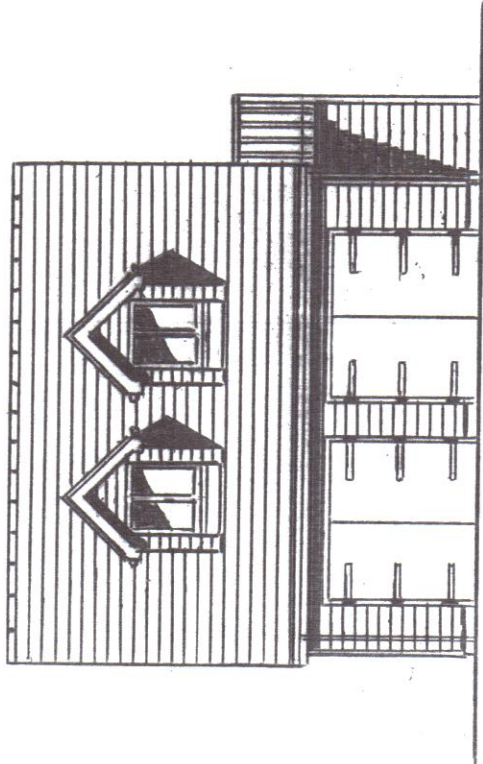


FRONT/EAST ELEVATION
1:100

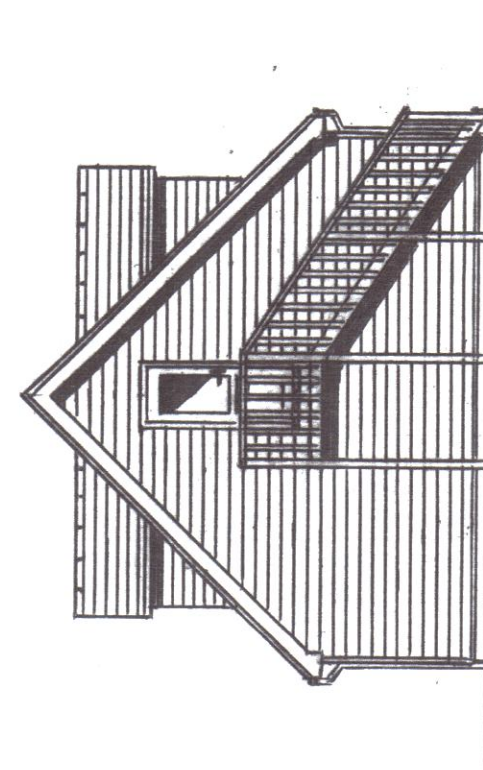


SIDE/NORTH ELEVATION
1:100

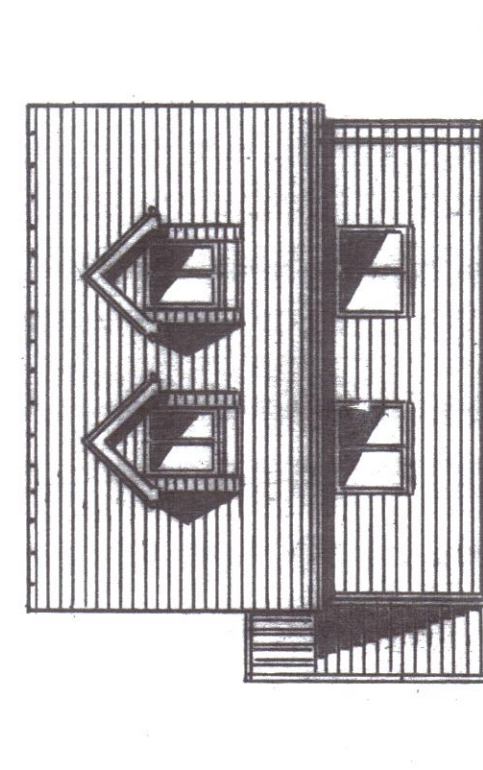


REAR/WEST ELEVATION
1:100

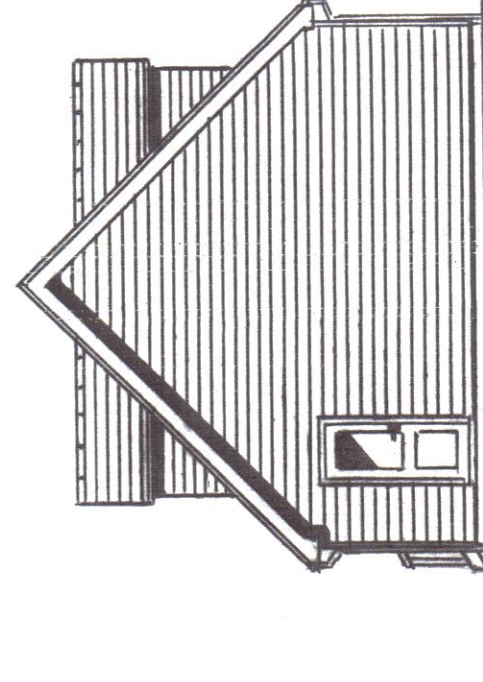


SIDE/SOUTH ELEVATION
1:100

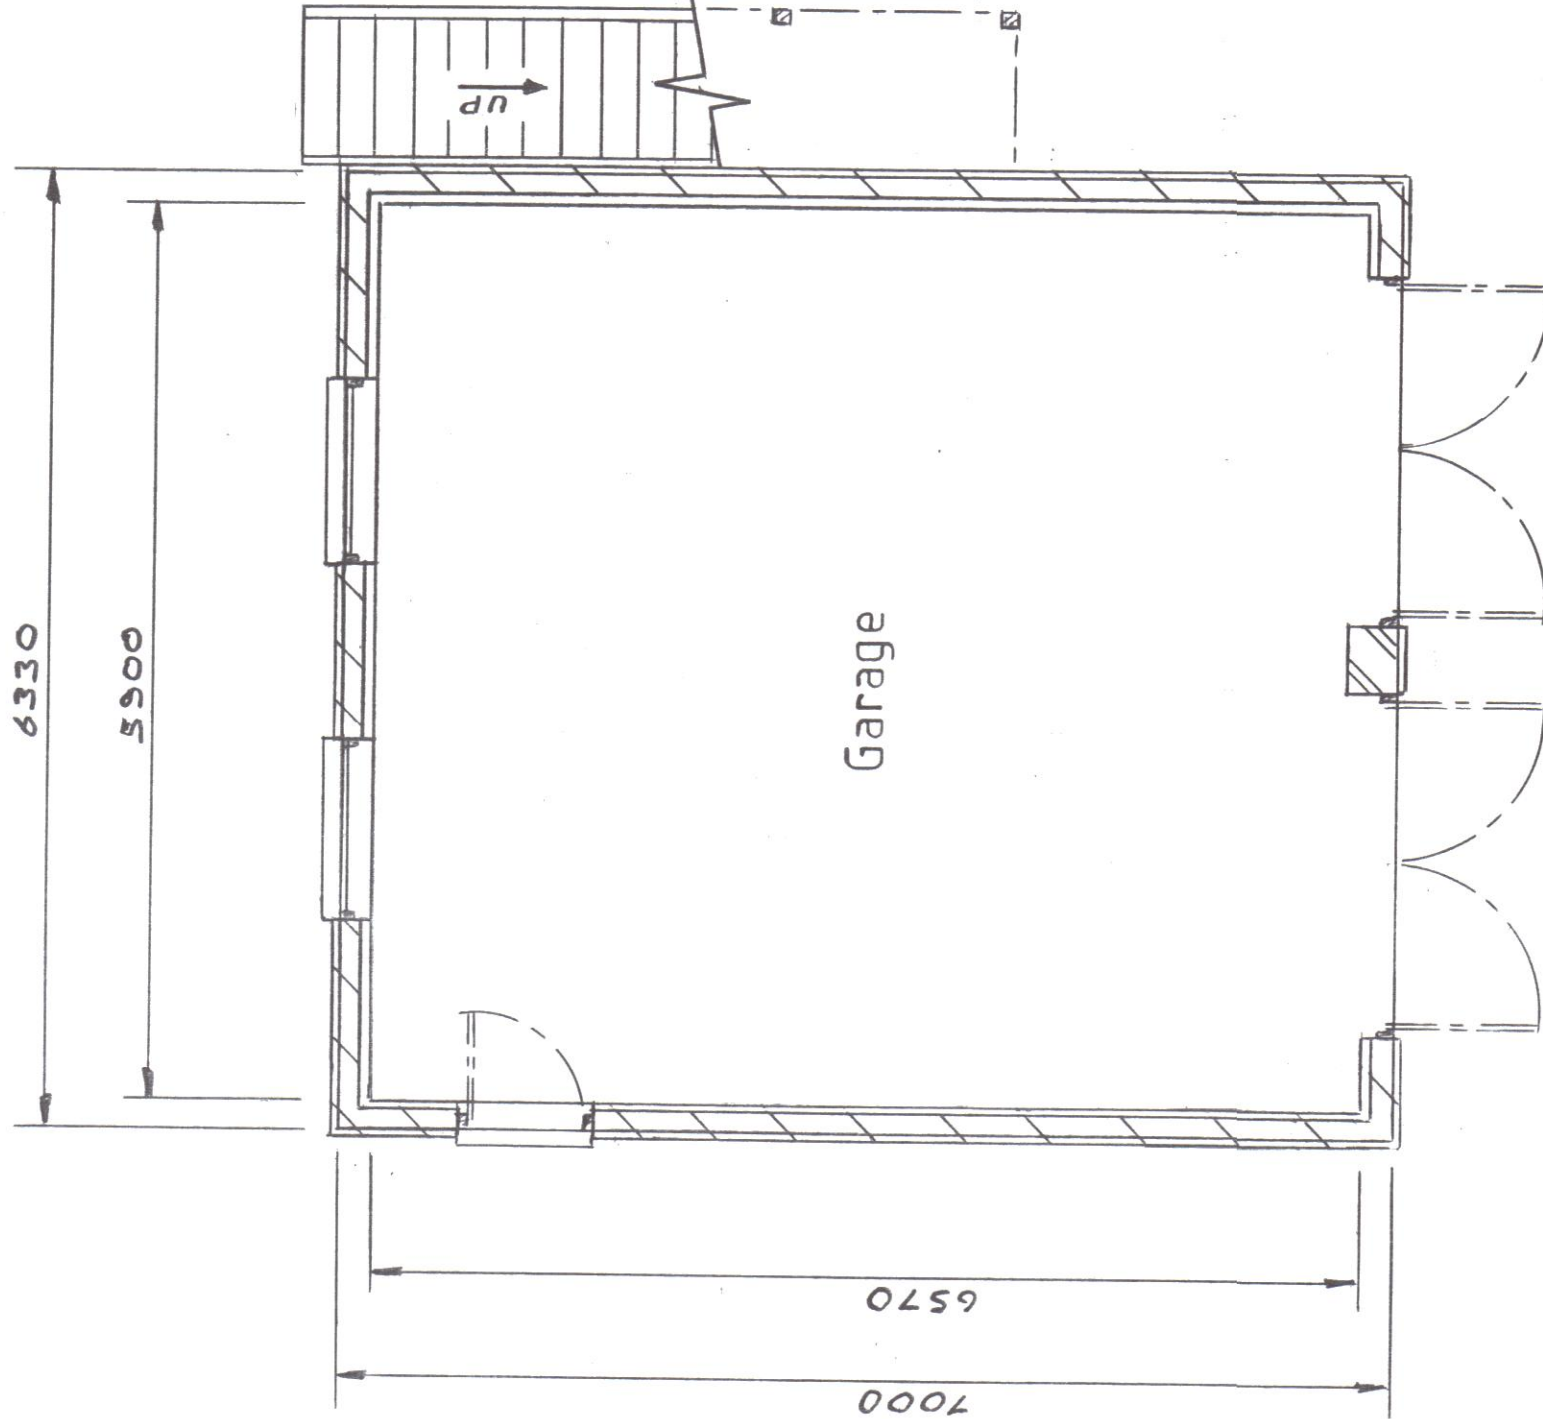

GROUND FLOOR PLAN
1:50

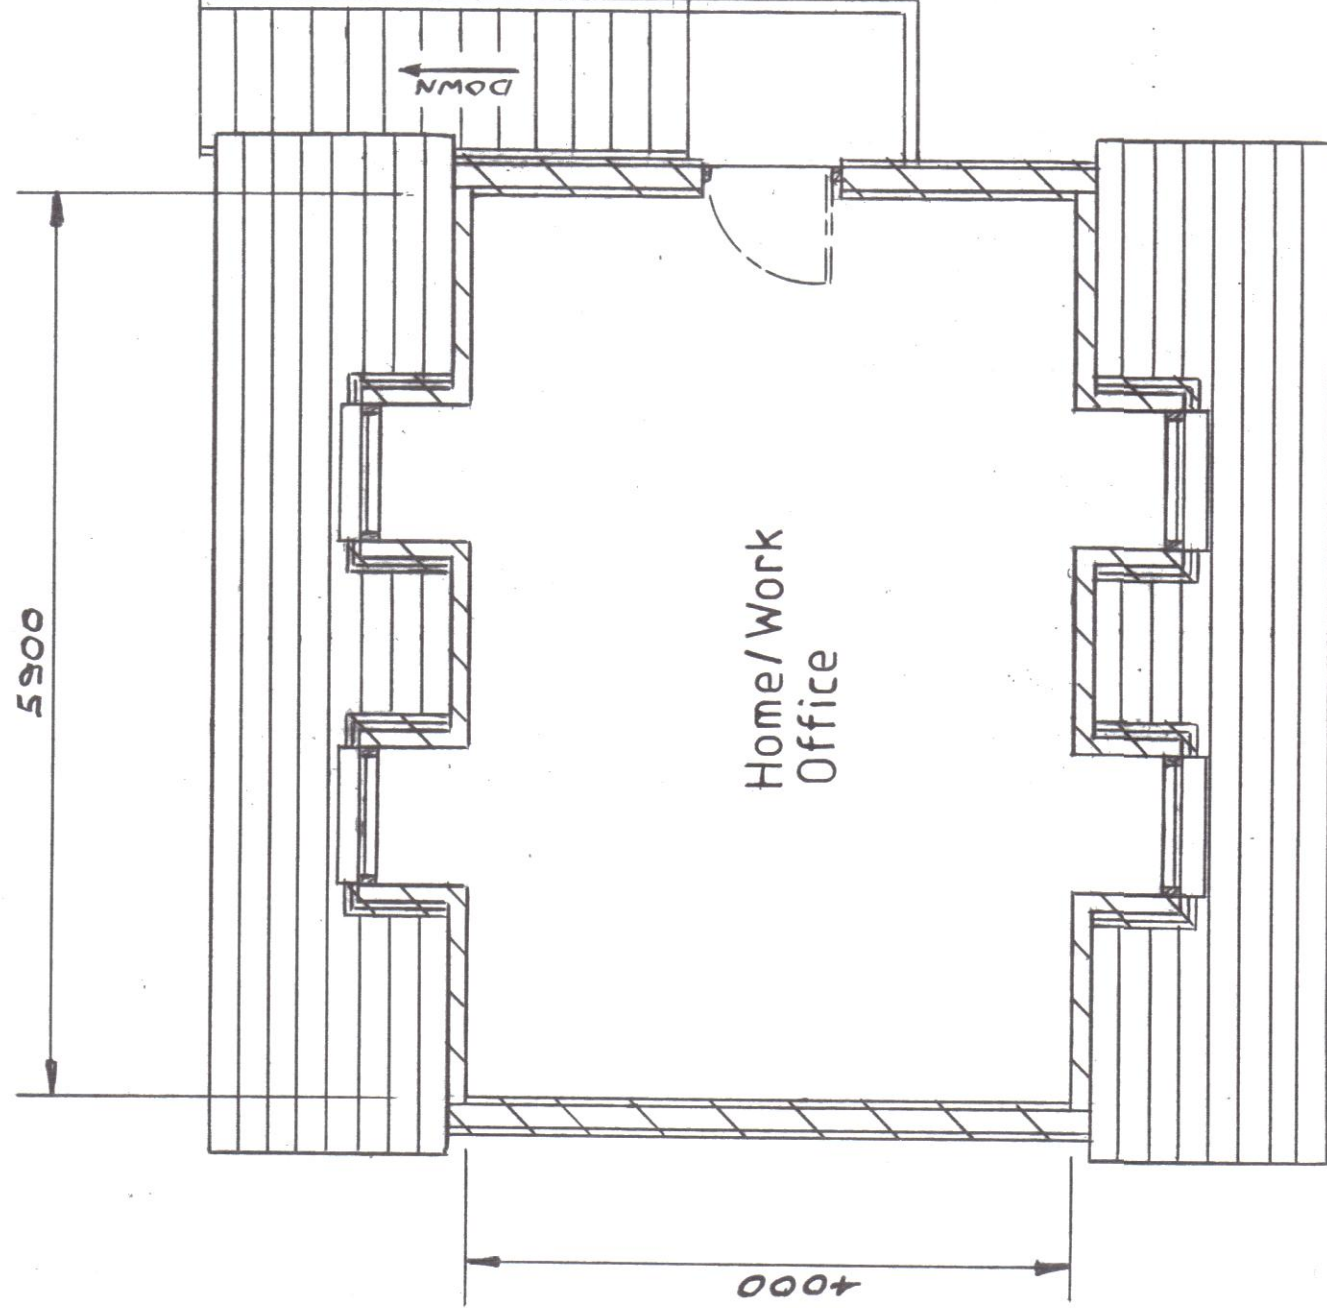

FIRST FLOOR PLAN
1:50

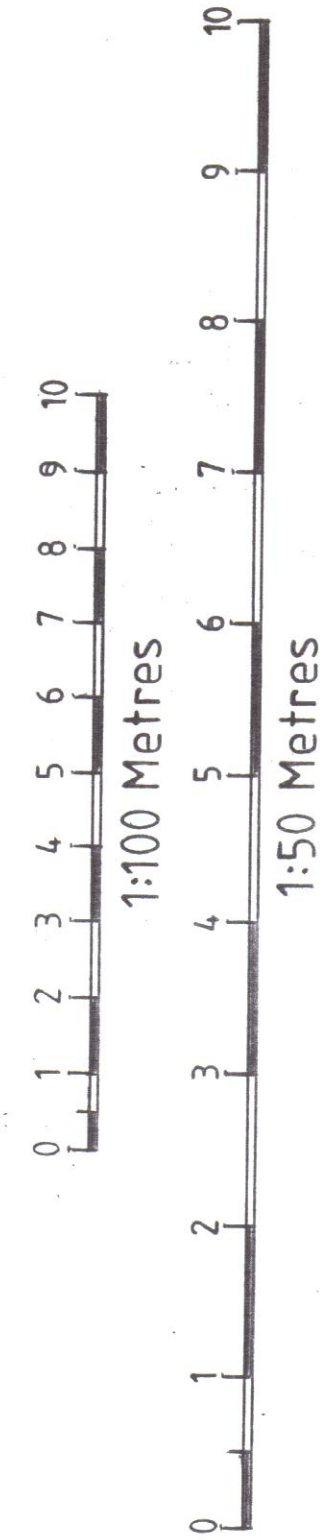

Reference
DENRA/2034/2 - PROPOSED FLOOR PLANS AND ELEVATIONS
SITE LAYOUT PLAN 1:100
LOCATION PLAN 1:1250

Copyright ©

Scale 1:50 & 1:100

Drawn

Date Feb 2026

Sheet Size A1

DIMENSIONS IN MILLIMETRES

Rev.

Drg No.

DENRA/2034/1

Rev.

Tel: 07973 911 870
denra.design@outlook.com

DENRA DESIGN Ltd

Title
EXISTING RESIDENTIAL ANNEX BUILDING AT 1 STABLE HOUSE BUNGALOWS,
BRIGHTON ROAD, LOWER BEEDING, WEST SUSSEX, BN13 6NP.