




PROPOSED

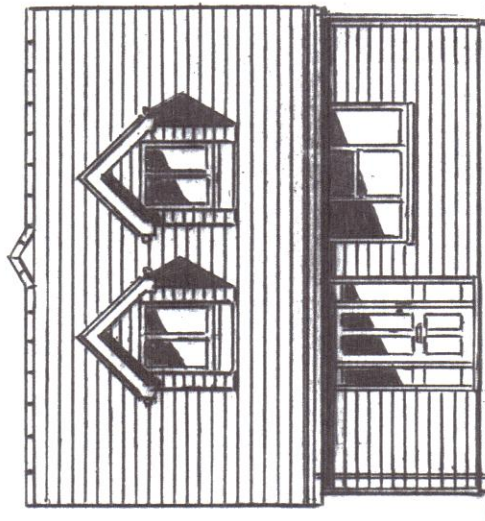


FRONT/EAST ELEVATION
1:100

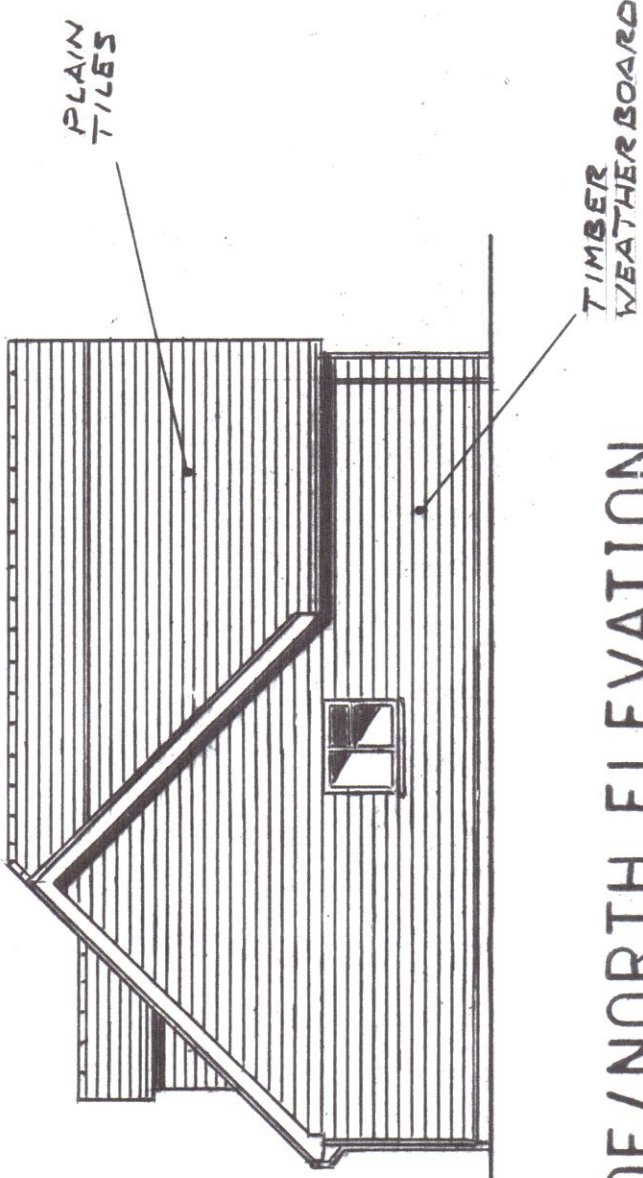



SIDE/NORTH ELEVATION
1:100

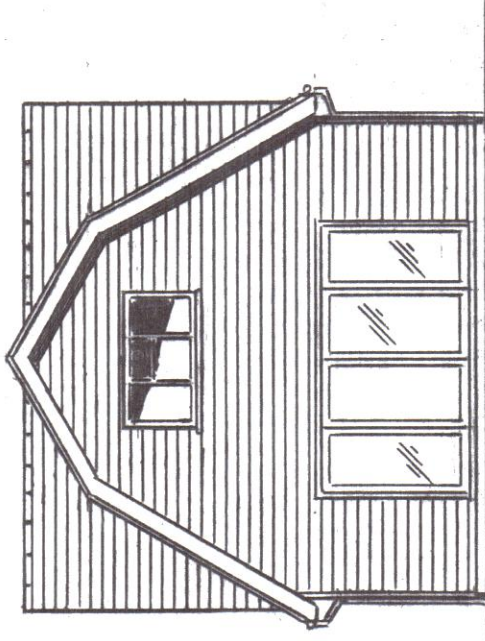

REAR/WEST ELEVATION
1:100

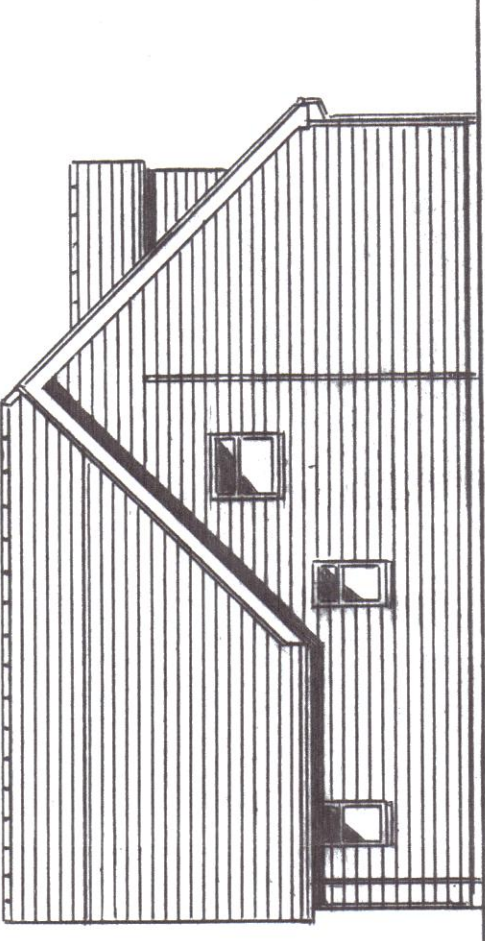


SIDE/SOUTH ELEVATION
1:100

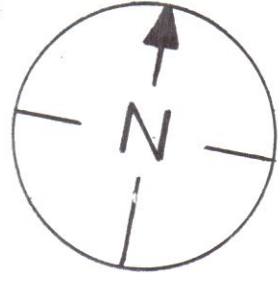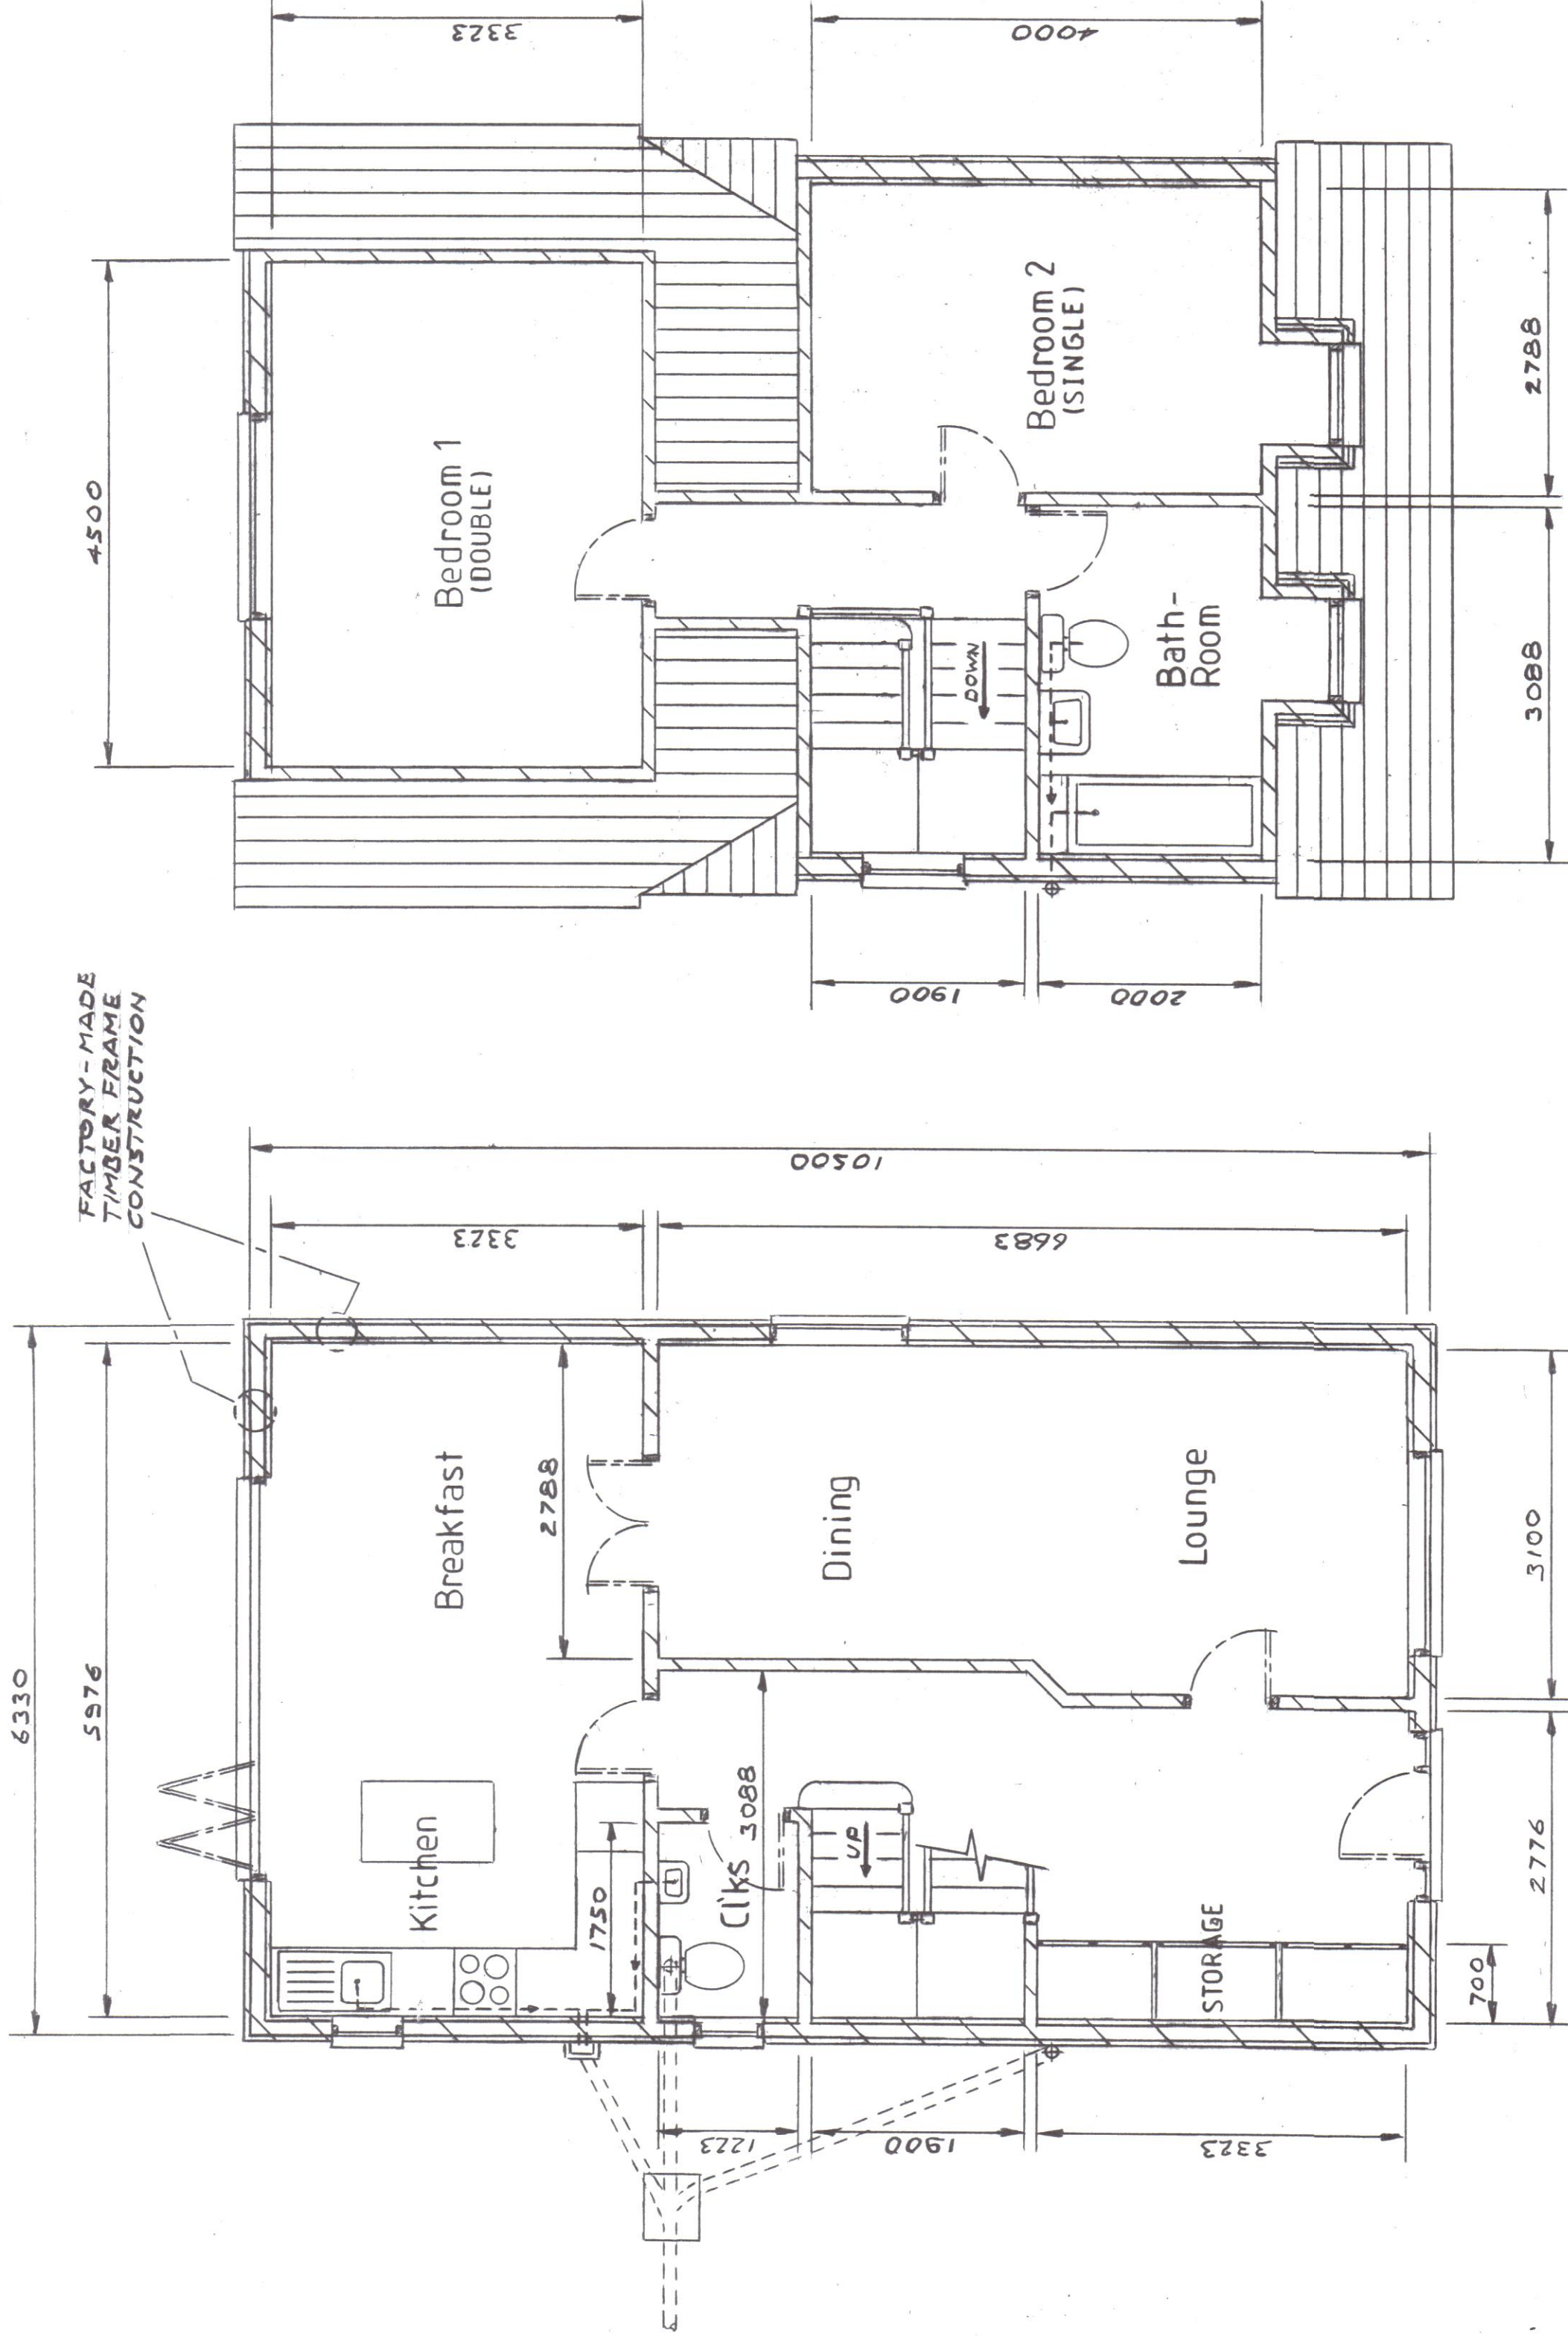

GROUND FLOOR PLAN
1:50

FIRST FLOOR PLAN
1:50

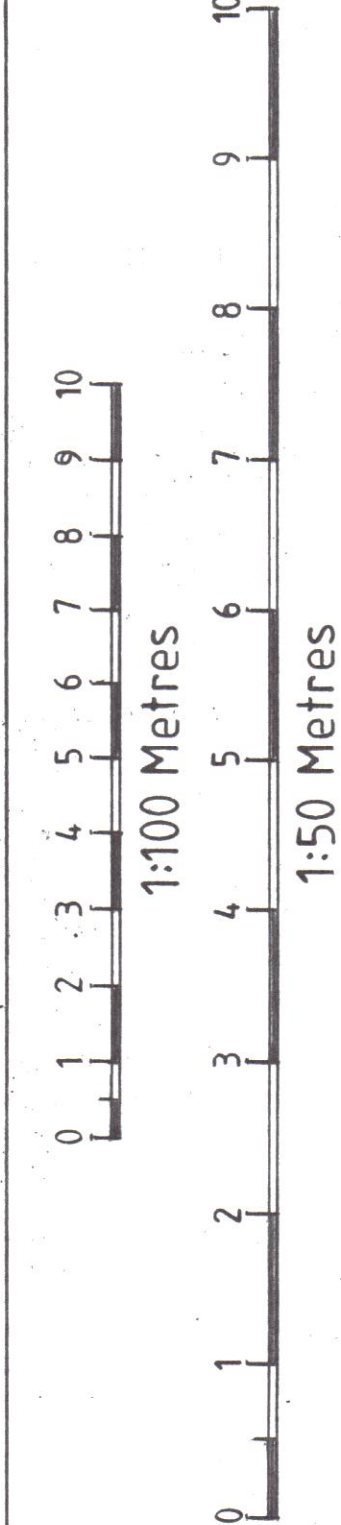

Reference
DENRA/2034/1 - EXISTING FLOOR PLANS AND ELEVATIONS.
DENRA/2034/3 - EXISTING AND PROPOSED ROOF PLANS.
SITE LAYOUT PLAN 1:500
LOCATION PLAN 1:1250

Copyright ©	
Scale	1:50 & 1:100
Drawn	
Date	Feb 2026
Sheet Size	A1

DENRA DESIGN Ltd

Tel: 07973 911 870
denra.design@outlook.com

Title
PROPOSED CONVERSION AND EXTENSION OF EXISTING RESIDENTIAL GARAGE AND STORAGE
BUILDING TO SELF CONTAINED DWELLINGHOUSE AT 1 STABLE HOUSE BUNGALOWS, BRIGHTON
ROAD, LOWER BEEDING, WEST SUSSEX, RH13 6NP.

DIMENSIONS IN MILLIMETRES

Drg No. DENRA/2034/2

Rev.