




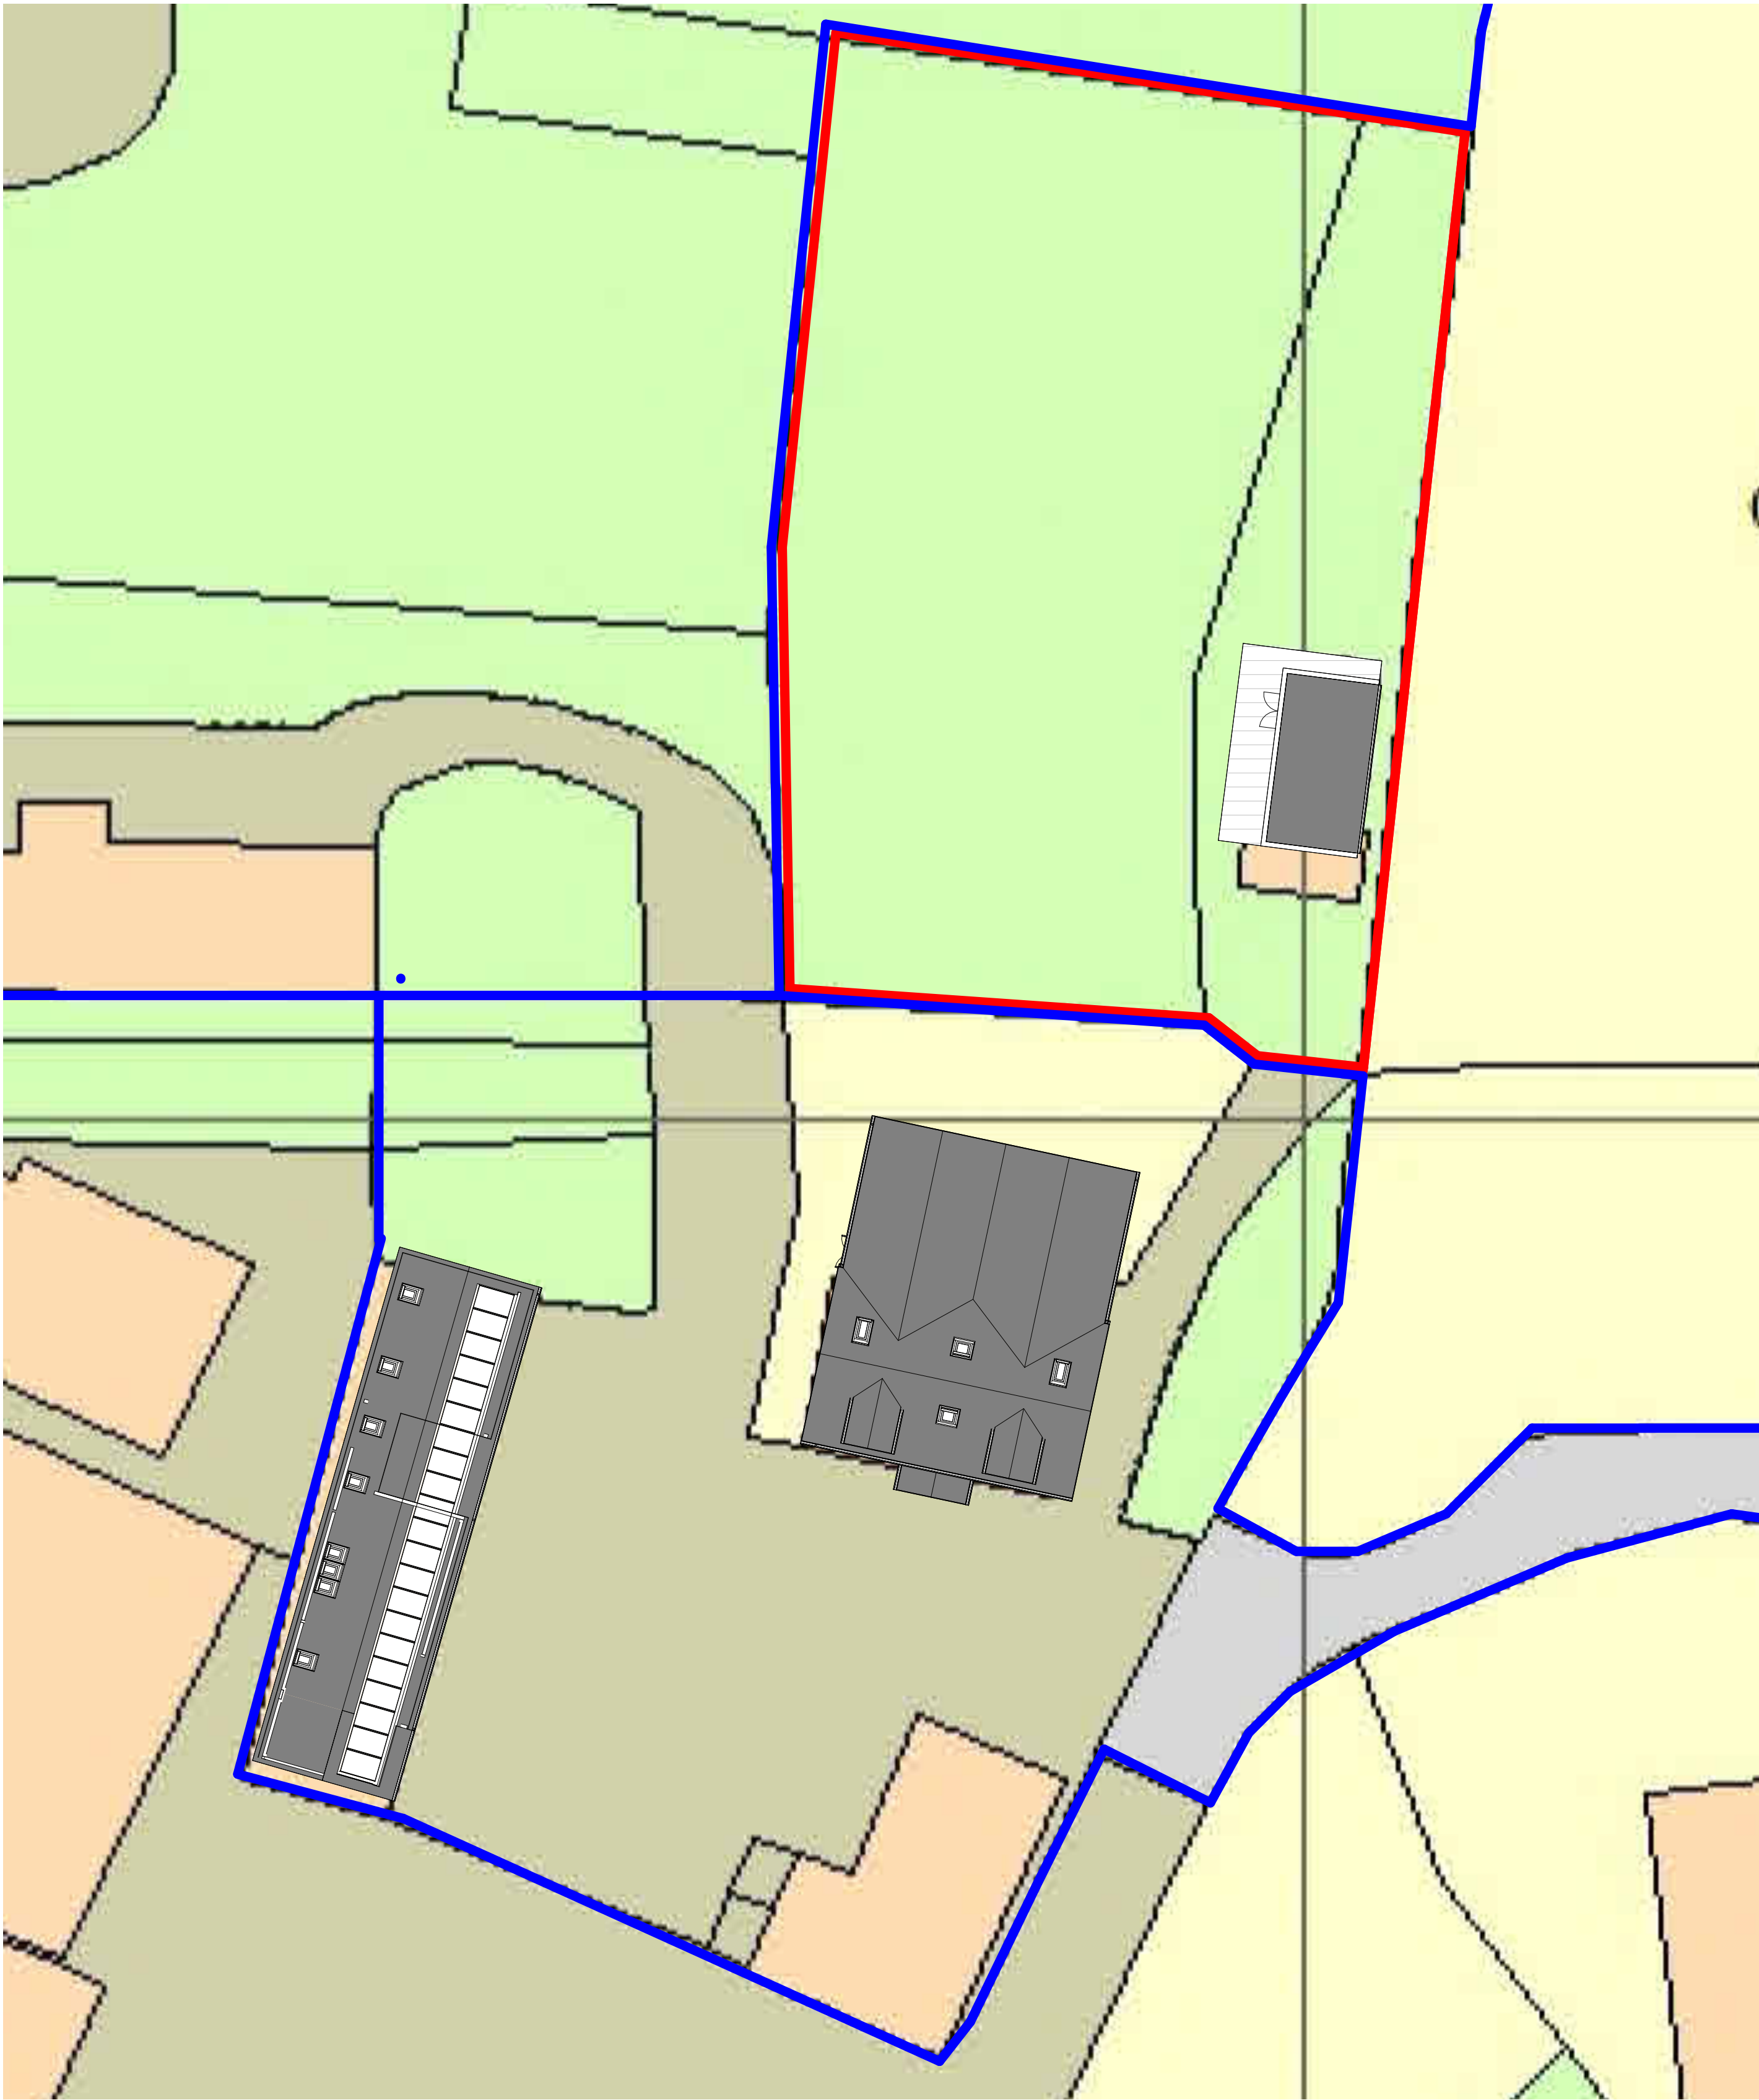

1 SITE PLAN\_PROPOSED  
1 : 200

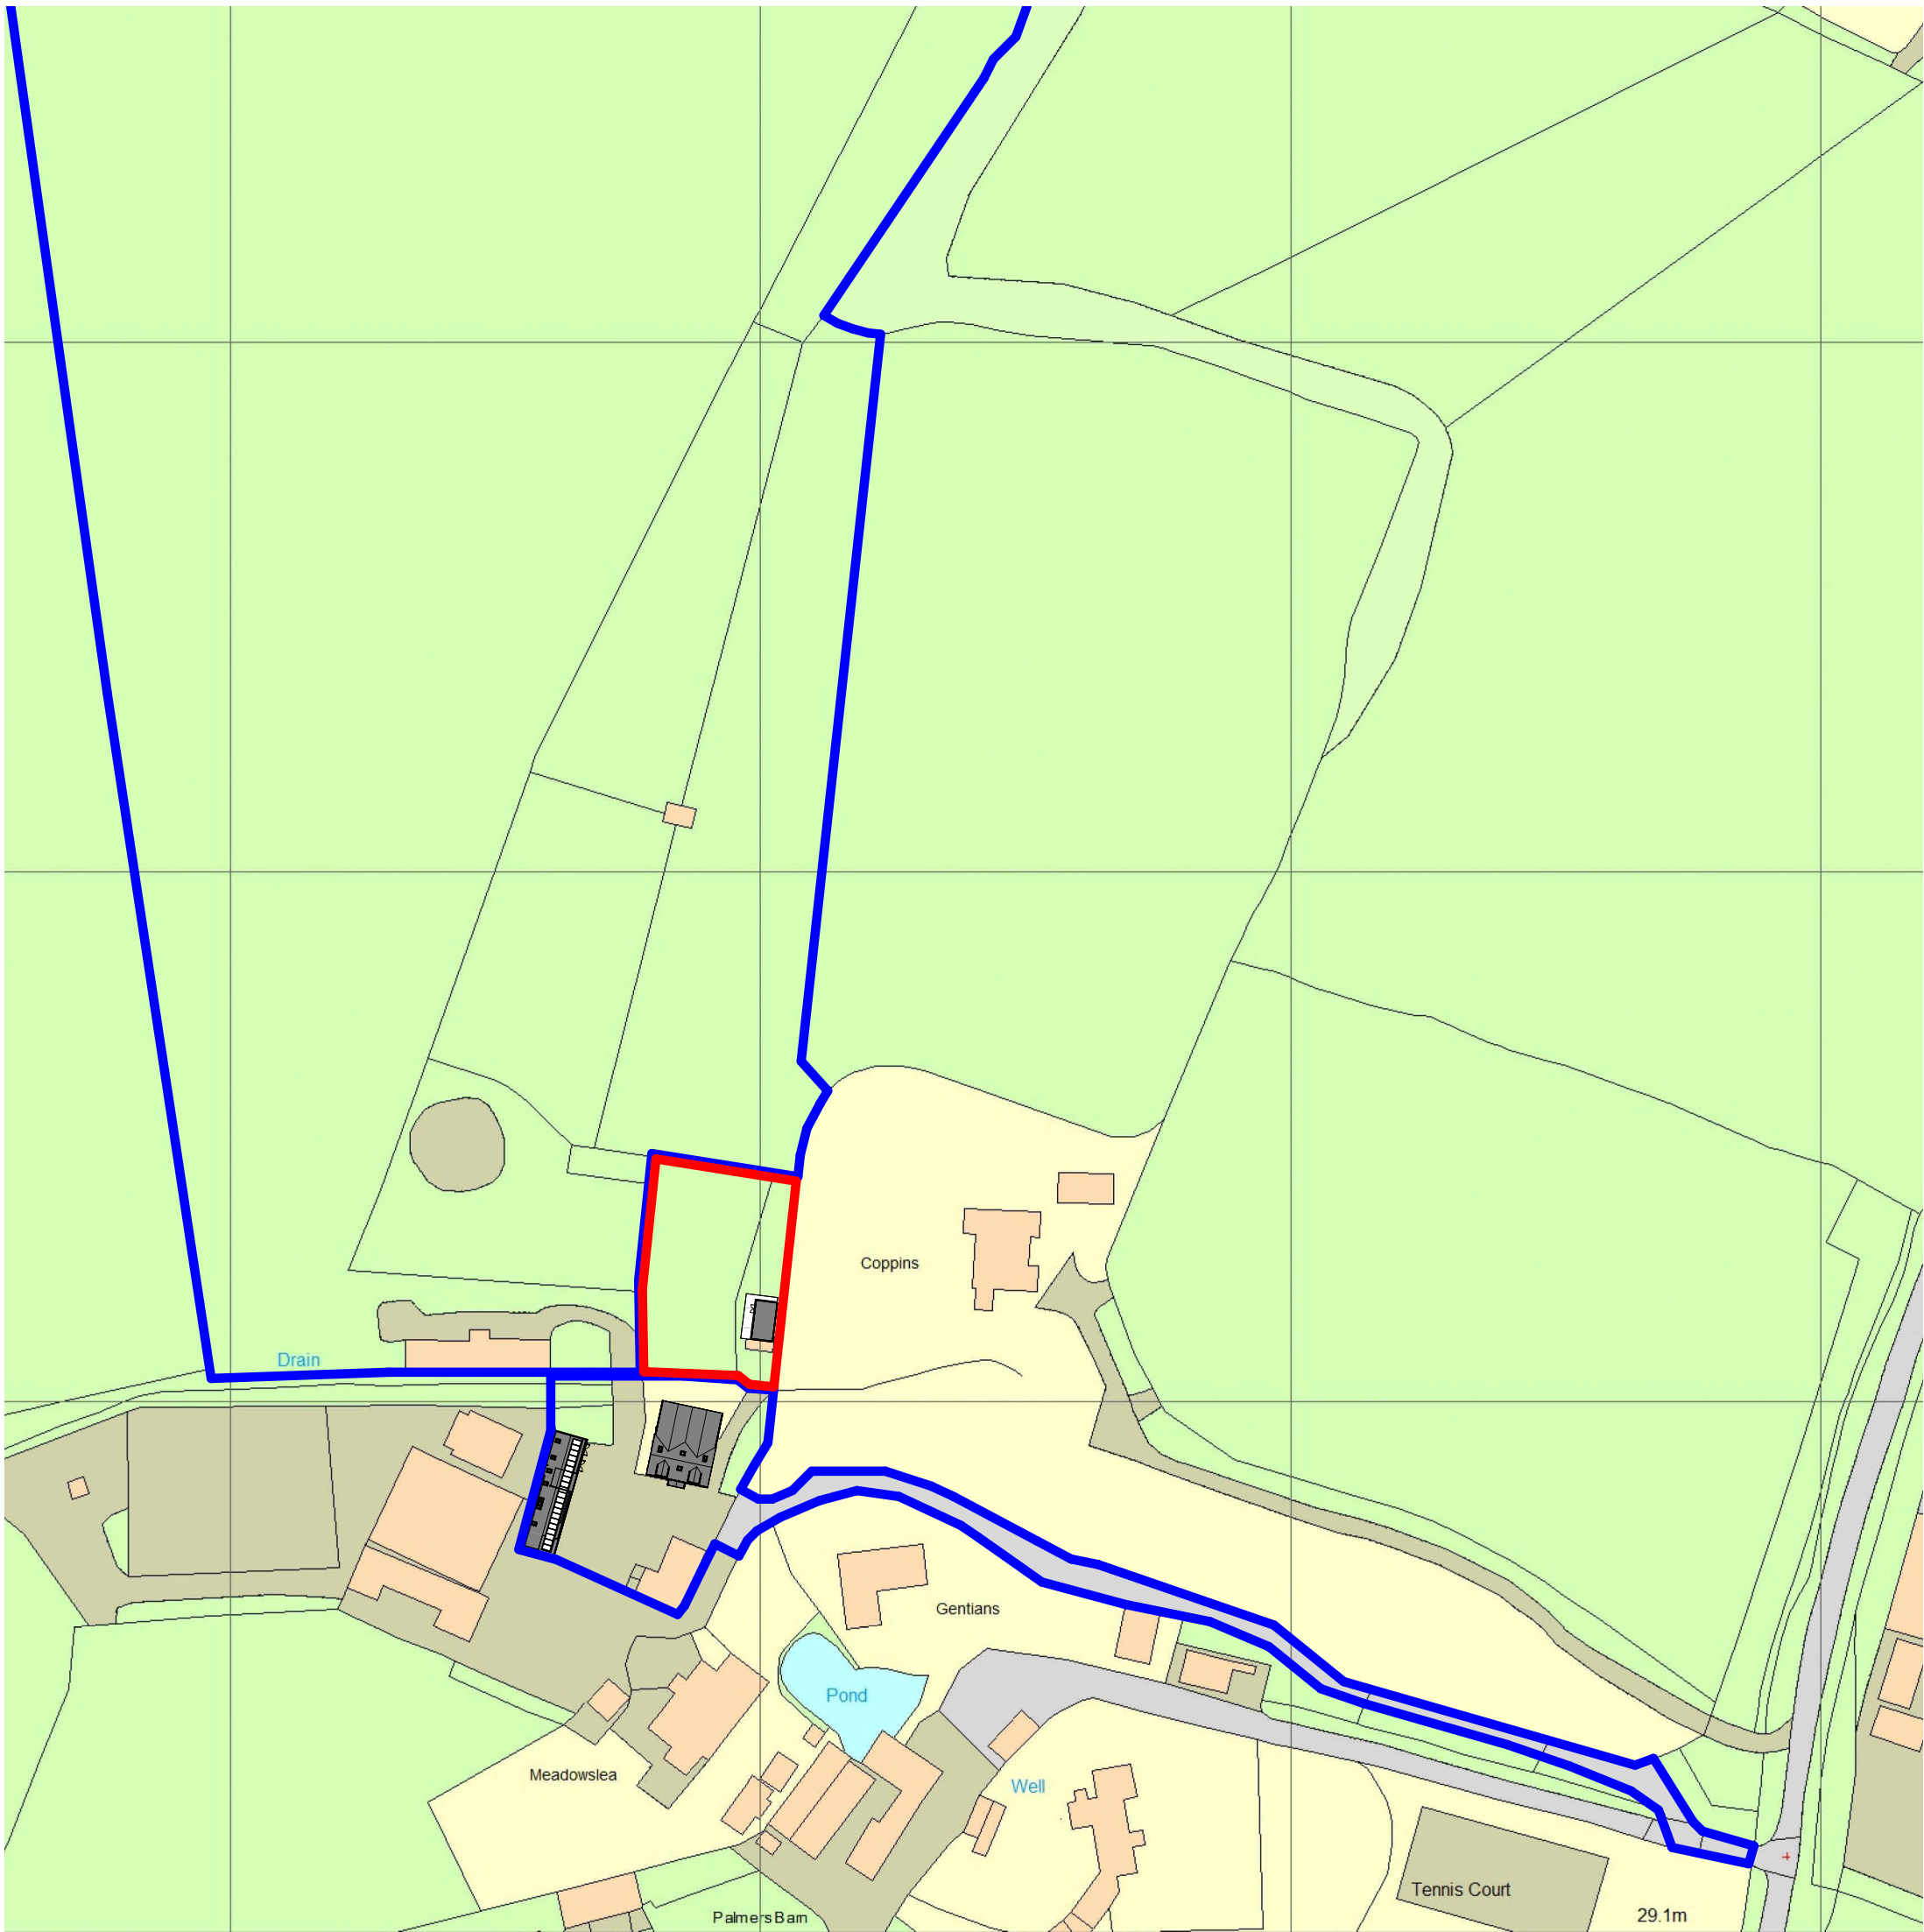

2 LOCATION PLAN\_PROPOSED  
1 : 1250

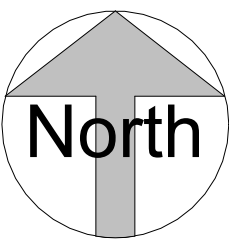

ISSUE STATUS  
**REVISED  
BOUNDARY**

CLIENT  
**TIM MITRA**

PROJECT  
**PALMERS STUD**

| REV | DESCRIPTION      | DATE     |
|-----|------------------|----------|
| A   | FOR PLANNING     | 15.06.26 |
| B   | REVISED BOUNDARY | 13.07.26 |
|     |                  |          |
|     |                  |          |
PROPOSED MATERIAL FINISHES

1. Roof

Partially concealed pent roof: dark grey/black  
single ply membrane  
Soffits & fascia: black  
Downpipes & guttering: black

2. Walls

New walls: vertical clad natural wood finish

3. Windows & Doors

Windows: anthracite/dark grey PVC  
Doors: anthracite/dark grey PVC

| PROJECT ID | DATE OF ISSUE |
|------------|---------------|
| 45855      | 30.06.25      |

| SCALE (@ A1) | REV |
|--------------|-----|
| As indicated | B   |

TITLE  
**SITE LOCATION PLAN  
PROPOSED**

DWG No.

**A402**

©2024