
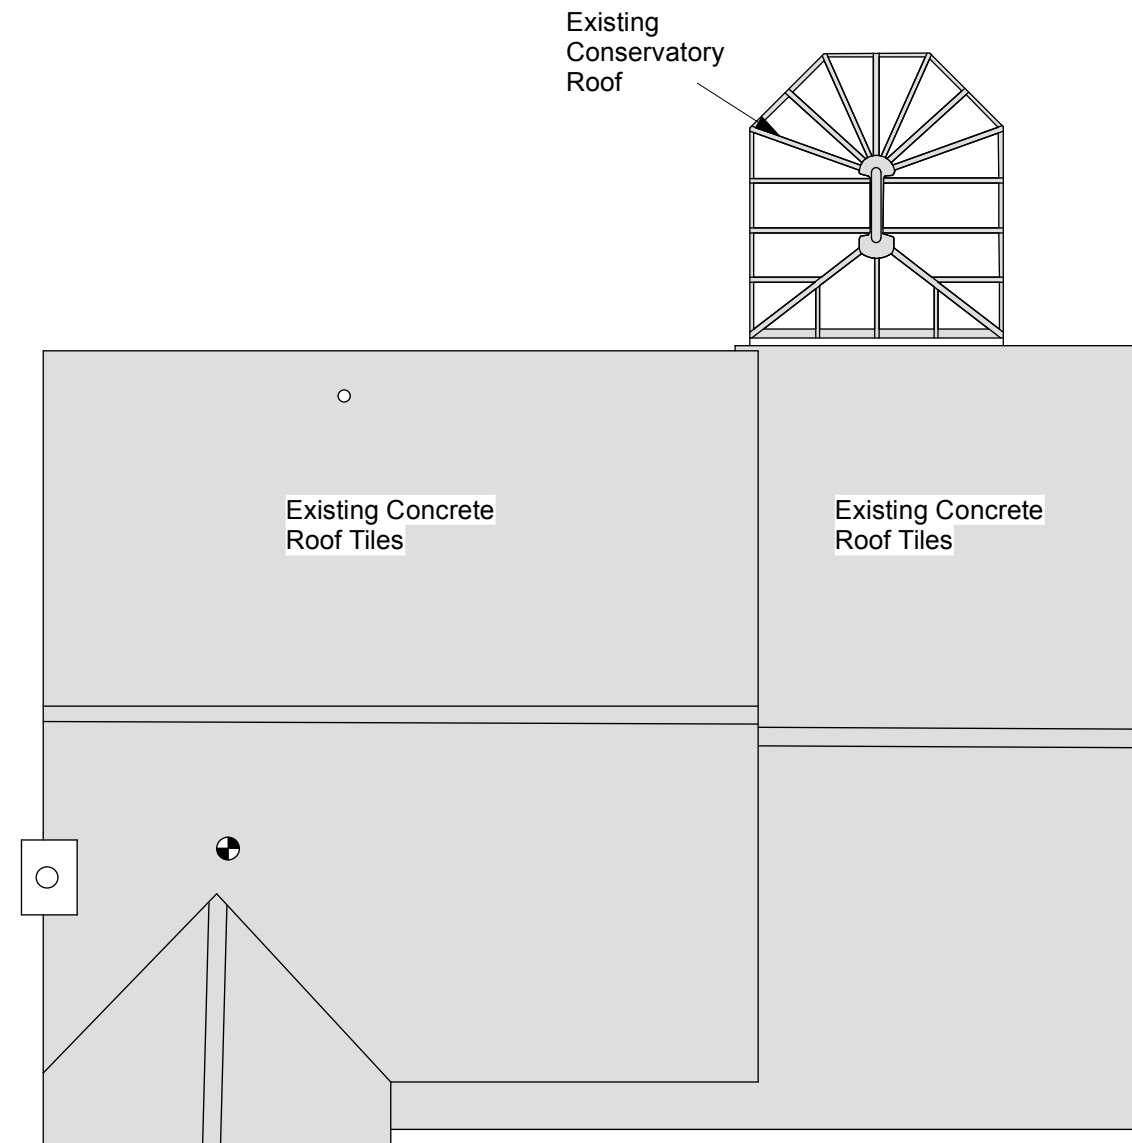


 

ARCHITECTURE
INTERIOR | CERAMICS

Stage: Planning Application

14th July 2026

Site Address: 1 Avebury Close,
Horsham, RH12 5JY

Drawing Number: 1AC-AP-115

18

Existing Roof Plan
Scale: 1:100