



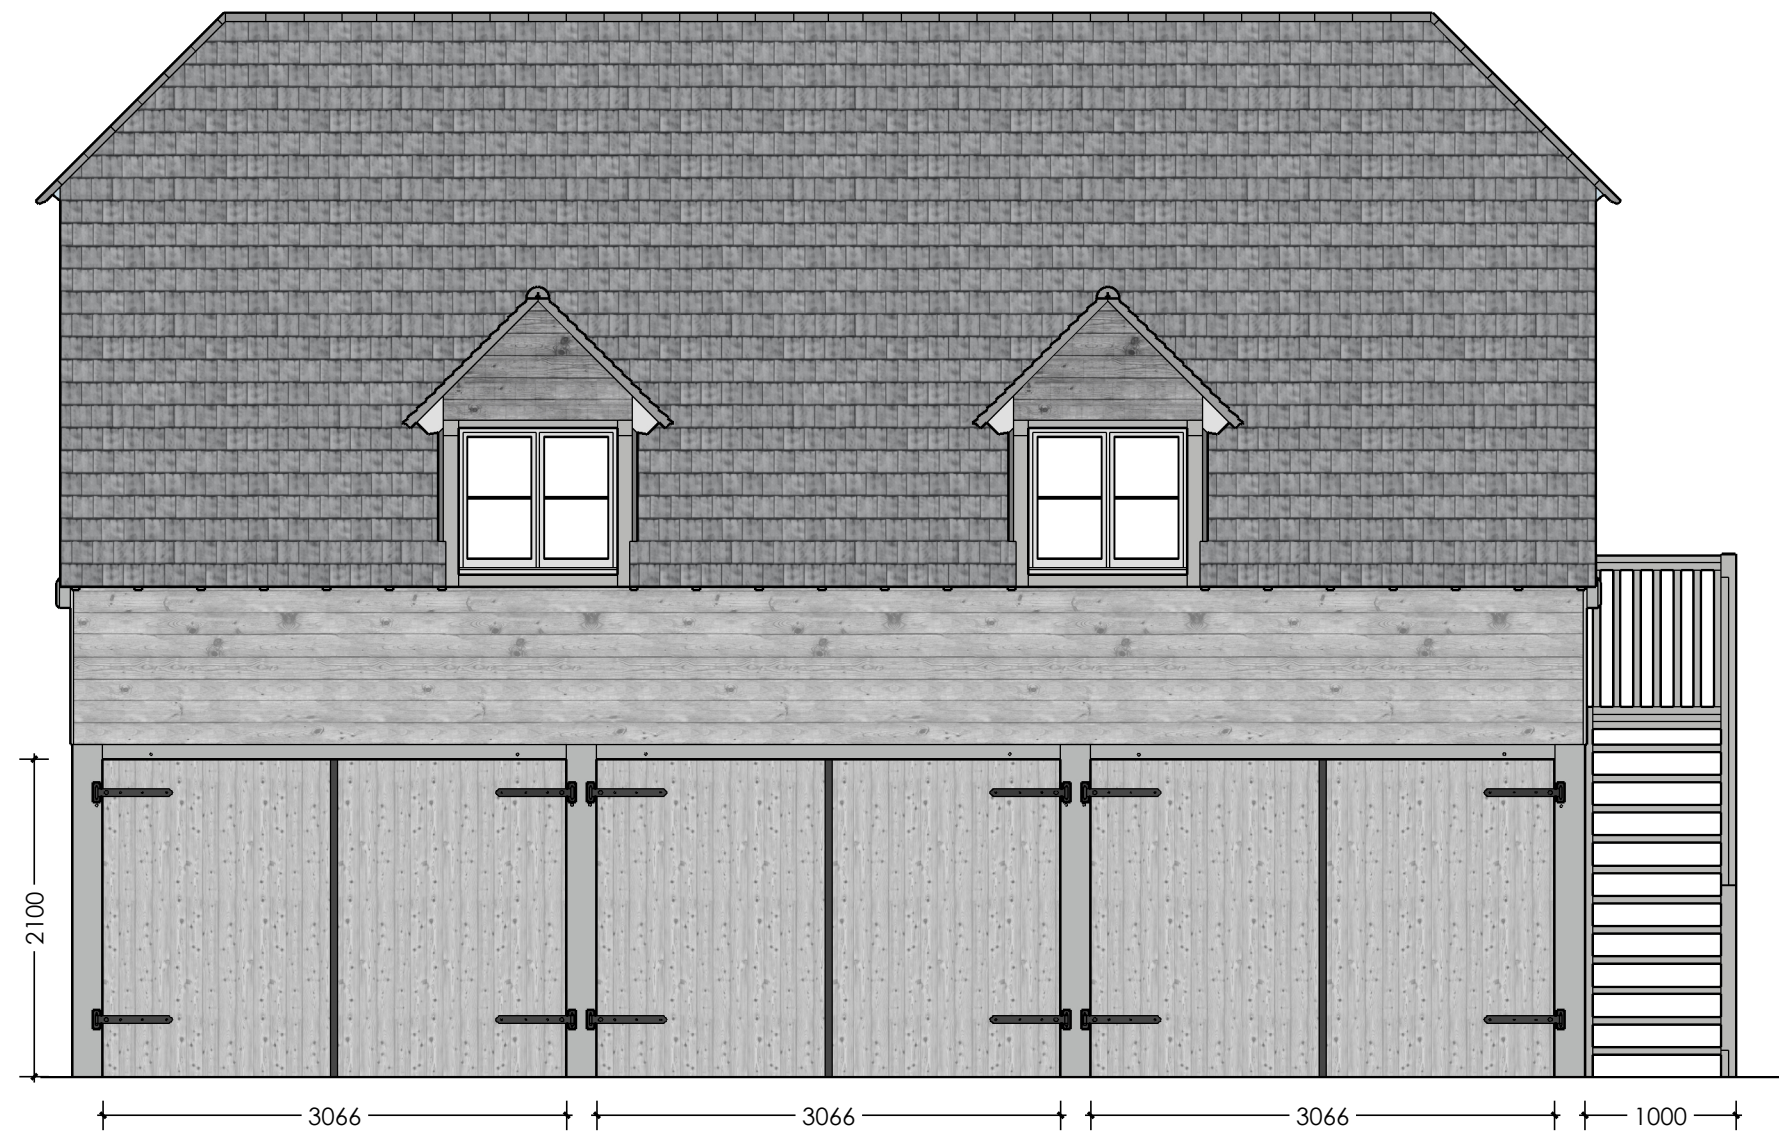

Front Elevation



Left Elevation

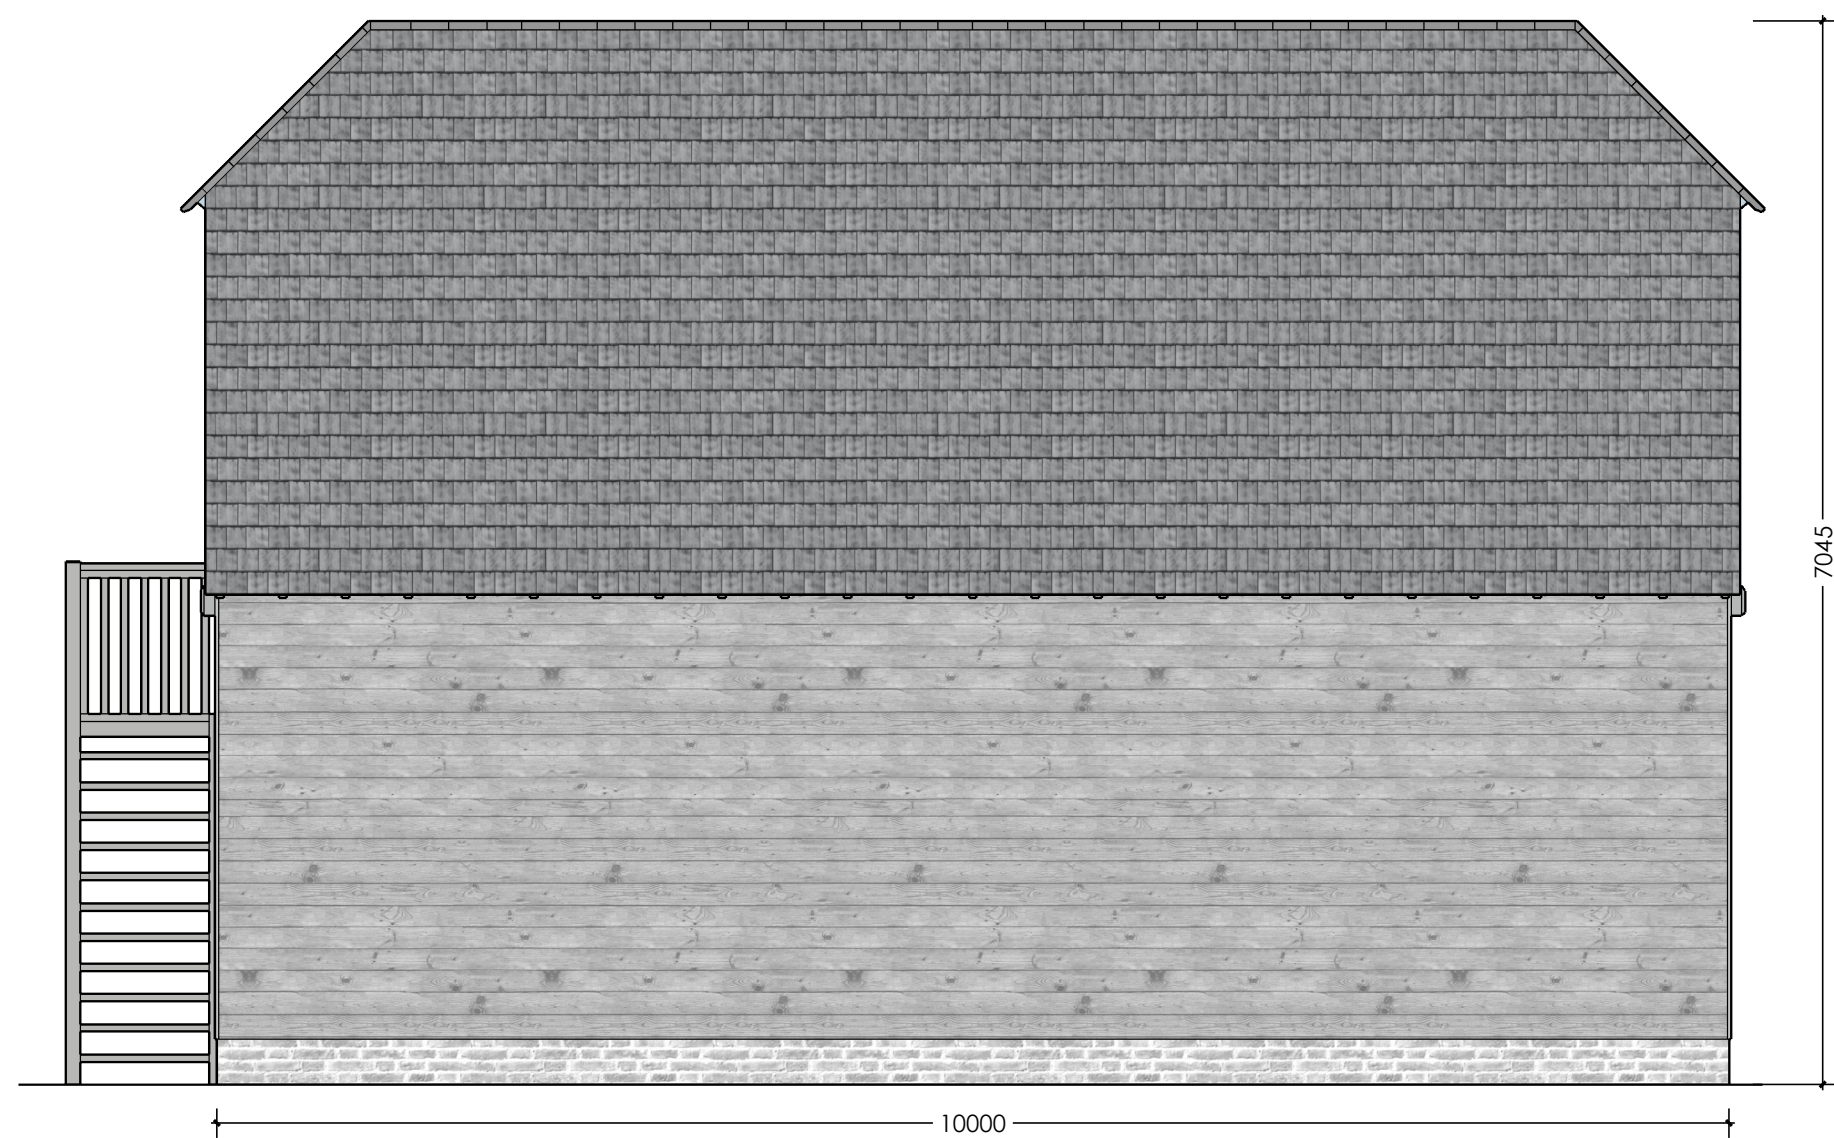

Rear Elevation



Right Elevation



Rev No:	Revision:	Date:
SWIFT OAK <i>- Oak Frame Specialists -</i>		
LOCATION:	CLIENT: D Belmore	REV: 1:50 @ A2
DRAWING TYPE: Planning	DRAWING No: DB/002	DATE: 17.03.26
	DRAWING NAME: Three Bay Full Height Raised Eaves Frame: Elevations	