



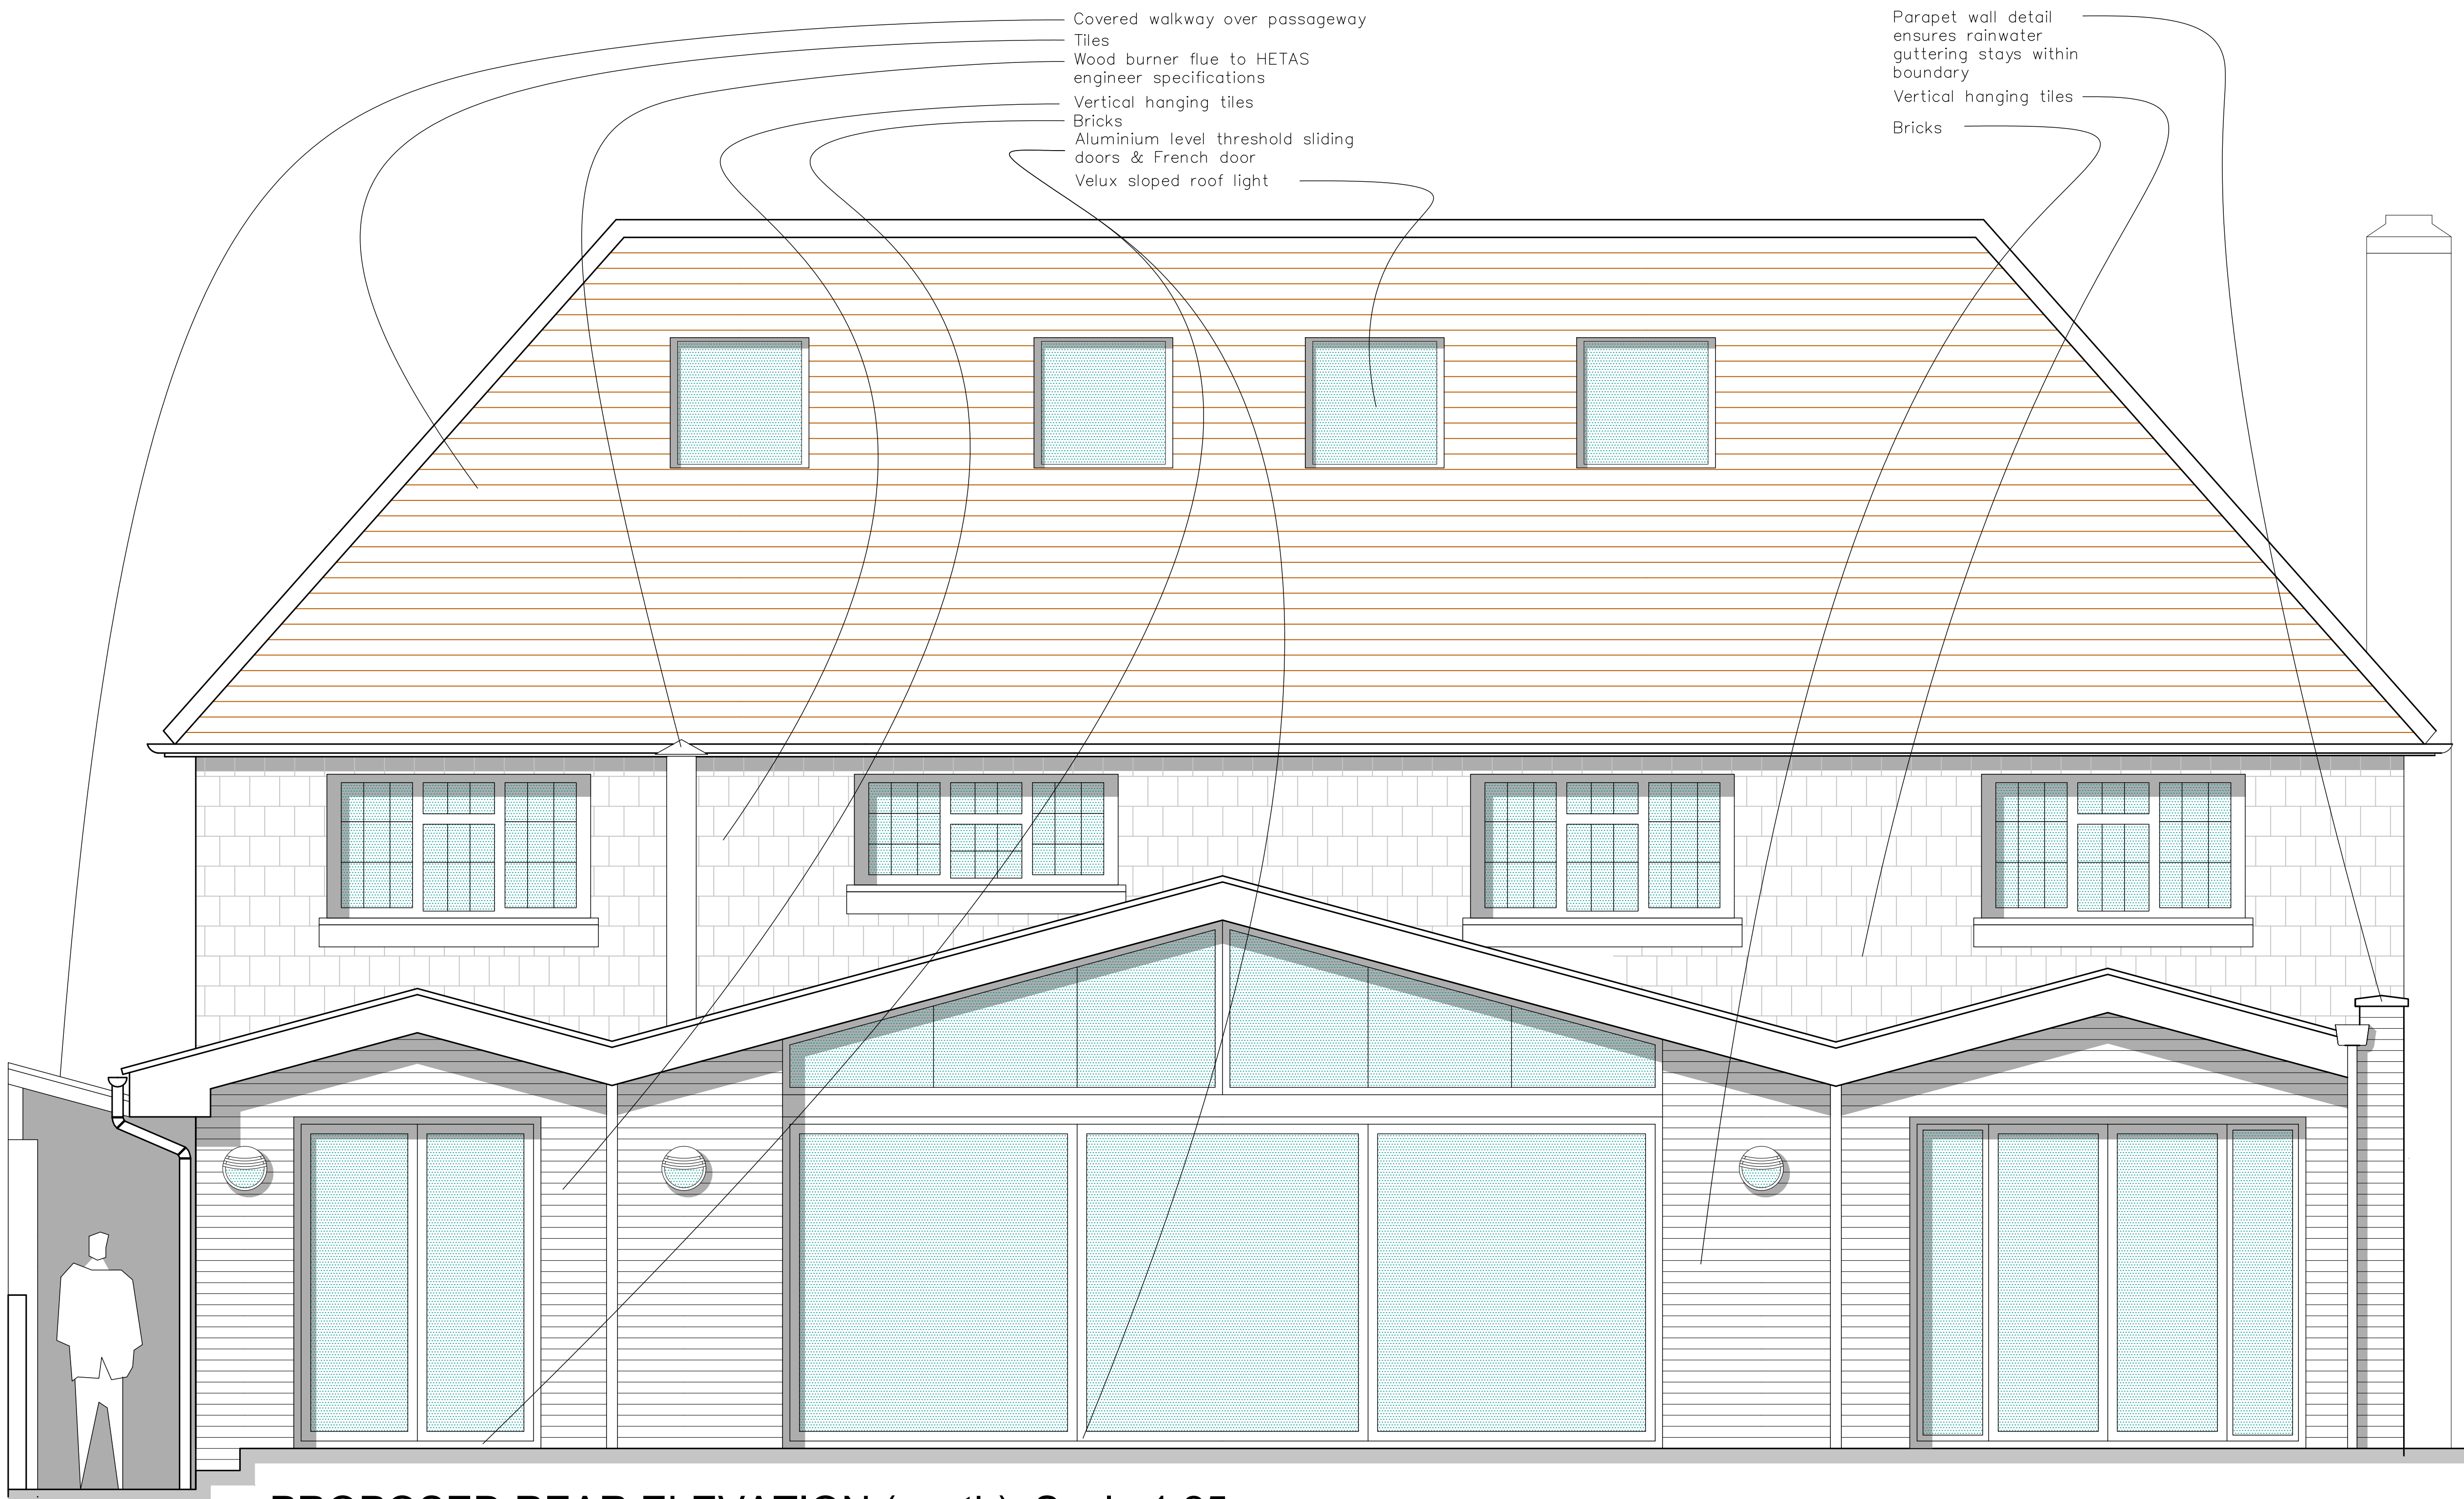


PROPOSED REAR ELEVATION (south) Scale 1:25



PLANNING

Note:  
All levels and dimensions are to be checked on site.  
This drawing is to be read in conjunction with all relevant  
consultants' requirements, drawings and specifications.  
Any discrepancies between consultants' drawings to be reported  
to the Contract Administrator before any relevant work  
commences.

 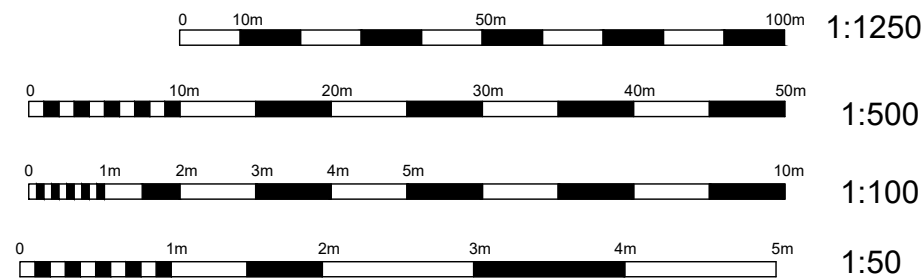

Rach & Ian King  
10a Wimplehurst Rd, Horsham, W. Sussex, RH12 2ED  
Proposed - Front, Side, Rear &  
Loft /Attic Extension & Internal Alterations

Proposed Rear Elevation (south) & Sample Materials

|               |             |             |          |
|---------------|-------------|-------------|----------|
| Scale<br>1:25 | Job<br>4170 | Dwg<br>AD11 | Rev<br>B |
|---------------|-------------|-------------|----------|

Eye For Detail

ARCHITECTS  
Oakwood House  
North Heath Lane  
Horsham  
W. Sussex  
RH12 5PJ



T: 01403 211866  
Mob: 07540787365  
info@efsdarchitects.co.uk  
info@efsdarchitects.com  
www.efsdarchitects.co.uk