


South Elevation

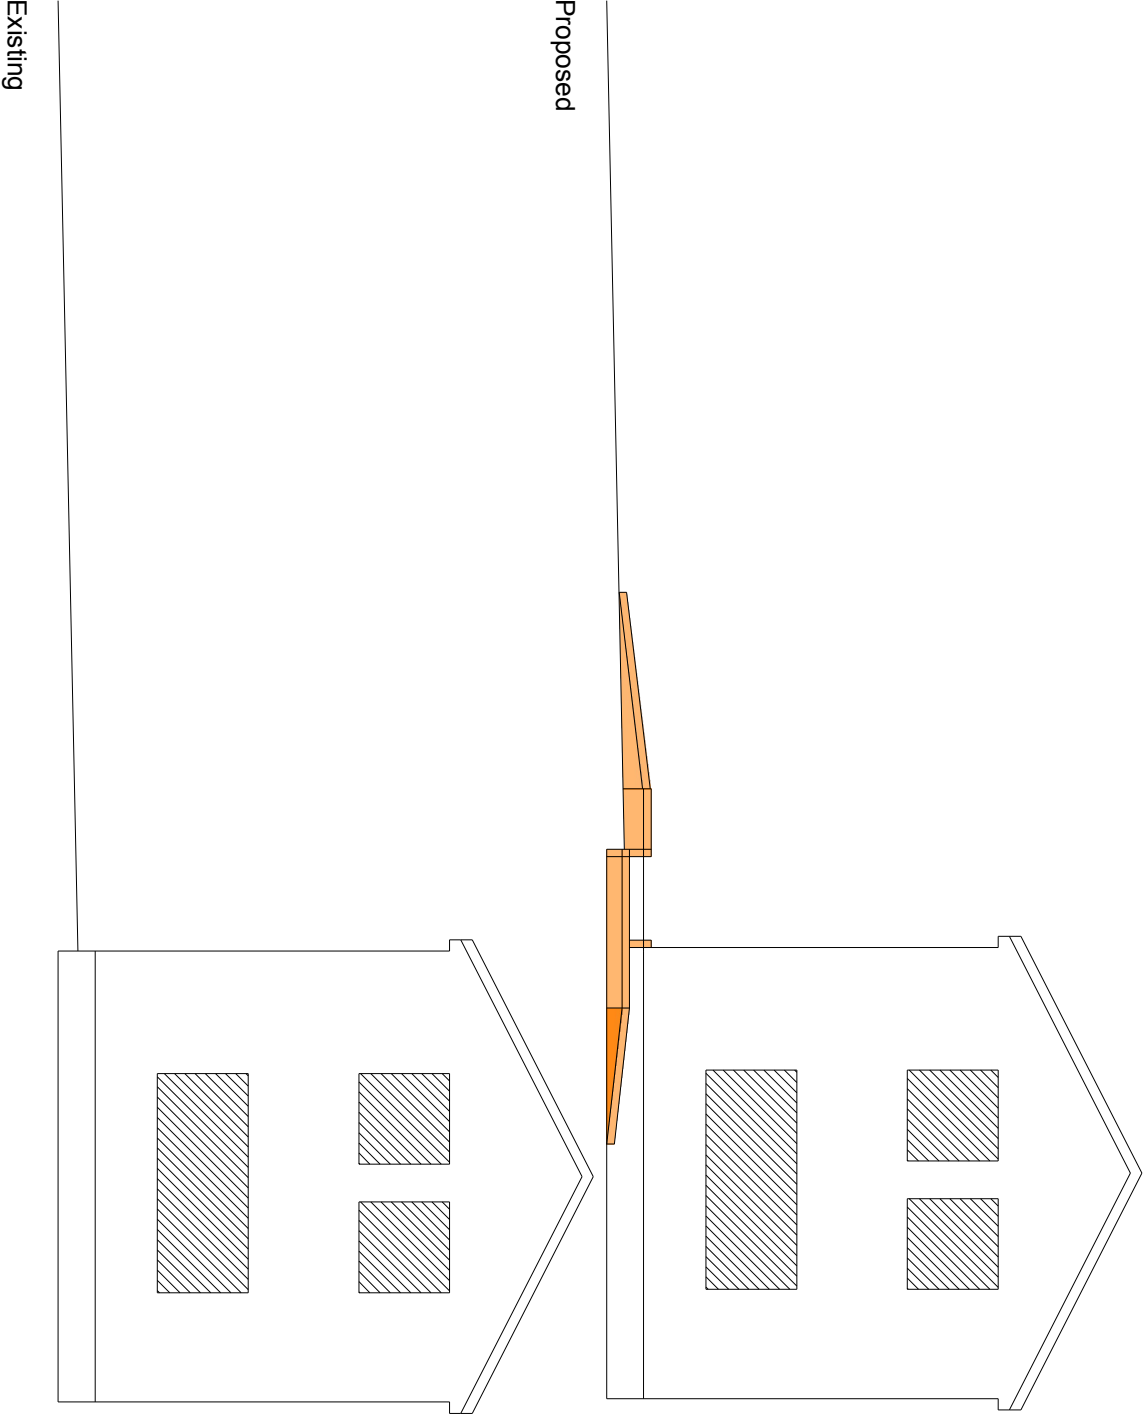

Notes:

- 1. Do not scale from this drawing, except for Planning.
- 2. All dimensions are in millimetres / metres unless stated otherwise.
- 3. Please contact Advanced Adaptations to report any errors or inaccuracies
- 4. Drawings must be interpreted in conjunction with the Schedule of Works

REVISIONS

#	Description	Date

Client:

Archie Butler

Property Address:

Hawthorns
Church Street
Rudgwick
RH12 3EJ

Drawing Title:

Elevations

Scale:	1:100	Date:	03-12-2025
Drawn By:	ZK	Ref:	XXX/HAW/004
Rev:	-	Paper:	A3
		Direction:	-

Advanced Adaptations

2 Adur Lofts, 2a Buckingham Road
WORTHING BN11 1TH
www.advancedadaptations.co.uk
advancedadaptations@gmail.com

