



Topham Farm
Rusper Road,
Horsham,
West Sussex, RH12 4QS

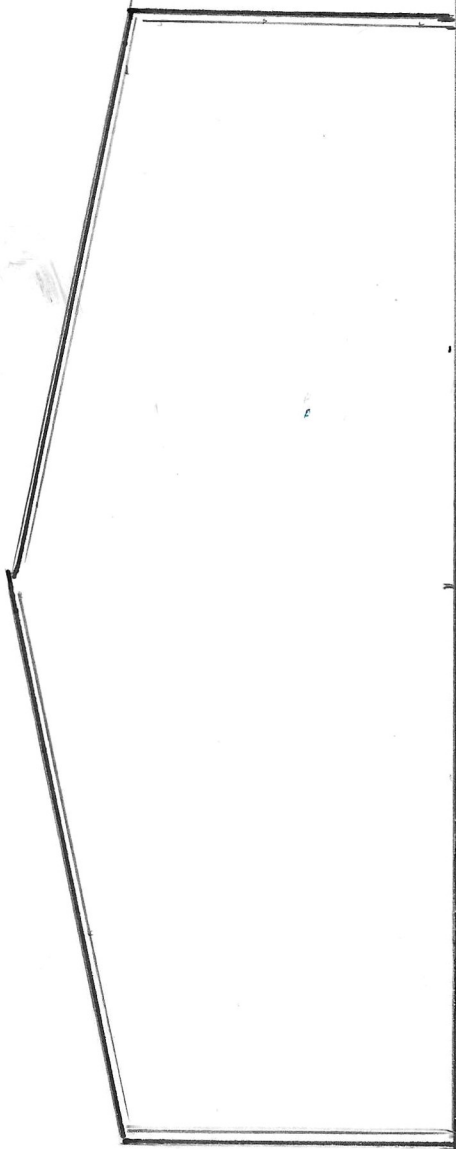


NORTH ELEVATION.

Scale 1:200

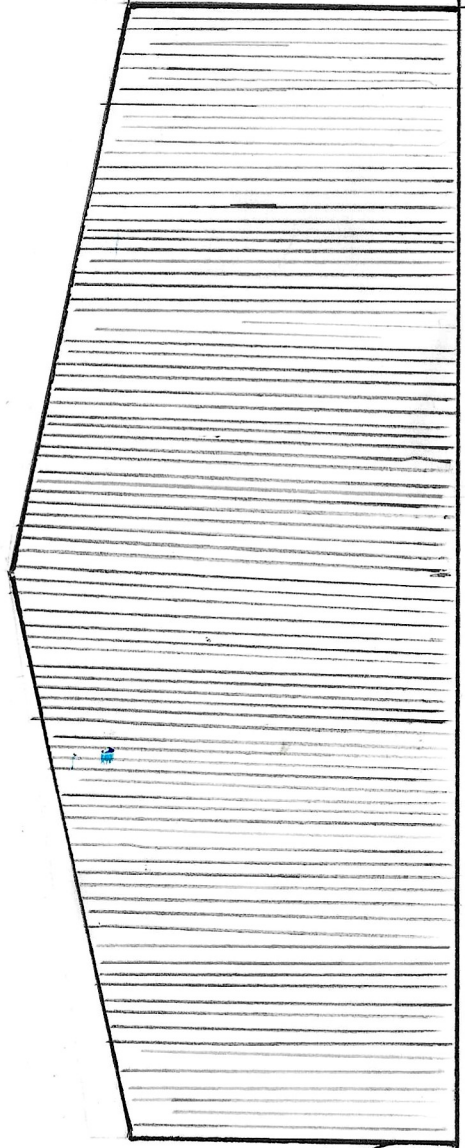

SOUTH ELEVATION.

Topham Farm
Rusper Road,
Horsham,
West Sussex, RH12 4QS

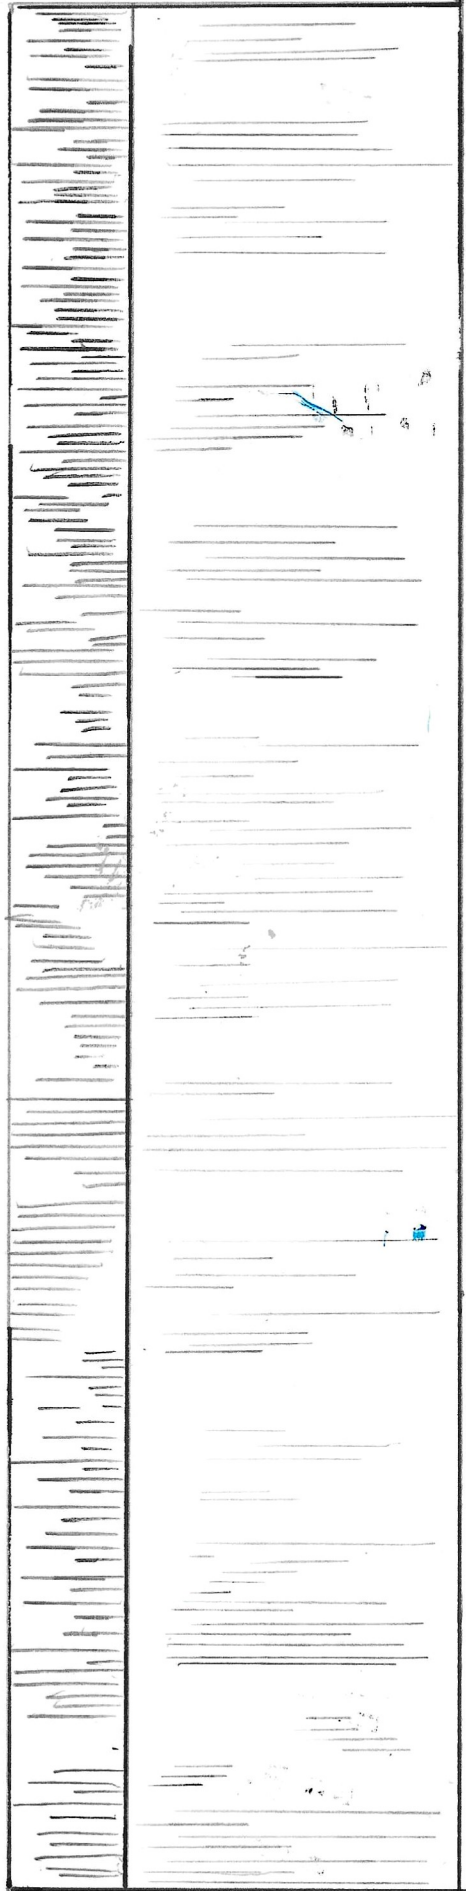


EXT ELEVATION.

0 2 4 6 8 10

SCALE 1:200

Topham Farm
Rusper Road,
Horsham,
West Sussex, RH12 4QS

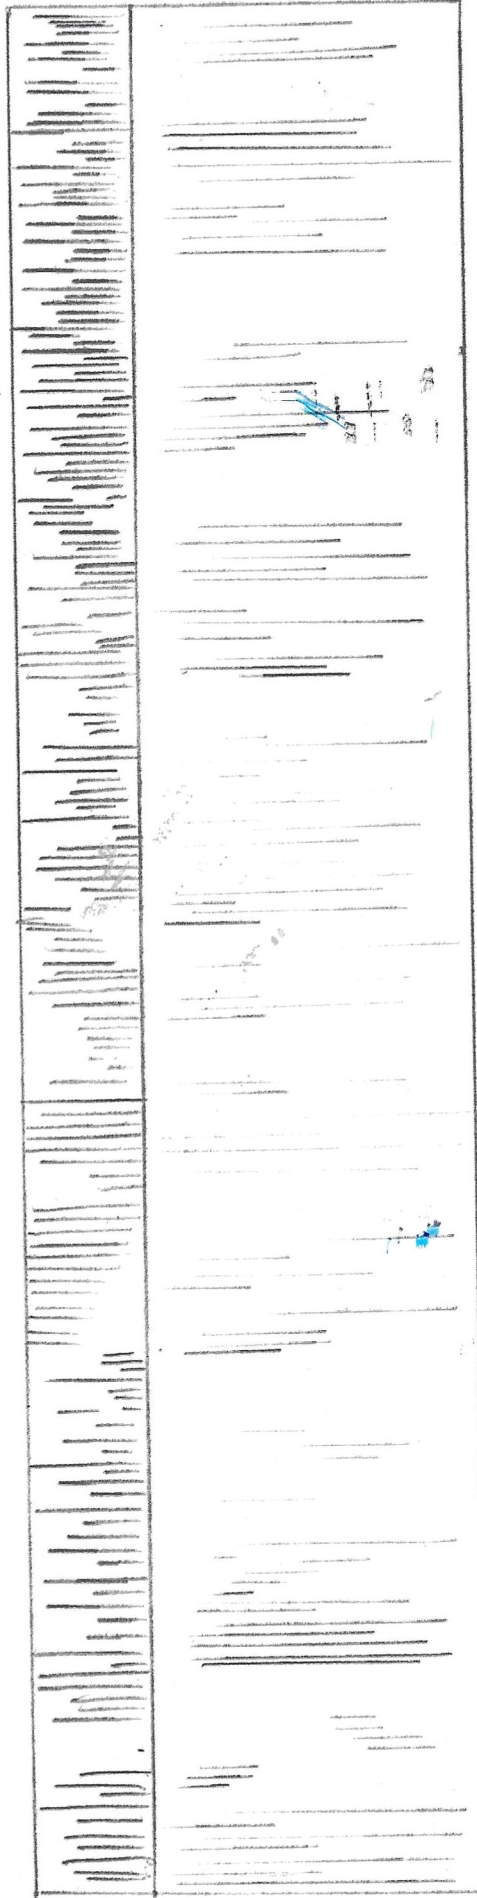

WEST CUMMION .

Scale 1:200 0 2 4 6 8 10