




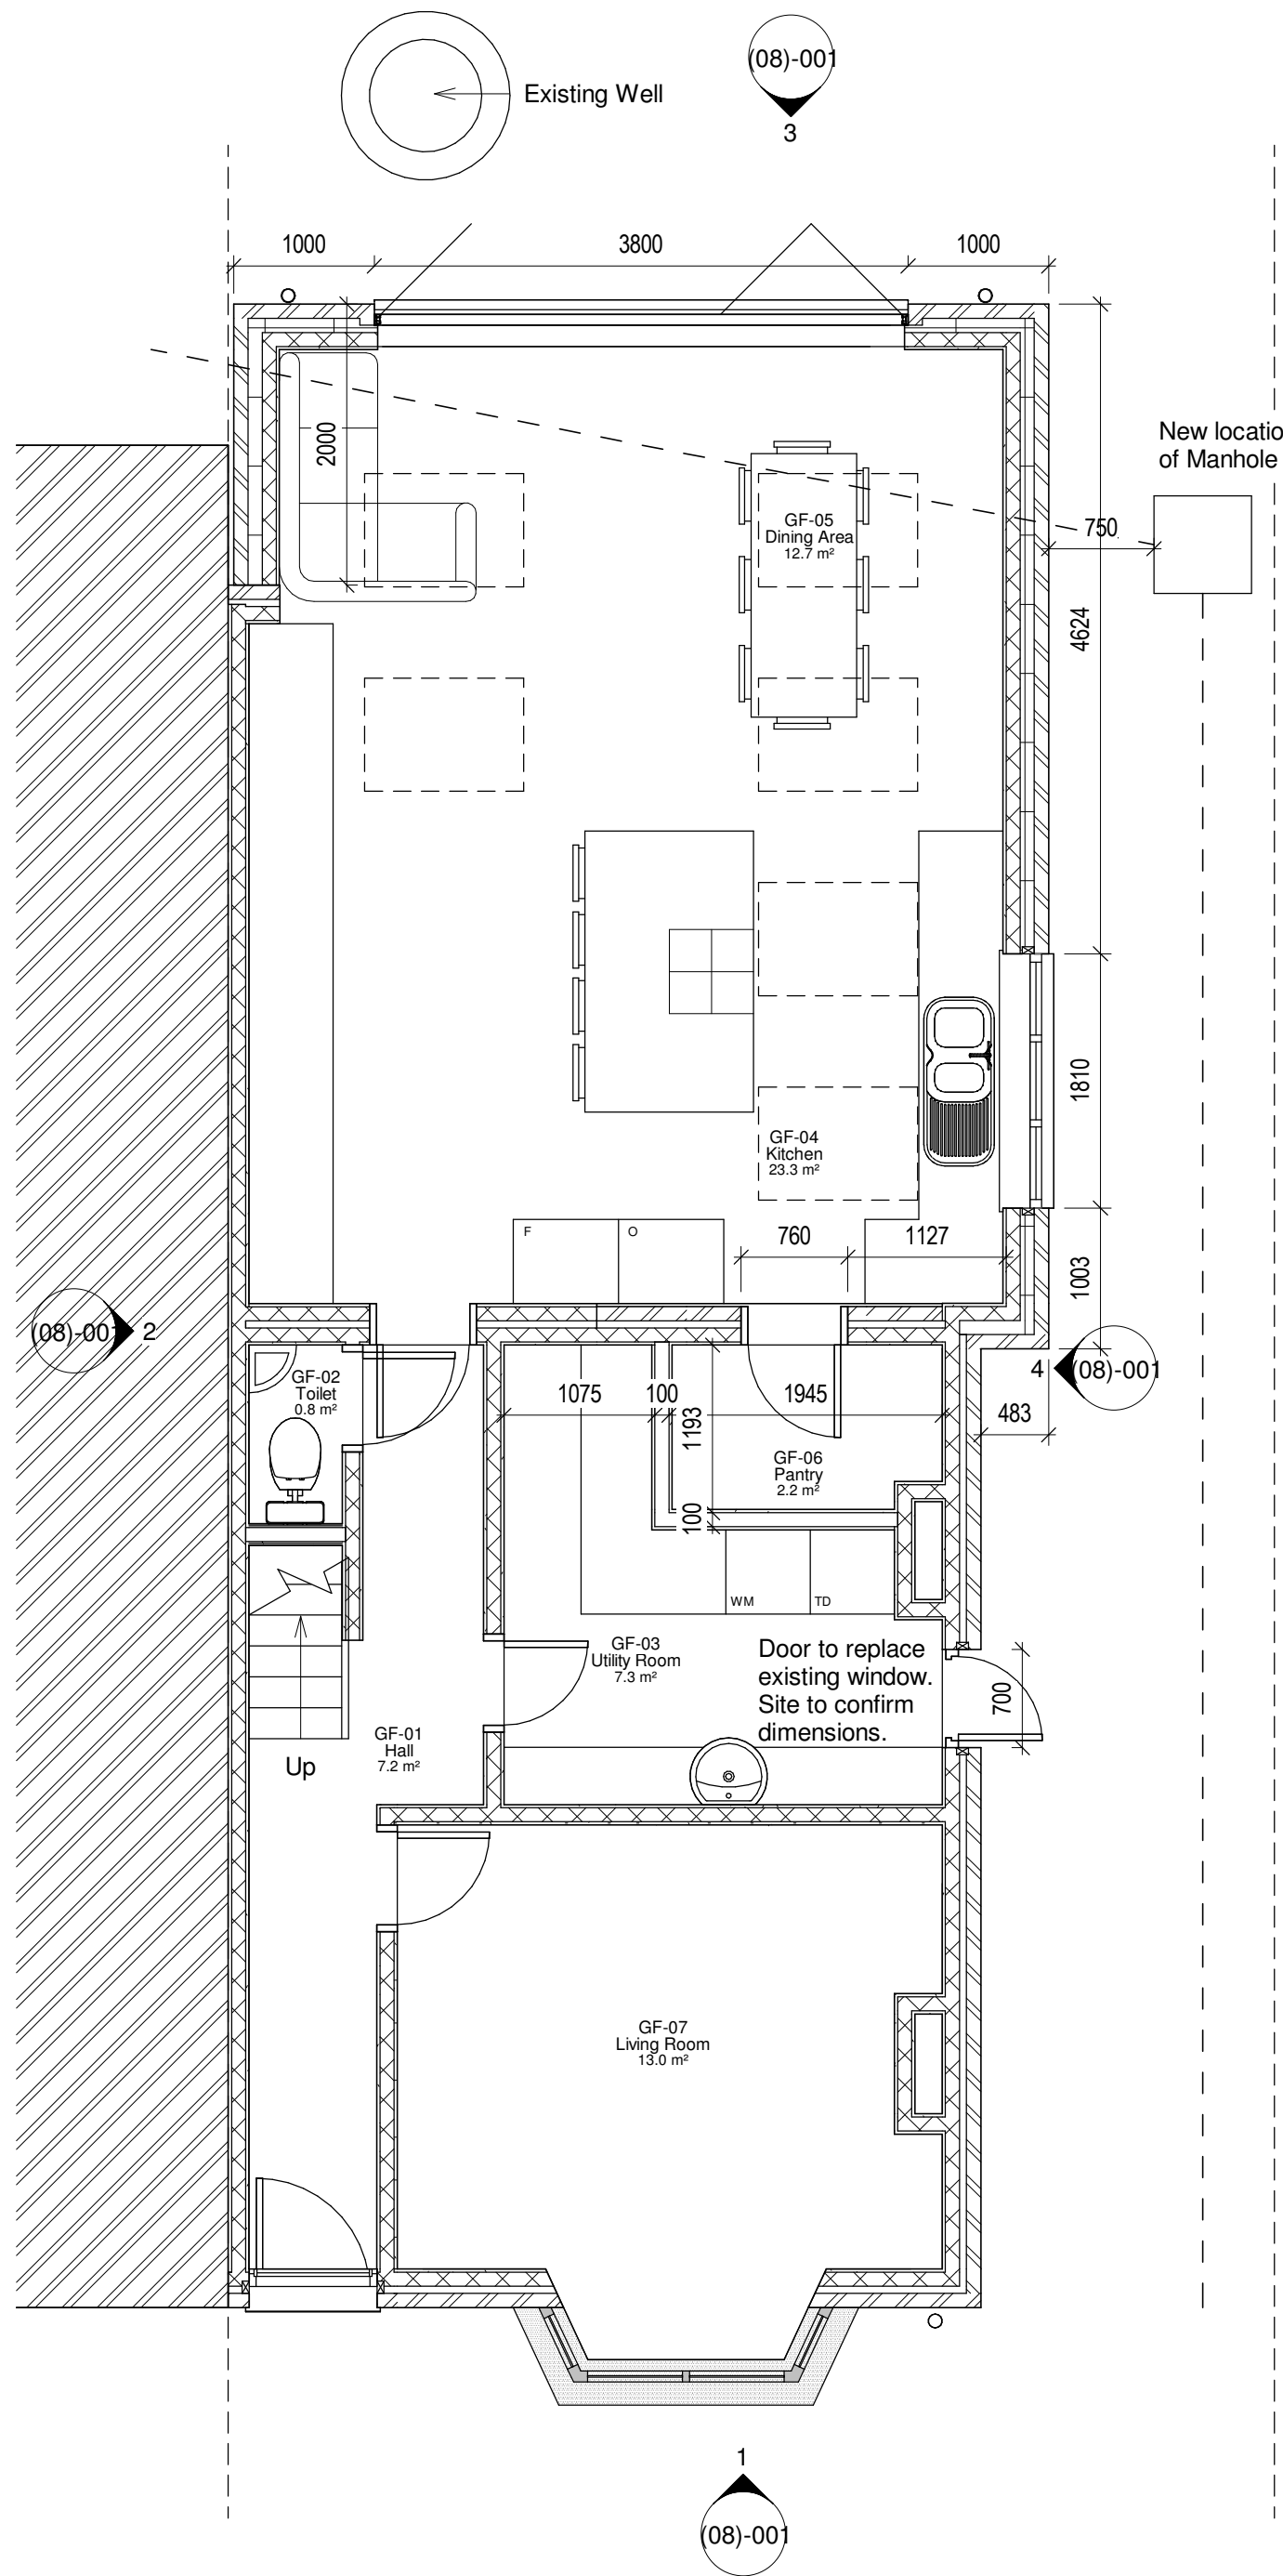


1 Ground Floor - Proposed Plan
1 : 50

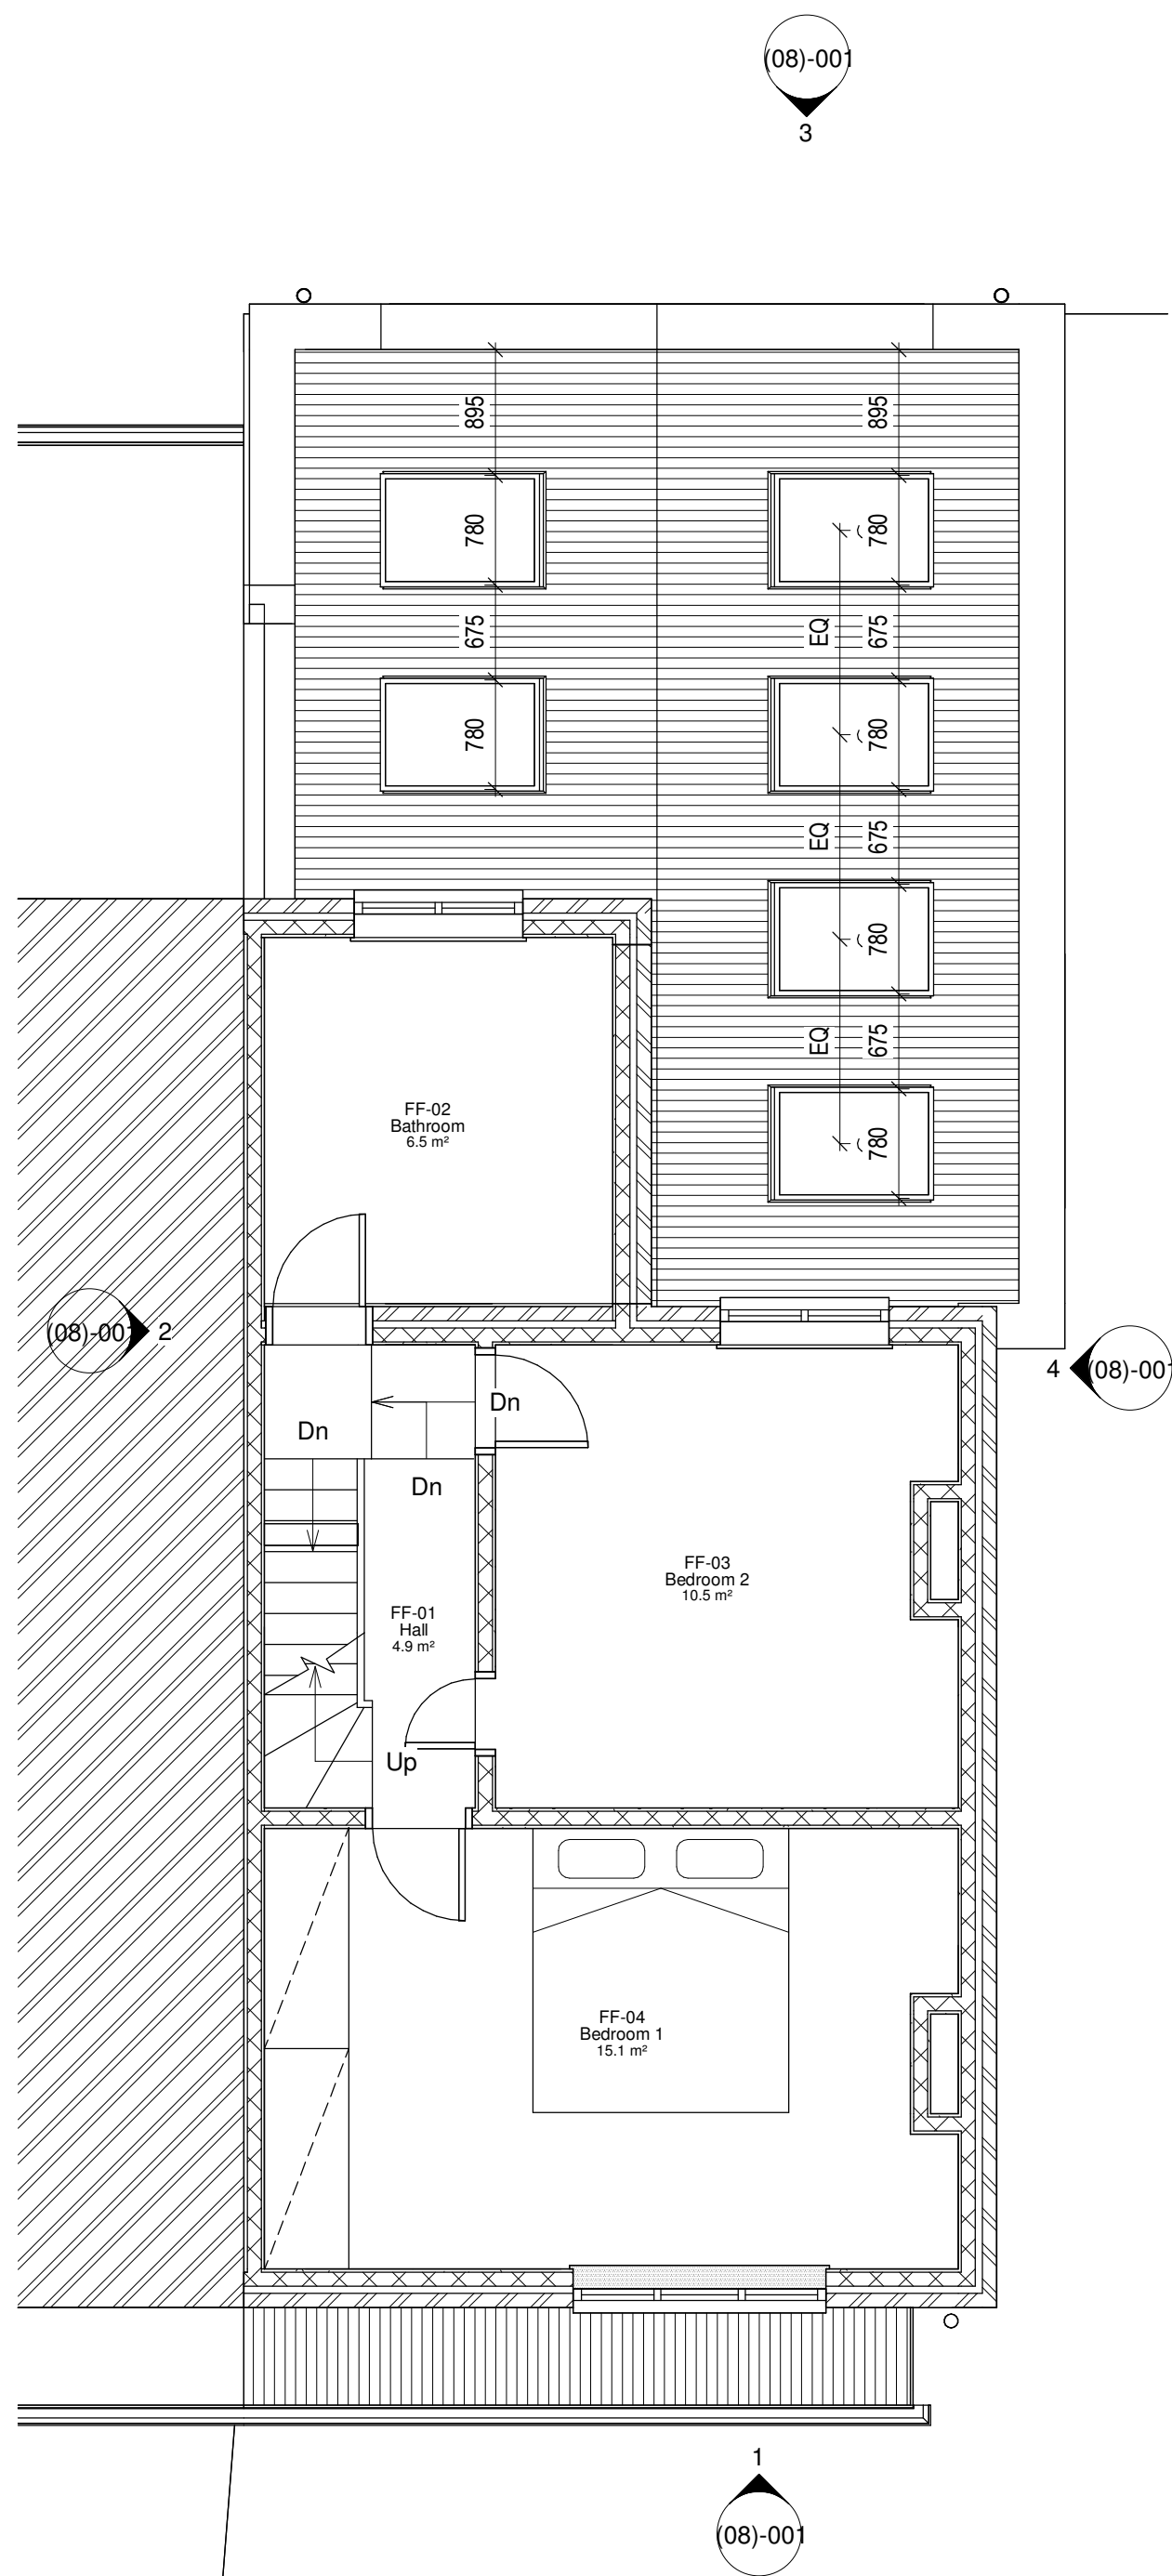

2 First Floor - Proposed Plan
1 : 50

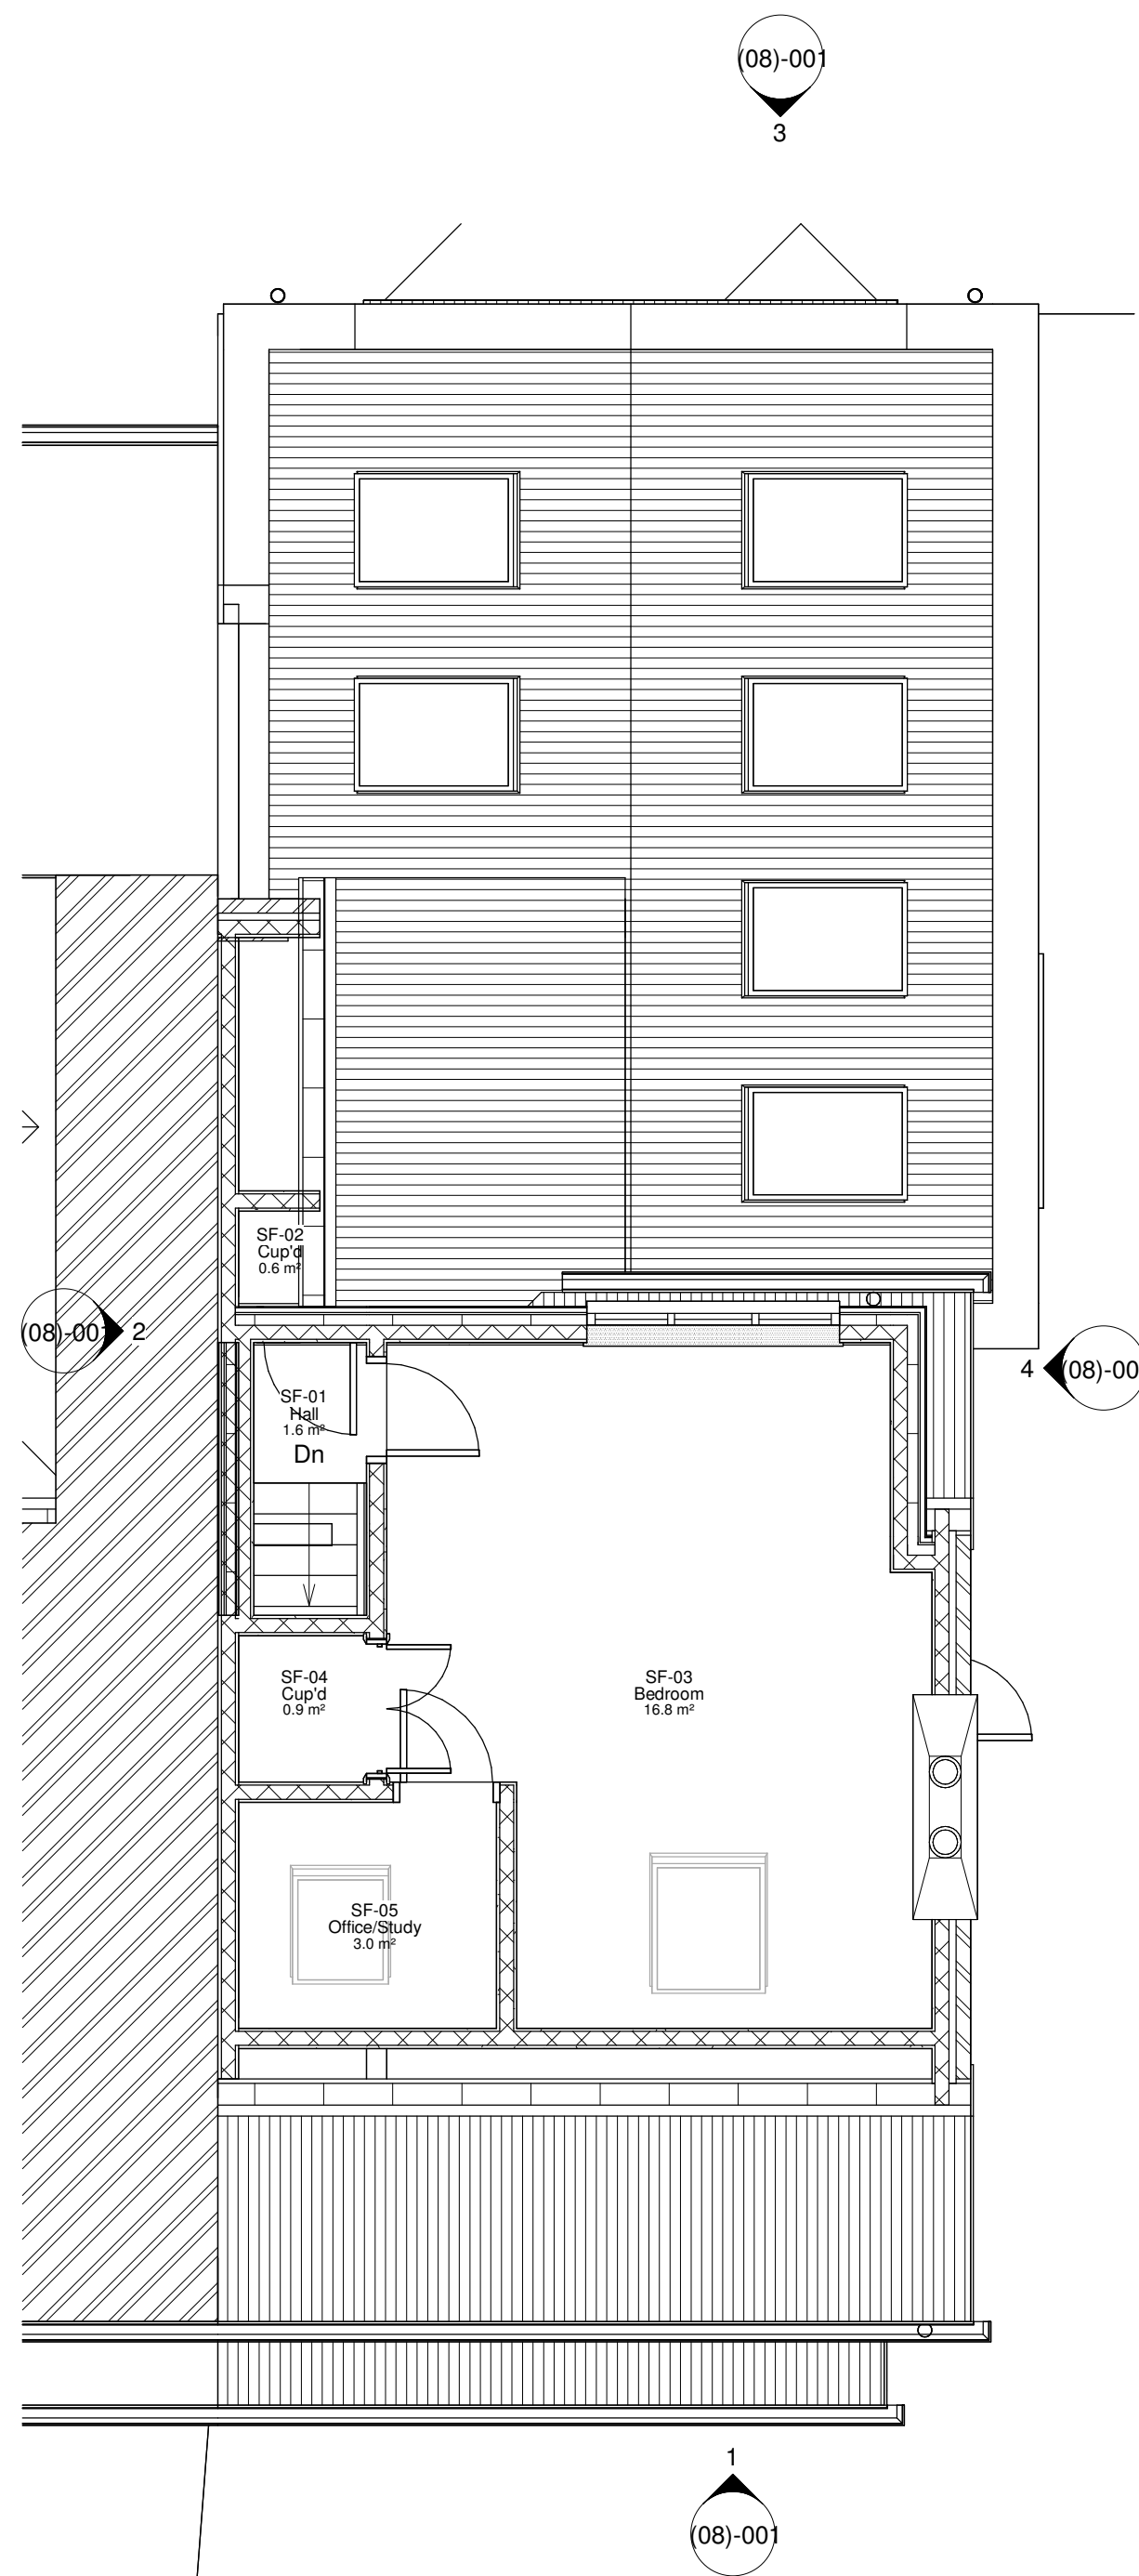


3 Loft Level - Proposed
1 : 50

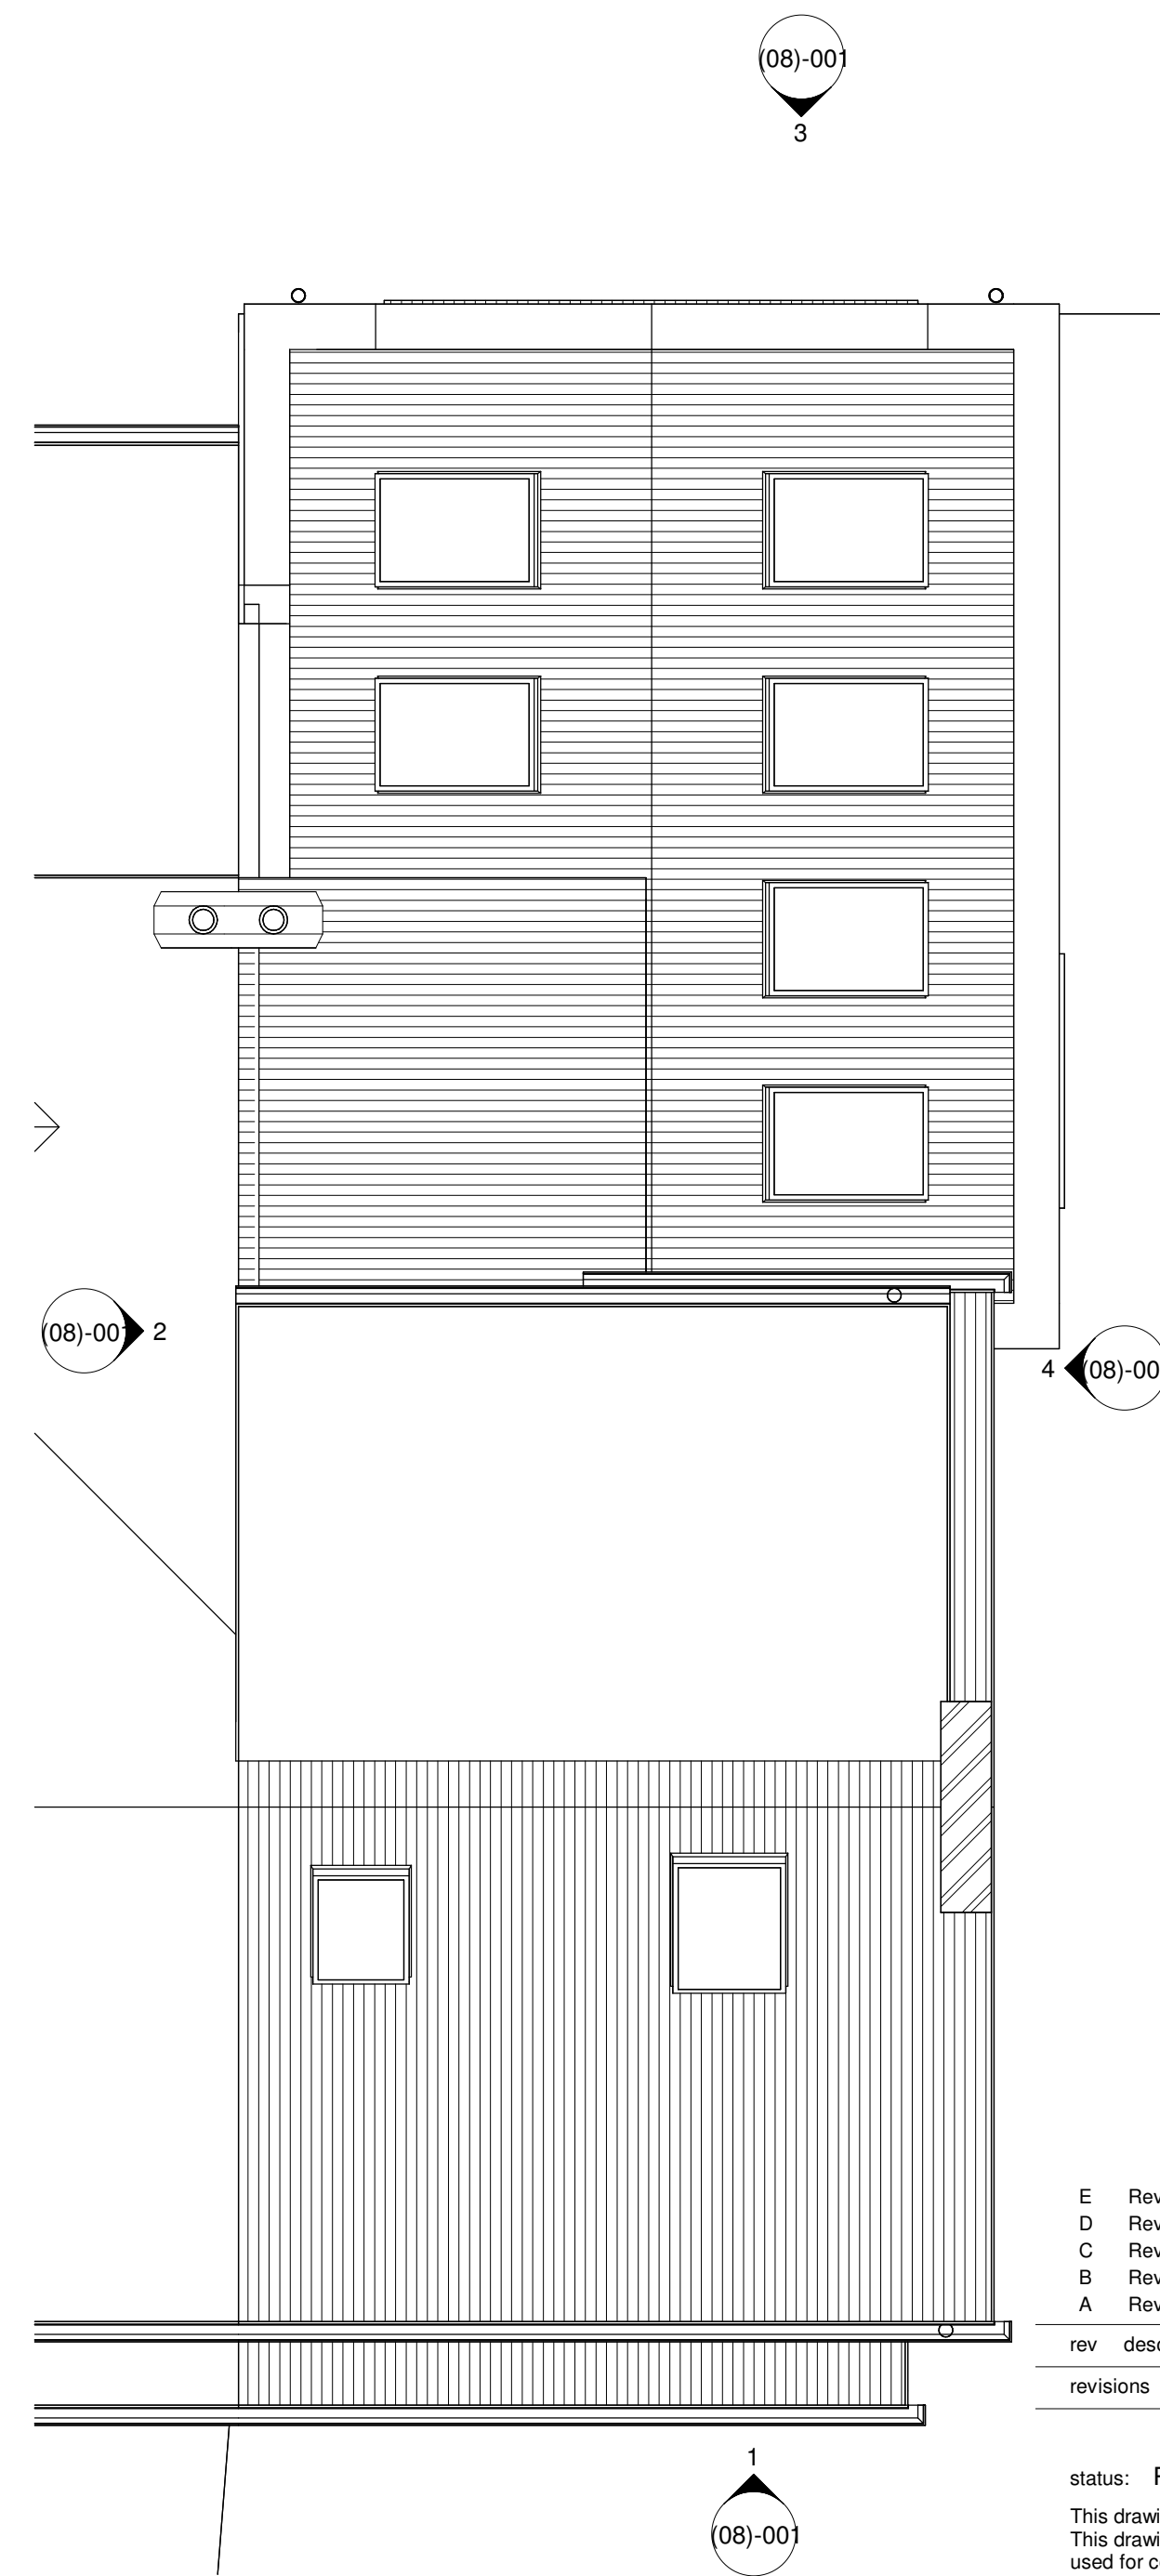

4 Roof Plan - Proposed
1 : 50

E	Revision 5	LDV	LDV	19/05/26
D	Revision 4	LDV	LDV	12/05/26
C	Revision 3	LDV	LDV	12/05/26
B	Revision 2	LDV	LDV	11/05/26
A	Revision 1	LDV	LDV	10/04/26
rev	description	drawn	checked	date
revisions				

status: PRELIMINARY
This drawing is protected under The Copyright, Designs and Patents Act 1988.
This drawing is produced for PLANNING PURPOSES ONLY and is not to be used for construction.

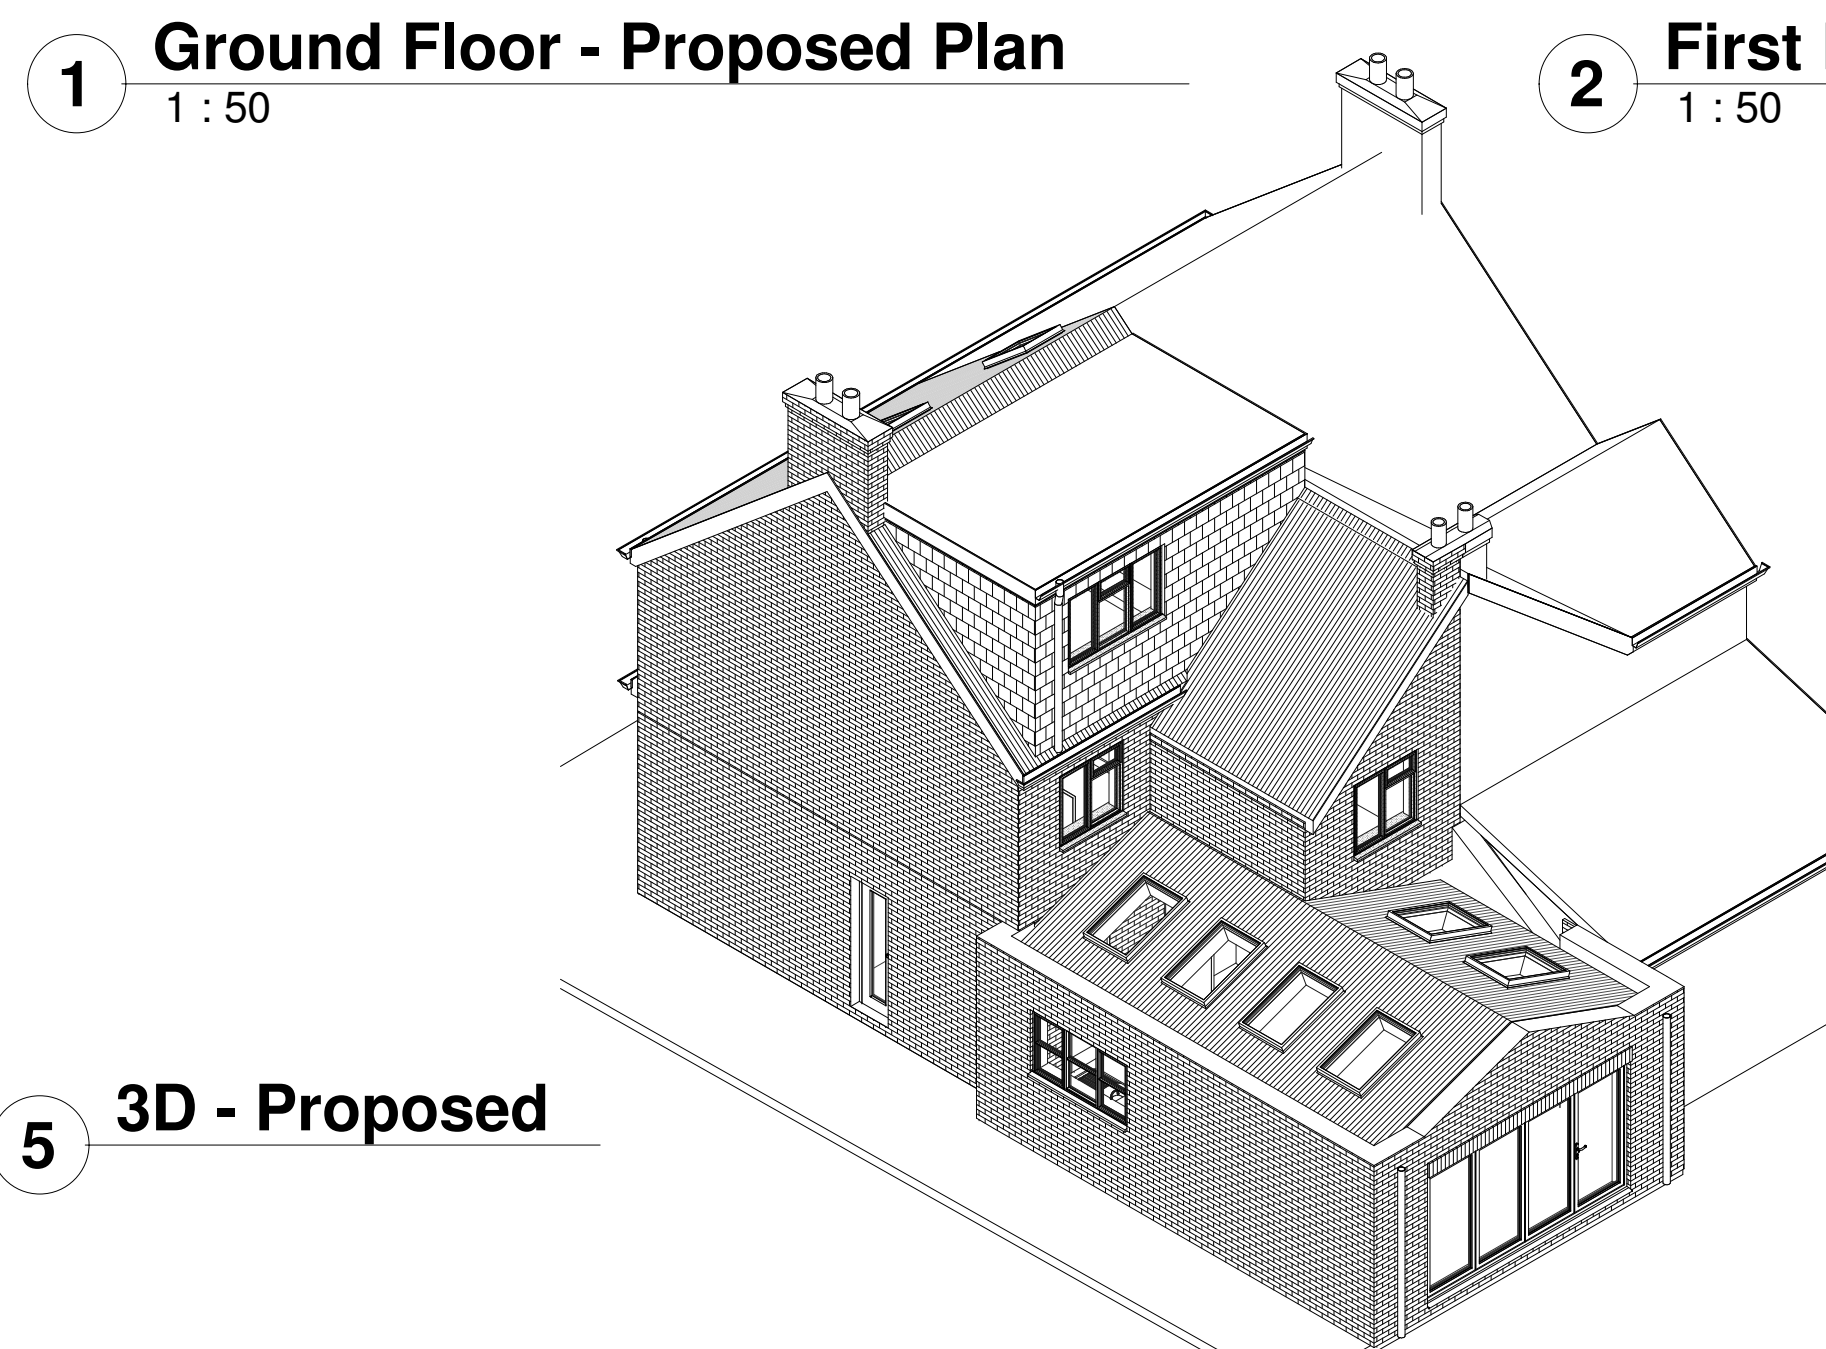

5 3D - Proposed



LDV Architecture

39 PLOVERS ROAD
HORSHAM, WEST SUSSEX
RH13 5PD

TELEPHONE + 44 (0)1403 541 586

EMAIL INFO@LDVARCHITECTURE.CO.UK

client: Mr & Mrs HOOLEY

project: 93 BILLINGSHURST ROAD

title: PROPOSED PLANS

scale: 1 : 50 @ A1

date: 10/04/26

drawn: LDV

checked: LDV

job no: P2611
drawing no: (07)-001

revision: E