



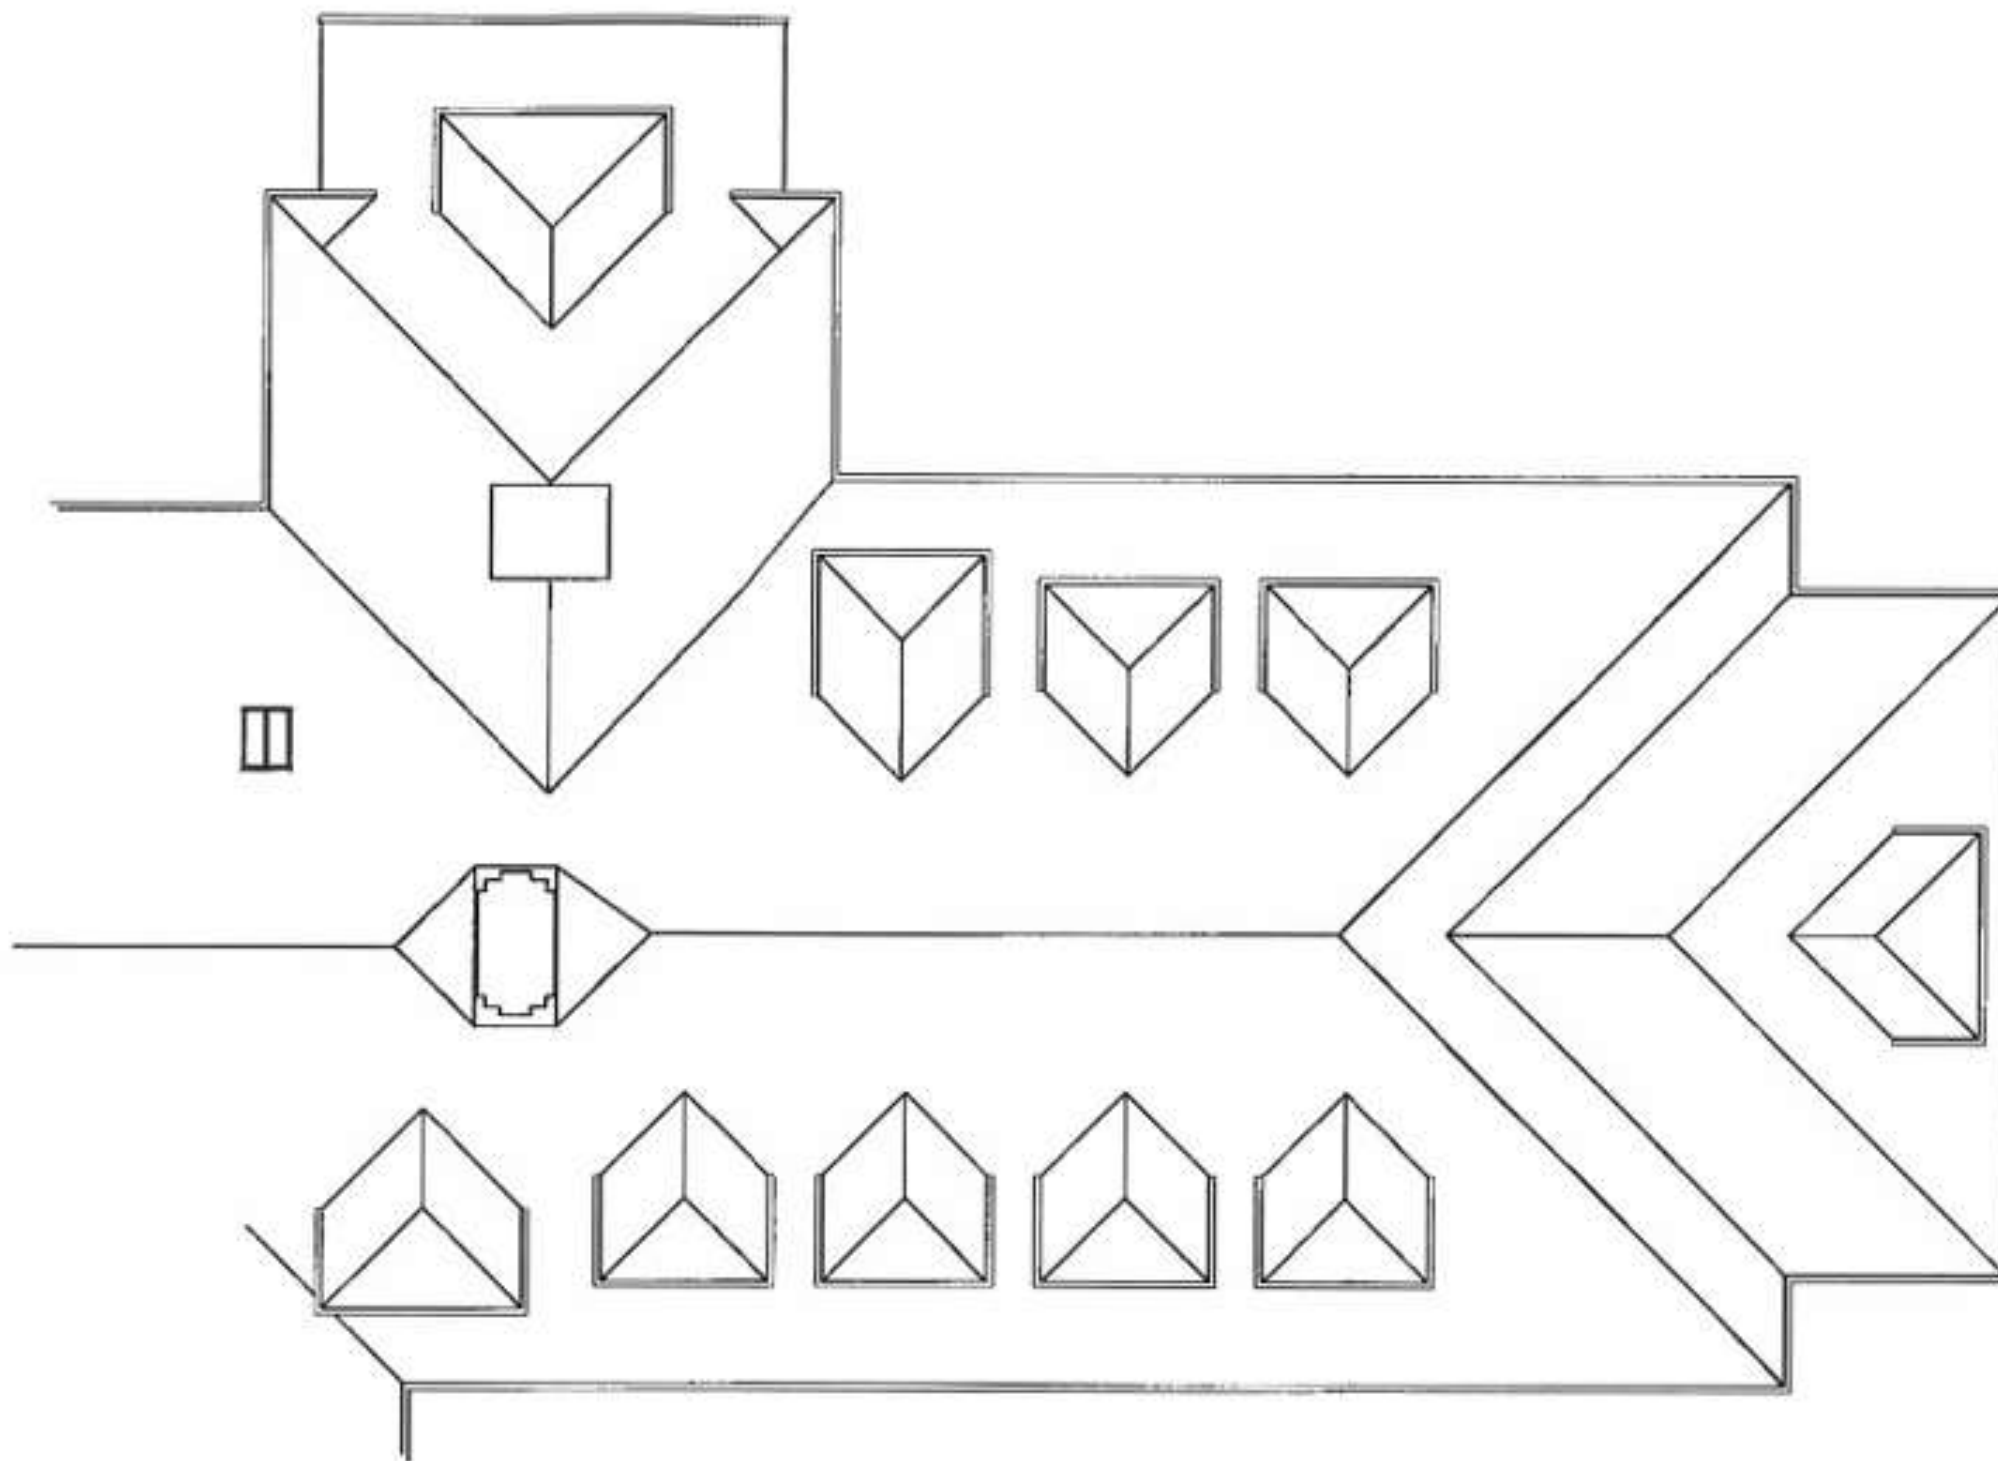

Scale Bar
0 Metres 10

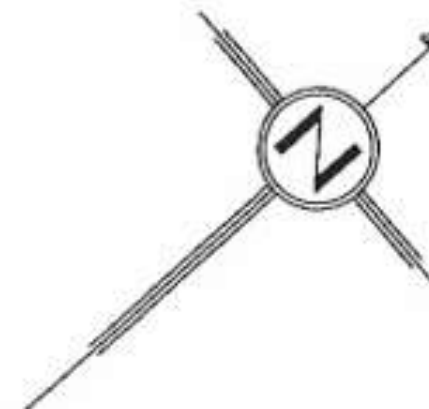

ROOF FLOOR PLAN
as proposed

Notes

All dimensions must be checked on site and not scaled from this drawing



Rev	

Client
Mr. N. Sutton

Job Title
Lock House, Lock Lane
Partridge Green: Bedroom
extension

Drawing Title
PROPOSED ROOF PLAN

stuart radley
associates
Chartered Building Surveyors
334 Kingsway, Hove
East Sussex BN2 4LW
Tel: 01273 430806
Fax: 01273 420707
e-mail: stuart@stuart-radley.co.uk

Scale
1:100

Drawn by MS / MCH	Date 22/June/07
----------------------	--------------------

Drawing No. L89PC/15