


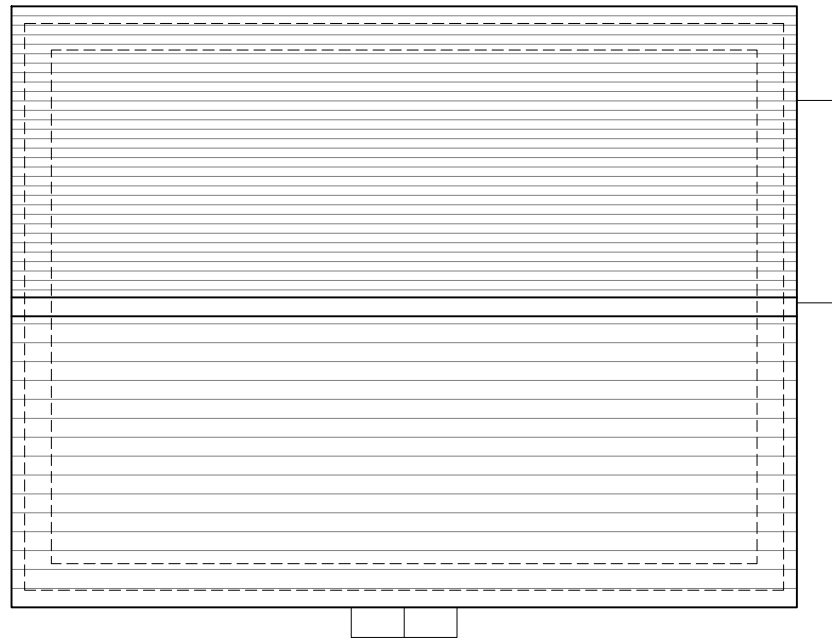

Architectural elevation drawing of a two-story house. The drawing shows a gabled roof, a central entrance with a pediment, and a small porch on the right. Dimensions are indicated on the left: 7870 for the total height and 4800 for the first floor height.

The floor plan shows a rectangular layout with a central staircase. At the top left is 'Bed 1' with a closet. To its right is an 'En Suite' containing a toilet, sink, and shower. Further right is 'Bed 2' with a closet. At the bottom left is 'Bed 4' with a closet. To its right is a 'Bath' with a bathtub, toilet, and sink. Further right is a 'St.' (storage) area and then 'Bed 3' with a closet. The plan includes various closets, a central staircase, and a bathroom.

10039

7459

ELEV. B

Kitchen

Utility

Living

W.C.

Hall

Dining

Study

ELEV. A

REV A	DATE 05/09/25	REVISIONS: Plot numbers revised.	BY AM	REV.	DATE	REVISIONS:	BY	REV.	DATE	REVISIONS:	BY	STATUS:
CLIENT: Miller Homes						PROJECT: Barns Green, Horsham						
SCALE: 1:100 (A1 ORIGINAL)						DRAWING: Beauwood - Chapel Road Plot 7						
DRAWN: AM			24088			P137			A			
DATE: 08/08/25												
© COPYRIGHT EXISTS ON THE DESIGNS AND INFORMATION SHOWN ON THIS DRAWING												

This drawing may be scaled or cross referenced to the scale bar for planning application purposes only. Do not scale for any other purpose, use figured dimensions only. Subject to site survey and all necessary consents. All dimensions to be checked by user and any discrepancies, errors or omissions to be reported to the Architect before work commences. This drawing is to be read in conjunction with all other relevant materials.

OS Licence No. AC0000851327



Broadmede House, Farnham Business Park,
Weydon Lane, Farnham, Surrey GU9 8QT.
info@osparchitecture.com www.osparchitecture.com
Tel: 01252 267878

© OSP Architecture Limited Company Registered in UK 120835