


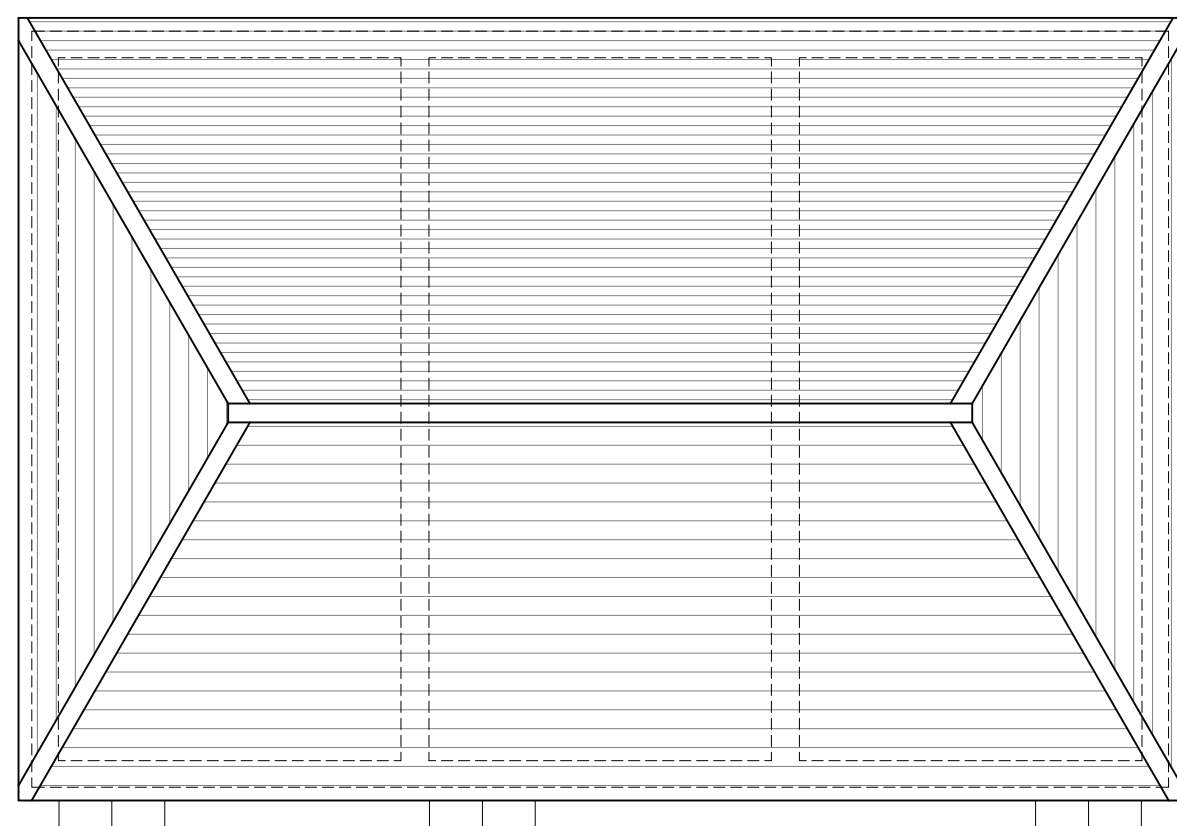

The floor plan shows a symmetrical three-unit residential building. Each unit is a mirror image of the others across a central vertical axis. Each unit includes a living area, a kitchen, a bathroom, and three bedrooms (Bed 1, Bed 2, and Bed 3). Staircases are located in the central hallways of each unit, indicated by 'St.' labels and staircase symbols. The layout is efficient, maximizing the use of space within the building's footprint.

Architectural floor plan of the first floor of a three-unit residential building. The plan shows three identical units side-by-side. Each unit includes a Utility room, Dining area, Kitchen, W.C. (Water Closet), St. (Staircase), Hall, and Living area. The overall dimensions are 15037 (width) and 10003 (depth). Elevation markers 'ELEV. B' and 'ELEV. A' are shown on the left and right sides respectively.

Architectural elevation drawing of a two-story house. The house features a gabled roof with horizontal siding. The first floor has three large windows and three doors, each with a decorative pediment. The second floor has six windows. A vertical dimension line on the left indicates a height of 50'0".

A line drawing of a house with a gabled roof. The roof is covered in horizontal lines. On the left side, there is a chimney with a small square cap. The main body of the house is a rectangle with a small, narrow window on the right side. The house is set on a flat ground line.

This architectural elevation drawing shows a symmetrical two-story house. The roof is a gable with a wide overhang, finished with horizontal siding. The second floor features six double-hung windows arranged in a row. The first floor has four double doors, each with a transom window above it. The windows are flanked by narrow vertical shutters. The entire house is clad in horizontal siding, and the drawing is presented in a clean, line-art style.

A line drawing of a house with a gabled roof. The main body of the house has a central window. To the right, there is a side extension with a balcony or porch area. The drawing is simple, using black outlines and hatching for shading.

REV:	DATE:	REVISIONS:	BY:	REV:	DATE:	REVISIONS:	BY:	REV:	DATE:	REVISIONS:	BY:	STATUS:
A	06/08/25		AM									
B	05/09/25	Client comment revisions. Client comment & plot numbers revisions.	AM									
© COPYRIGHT EXISTS ON THE DESIGNS AND INFORMATION SHOWN ON THIS DRAWING This drawing may be scaled or cross referenced to the scale bar for planning application purposes only. Do not scale for any other purpose, use figured dimensions only. Subject to site survey and all necessary consents. All dimensions to be checked by user and any discrepancies, errors or omissions to be reported to the Architect before work commences. This drawing is to be read in conjunction with all other relevant materials. OS Licence No. AC0000985/327												

CLIENT: Miller Homes		PROJECT: Barns Green, Horsham	
SCALE: 1:100 (A1 ORIGINAL)		DRAWING: Denton - Residential Street Plots 10-12	
DRAWN: AM	24088	P116	B
DATE: 28/07/25			



OSP
architecture

Broadmede House, Farnham Business Park,
Weydon Lane, Farnham, Surrey GU9 8QT.
info@osparchitecture.com www.osparchitecture.com
Tel: 01252 267878

© 2025 OSP Architecture Limited. All Rights Reserved. Company Registration No. 12345678