



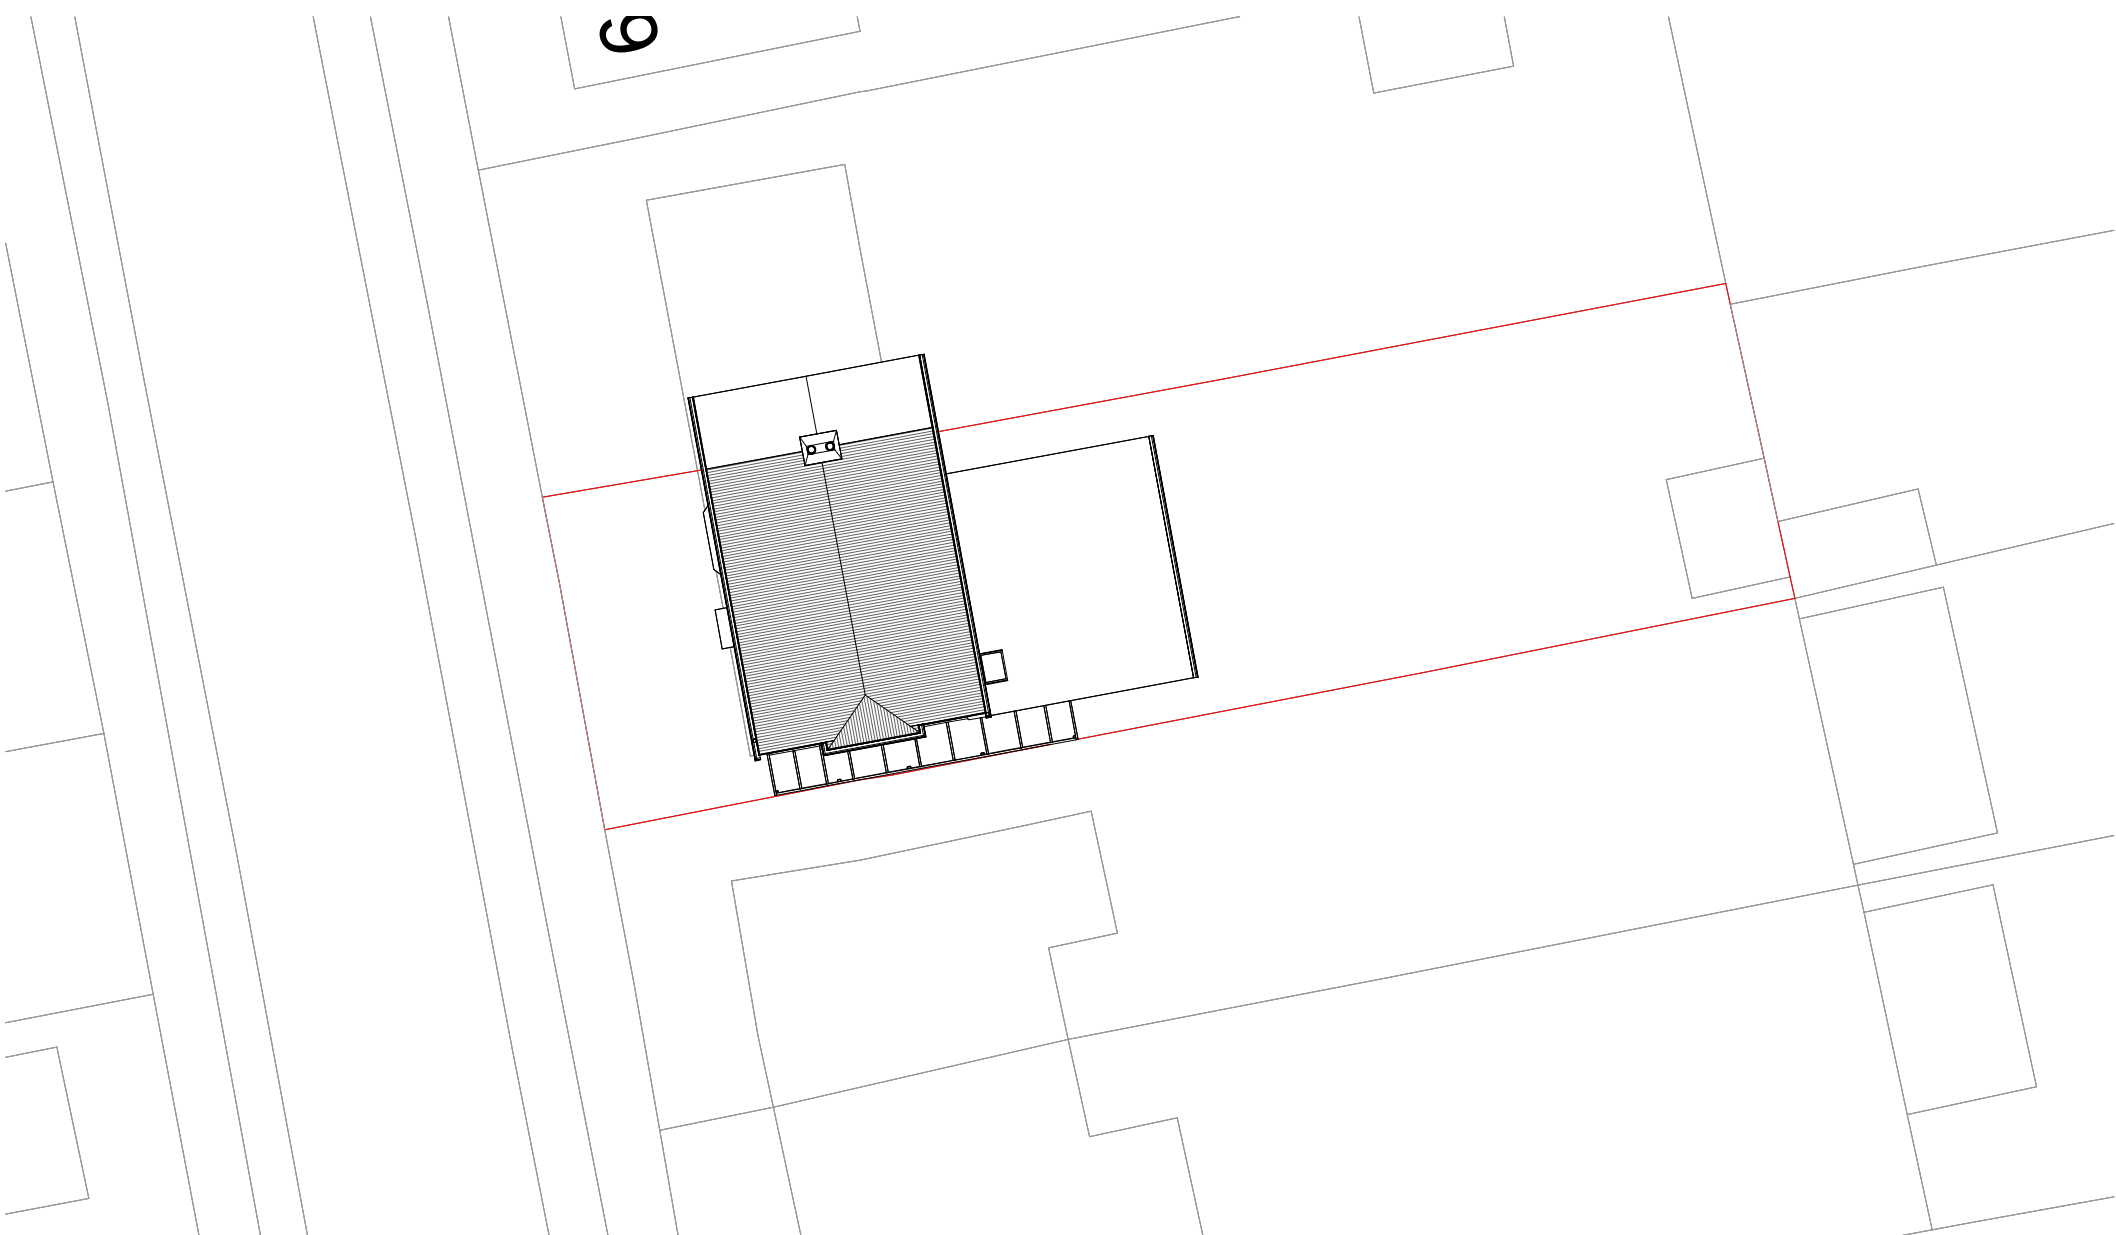

1 Location Plan
1 : 1250

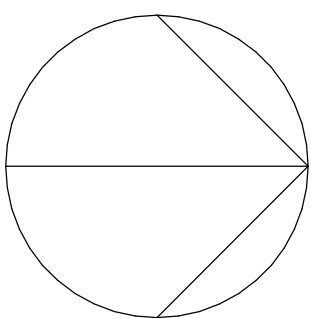

2 Site Plan
1 : 200

A	Revision 1	LDV	LDV	09/12/25
rev	description	drawn	checked	date
revisions				

status: PRELIMINARY
This drawing is produced under The Copyright, Designs and Patents Act 1988.
This drawing is produced for PLANNING PURPOSES ONLY and is not to be used for construction.

LDV Architecture

39 FLOVERS ROAD
HOVE, WEST SUSSEX
BN3 9PD
TELEPHONE + 44(0)1453 541 588
EMAIL info@ldvarchitecture.co.uk

client: Mr & Mrs DE VILLIERS

project: 23 LIME AVENUE

title: LOCATION AND SITE PLANS

scale: As indicated @ A1

date: 09/12/25

drawn: LDV

checked: LDV

job no: P2538
drawing no: (01)-001
revision: A