


NOTES

Do not scale the drawing

All dimensions are in millimetres unless stated otherwise.


This drawing is to be read in conjunction with all other relevant drawings and specifications.

The copyright of this drawing is vested in Harris Irwin Associates Ltd and must not be copied or reproduced without the written consent of a Director.

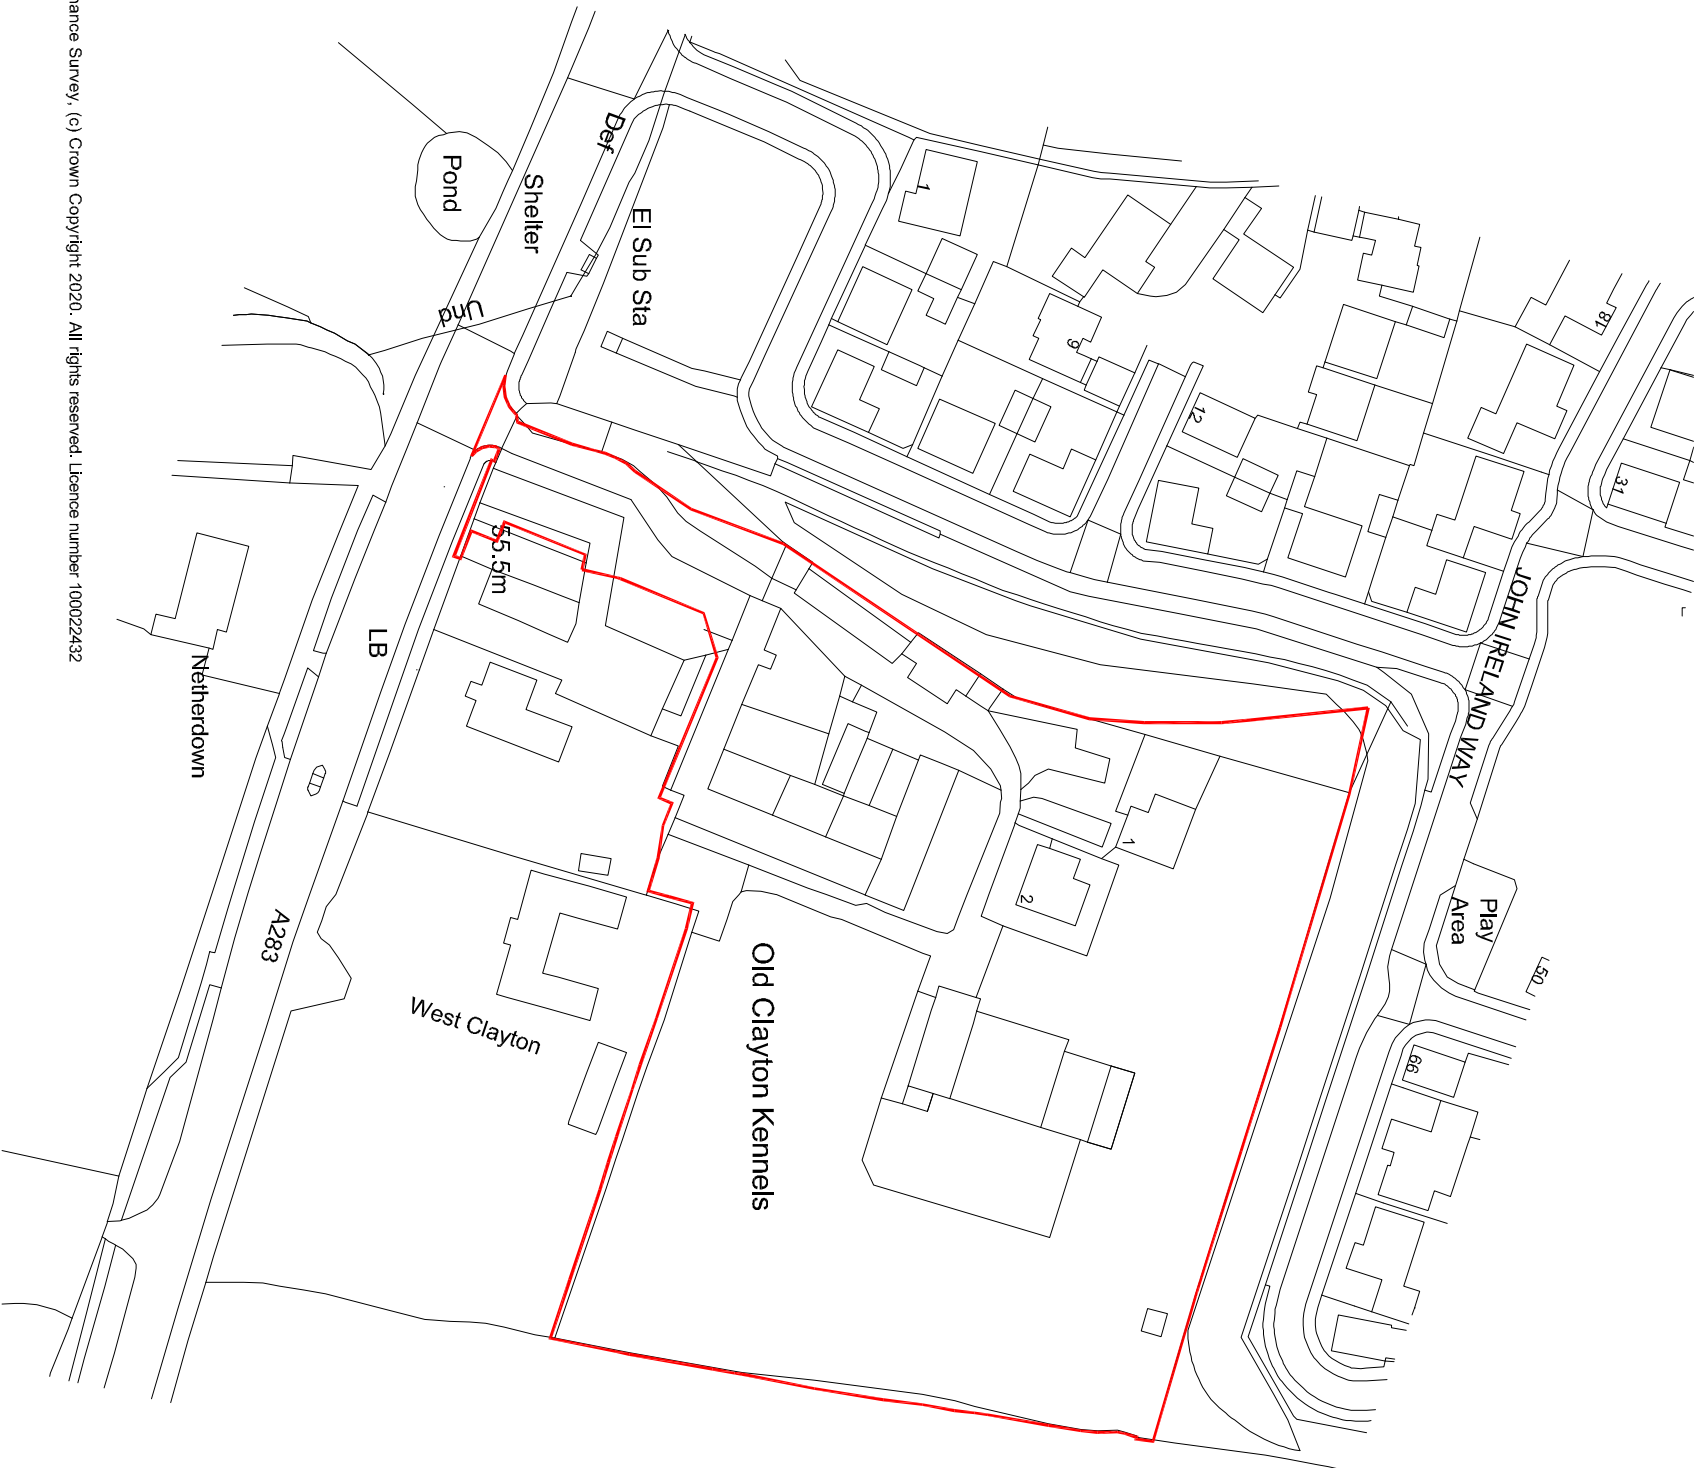

Ordinance Survey, (c) Crown Copyright 2020. All rights reserved. Licence number 100022432

Scale 1:1250

 

PR	02/02/21	Headline updated	NR	6/3	
PI	31/03/21	Tier Planning Statement	NR	6/3	
Rev	Date	Description	Drawn	Checked	By

HARRIS IRWIN
architects

Aske Stables, Aske, Richmond, North Yorkshire, DL10 9HG
0191 253 2222
central@harrisirwin.com
www.harrisirwin.com

Project
Old Clayton Kennels,
Stratton Road,
Washington, West Sussex
RH20 4AG

Client
BHC supported by Highwood

Drawing Title:
Site Location Plan

For Planning Submission

Day/Week/Year	Scale	Sheet
30/03	1:1250	01
Notes: Outline View and Site Plan		
30/03 - 11A - 01	XX - DR	A - 01/01