


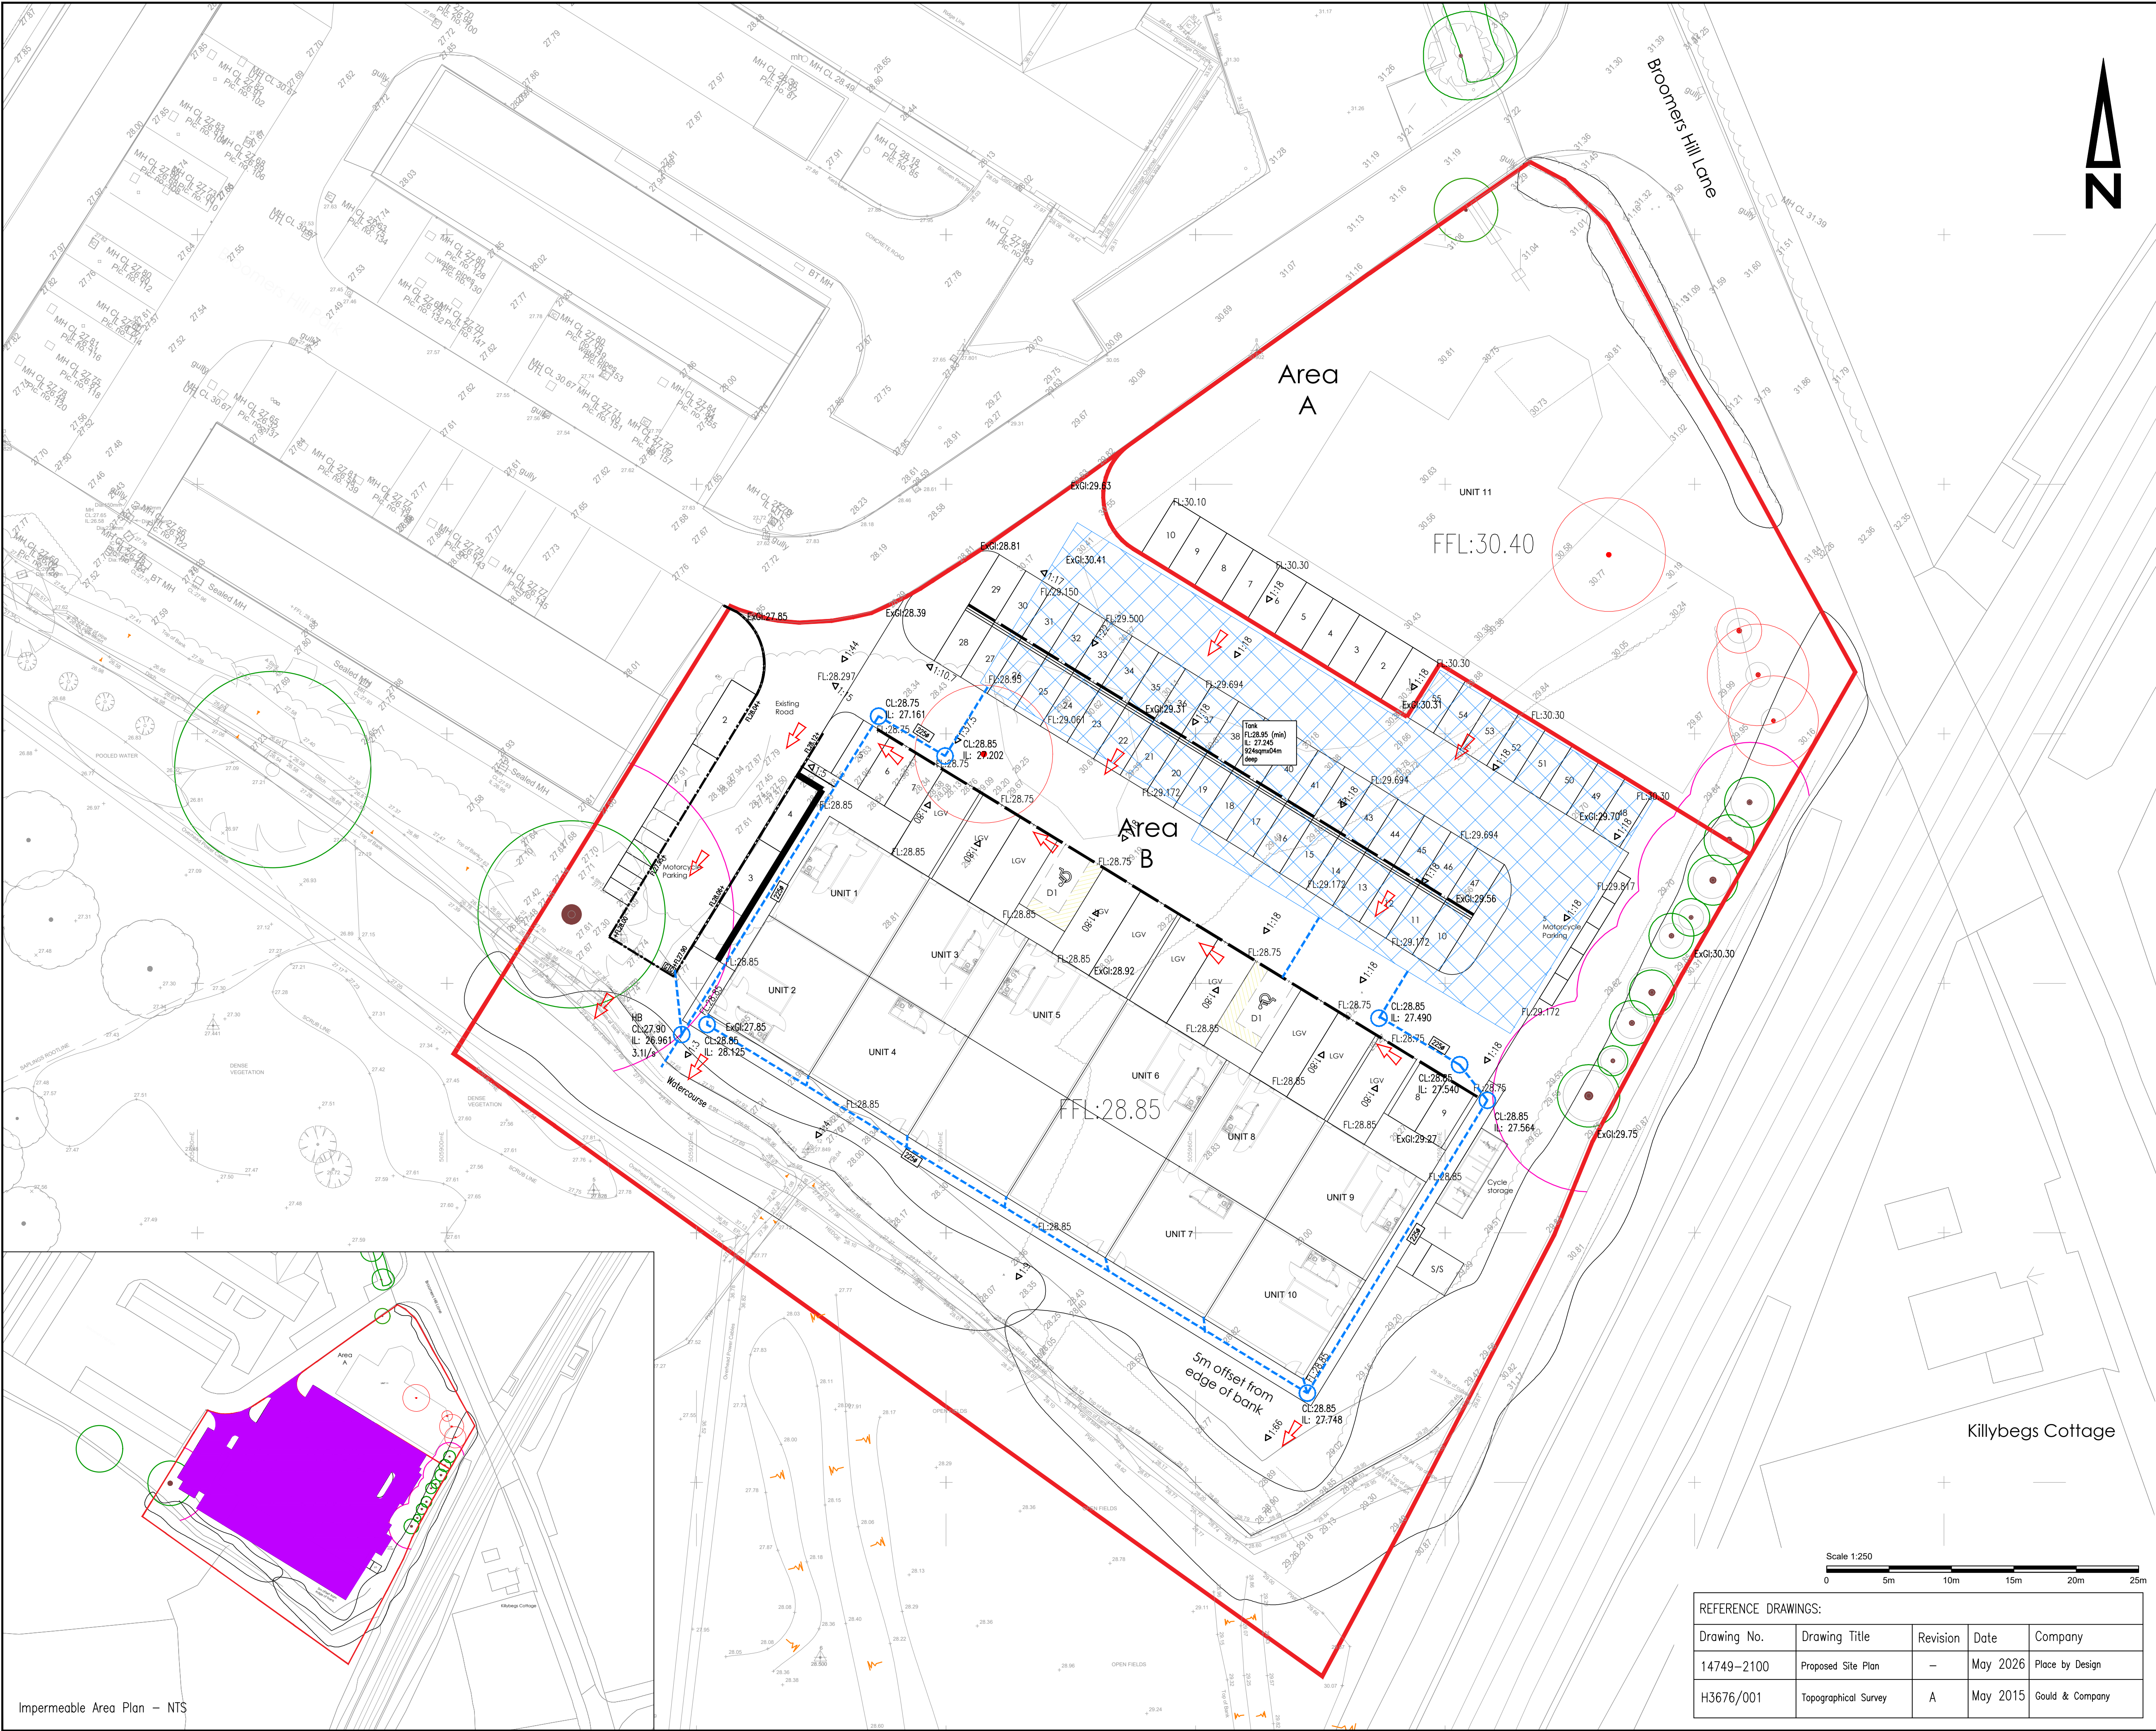

KEY

- Site boundary
- Proposed impermeable area
- Proposed impermeable area (not included in design)
- Proposed cellular storage tanks
- Proposed surface water drainage pipework
- Proposed ACO Drain
- +FFL Proposed finished internal floor level
- +FL Proposed Finished Level
- Proposed Fall
- +ExGl Existing ground level
- Design exceedance flow route

Notes:

- All levels are in metres above Ordnance Datum (m AOD).
- All dimensions are in metres unless otherwise stated.

D	NJ	10.08.26	Road Gully Positions Amended
C	NJ	25.06.26	Scale Bar Added
B	NJ	21.05.26	Layout updated
A	NJ	05.05.26	Layout updated
No.	By	Date	Revision Details

Copyright



01793 619 965 | cec@ColeEasdon.com | www.ColeEasdon.com

Client
WT Lamb Holdings

Job Title
Proposed Development
Codmore Hill Industrial Estate
Pulborough
West Sussex

Drawing Title
Proposed Surface Water Drainage Layout

FOR COMMENT	FOR PLANNING	FOR TENDER	FOR APPROVAL	FOR CONSTRUCTION	AS BUILT
CONSTRUCTION AT CLIENT / CONTRACTOR RISK					

Designed by NJ	Drawn by NJ	Checked by DF
Date March 2026	Scale 1:250 @ A1	

Drg No. 4528/502	Rev. D
---------------------	-----------

REFERENCE DRAWINGS:				
Drawing No.	Drawing Title	Revision	Date	Company
14749-2100	Proposed Site Plan	-	May 2026	Place by Design
H3676/001	Topographical Survey	A	May 2015	Gould & Company